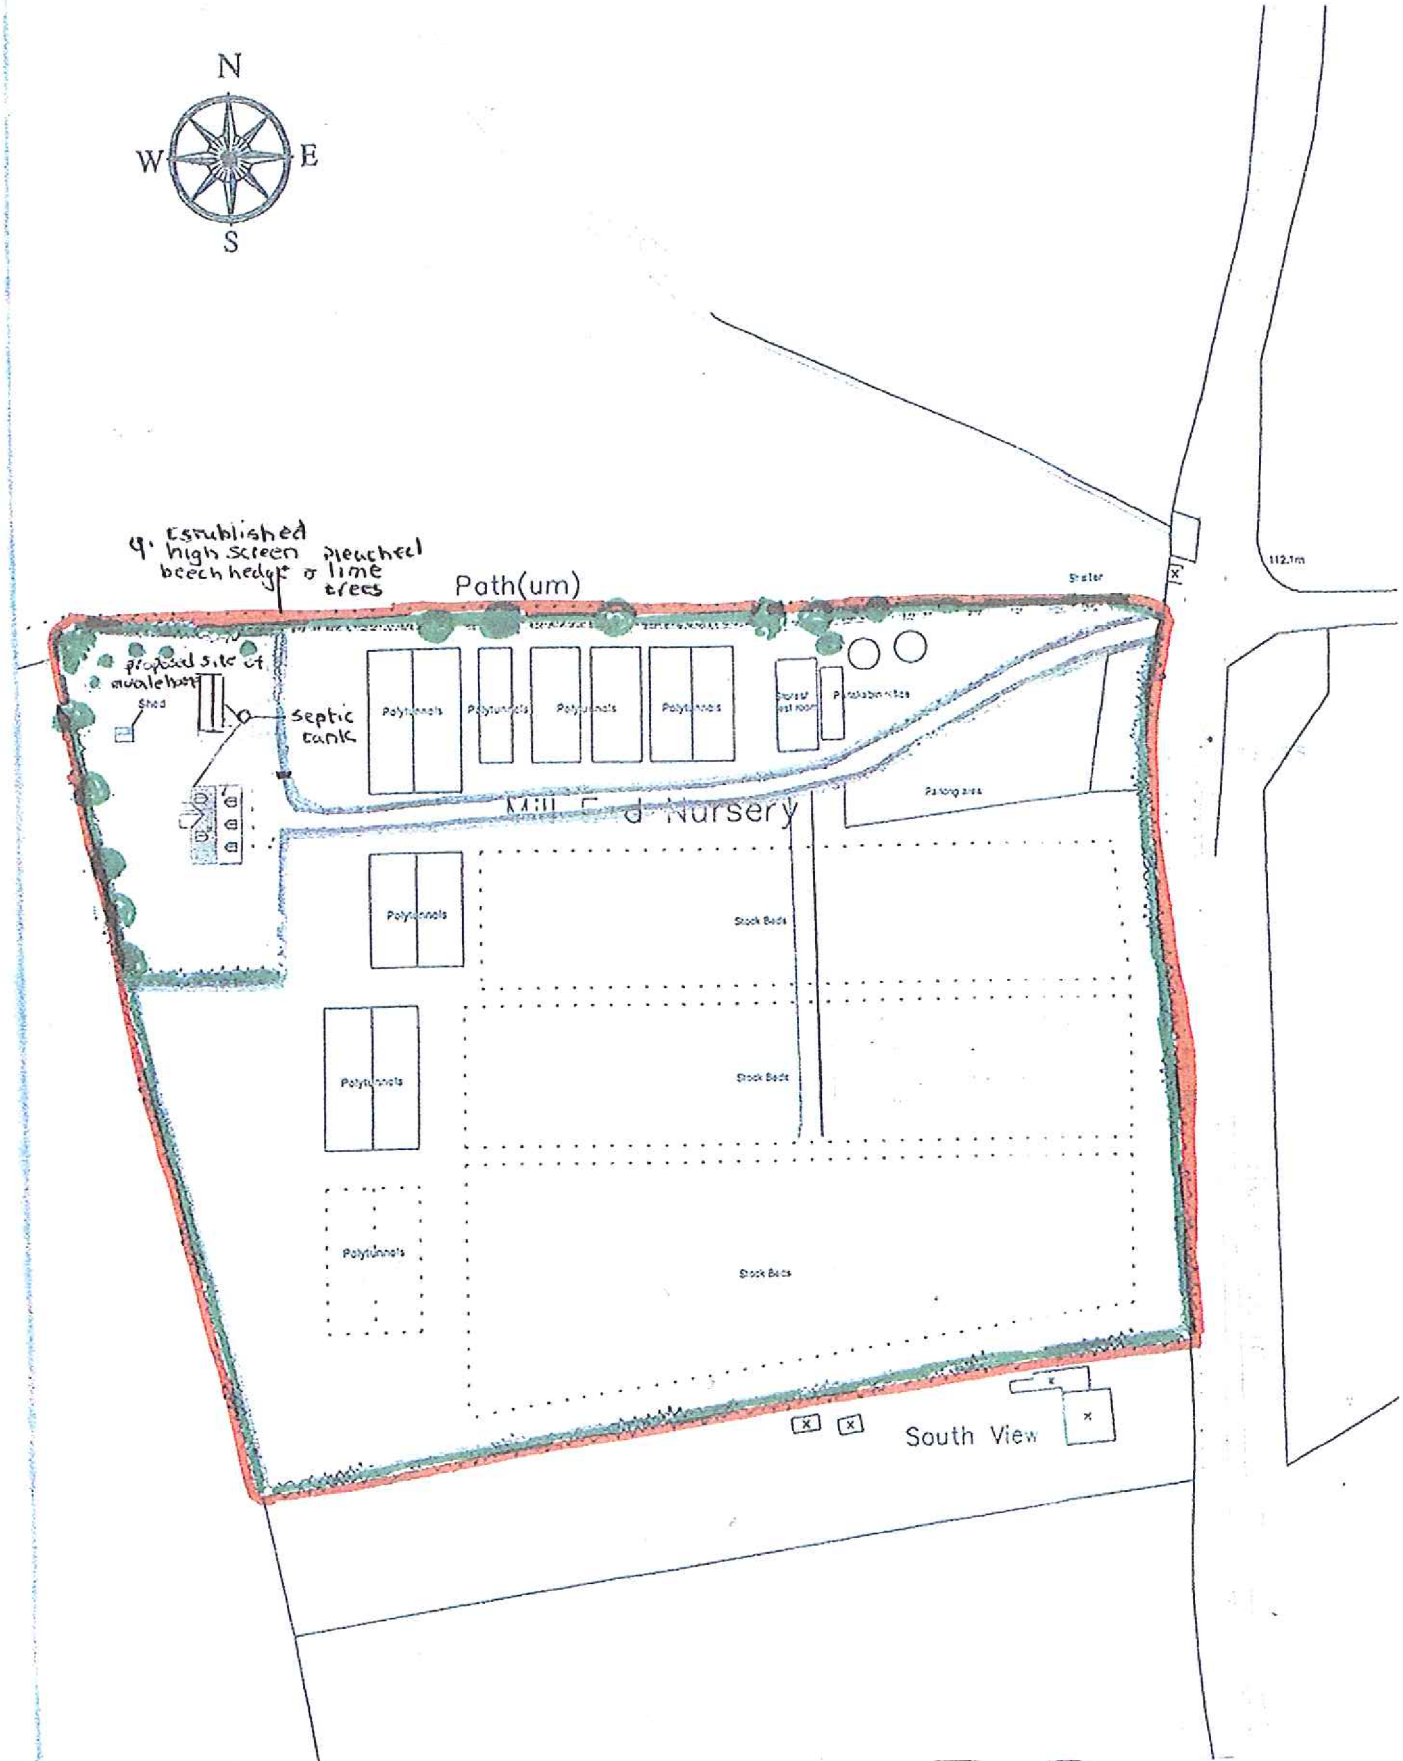

Client:	Mrs C Lindhurst	Scale: 1:1250	Date: 25.10.2004
Address:	Mill End Nursery Wyatts Field Rushden, Herts, SG9 0TA	Drawn No: 22626/001	Rev:
		Drawn By: PA	
Project:	Erection of horticultural dwelling	FAULKNERS THE PROPERTY PROFESSIONALS RURAL COMMERCIAL RESIDENTIAL 49 High Street, Kings Langley, Herts, WD4 9HU Telephone: 01923 261264	
Title:	Site Plan		

ed. Licence number 100020449