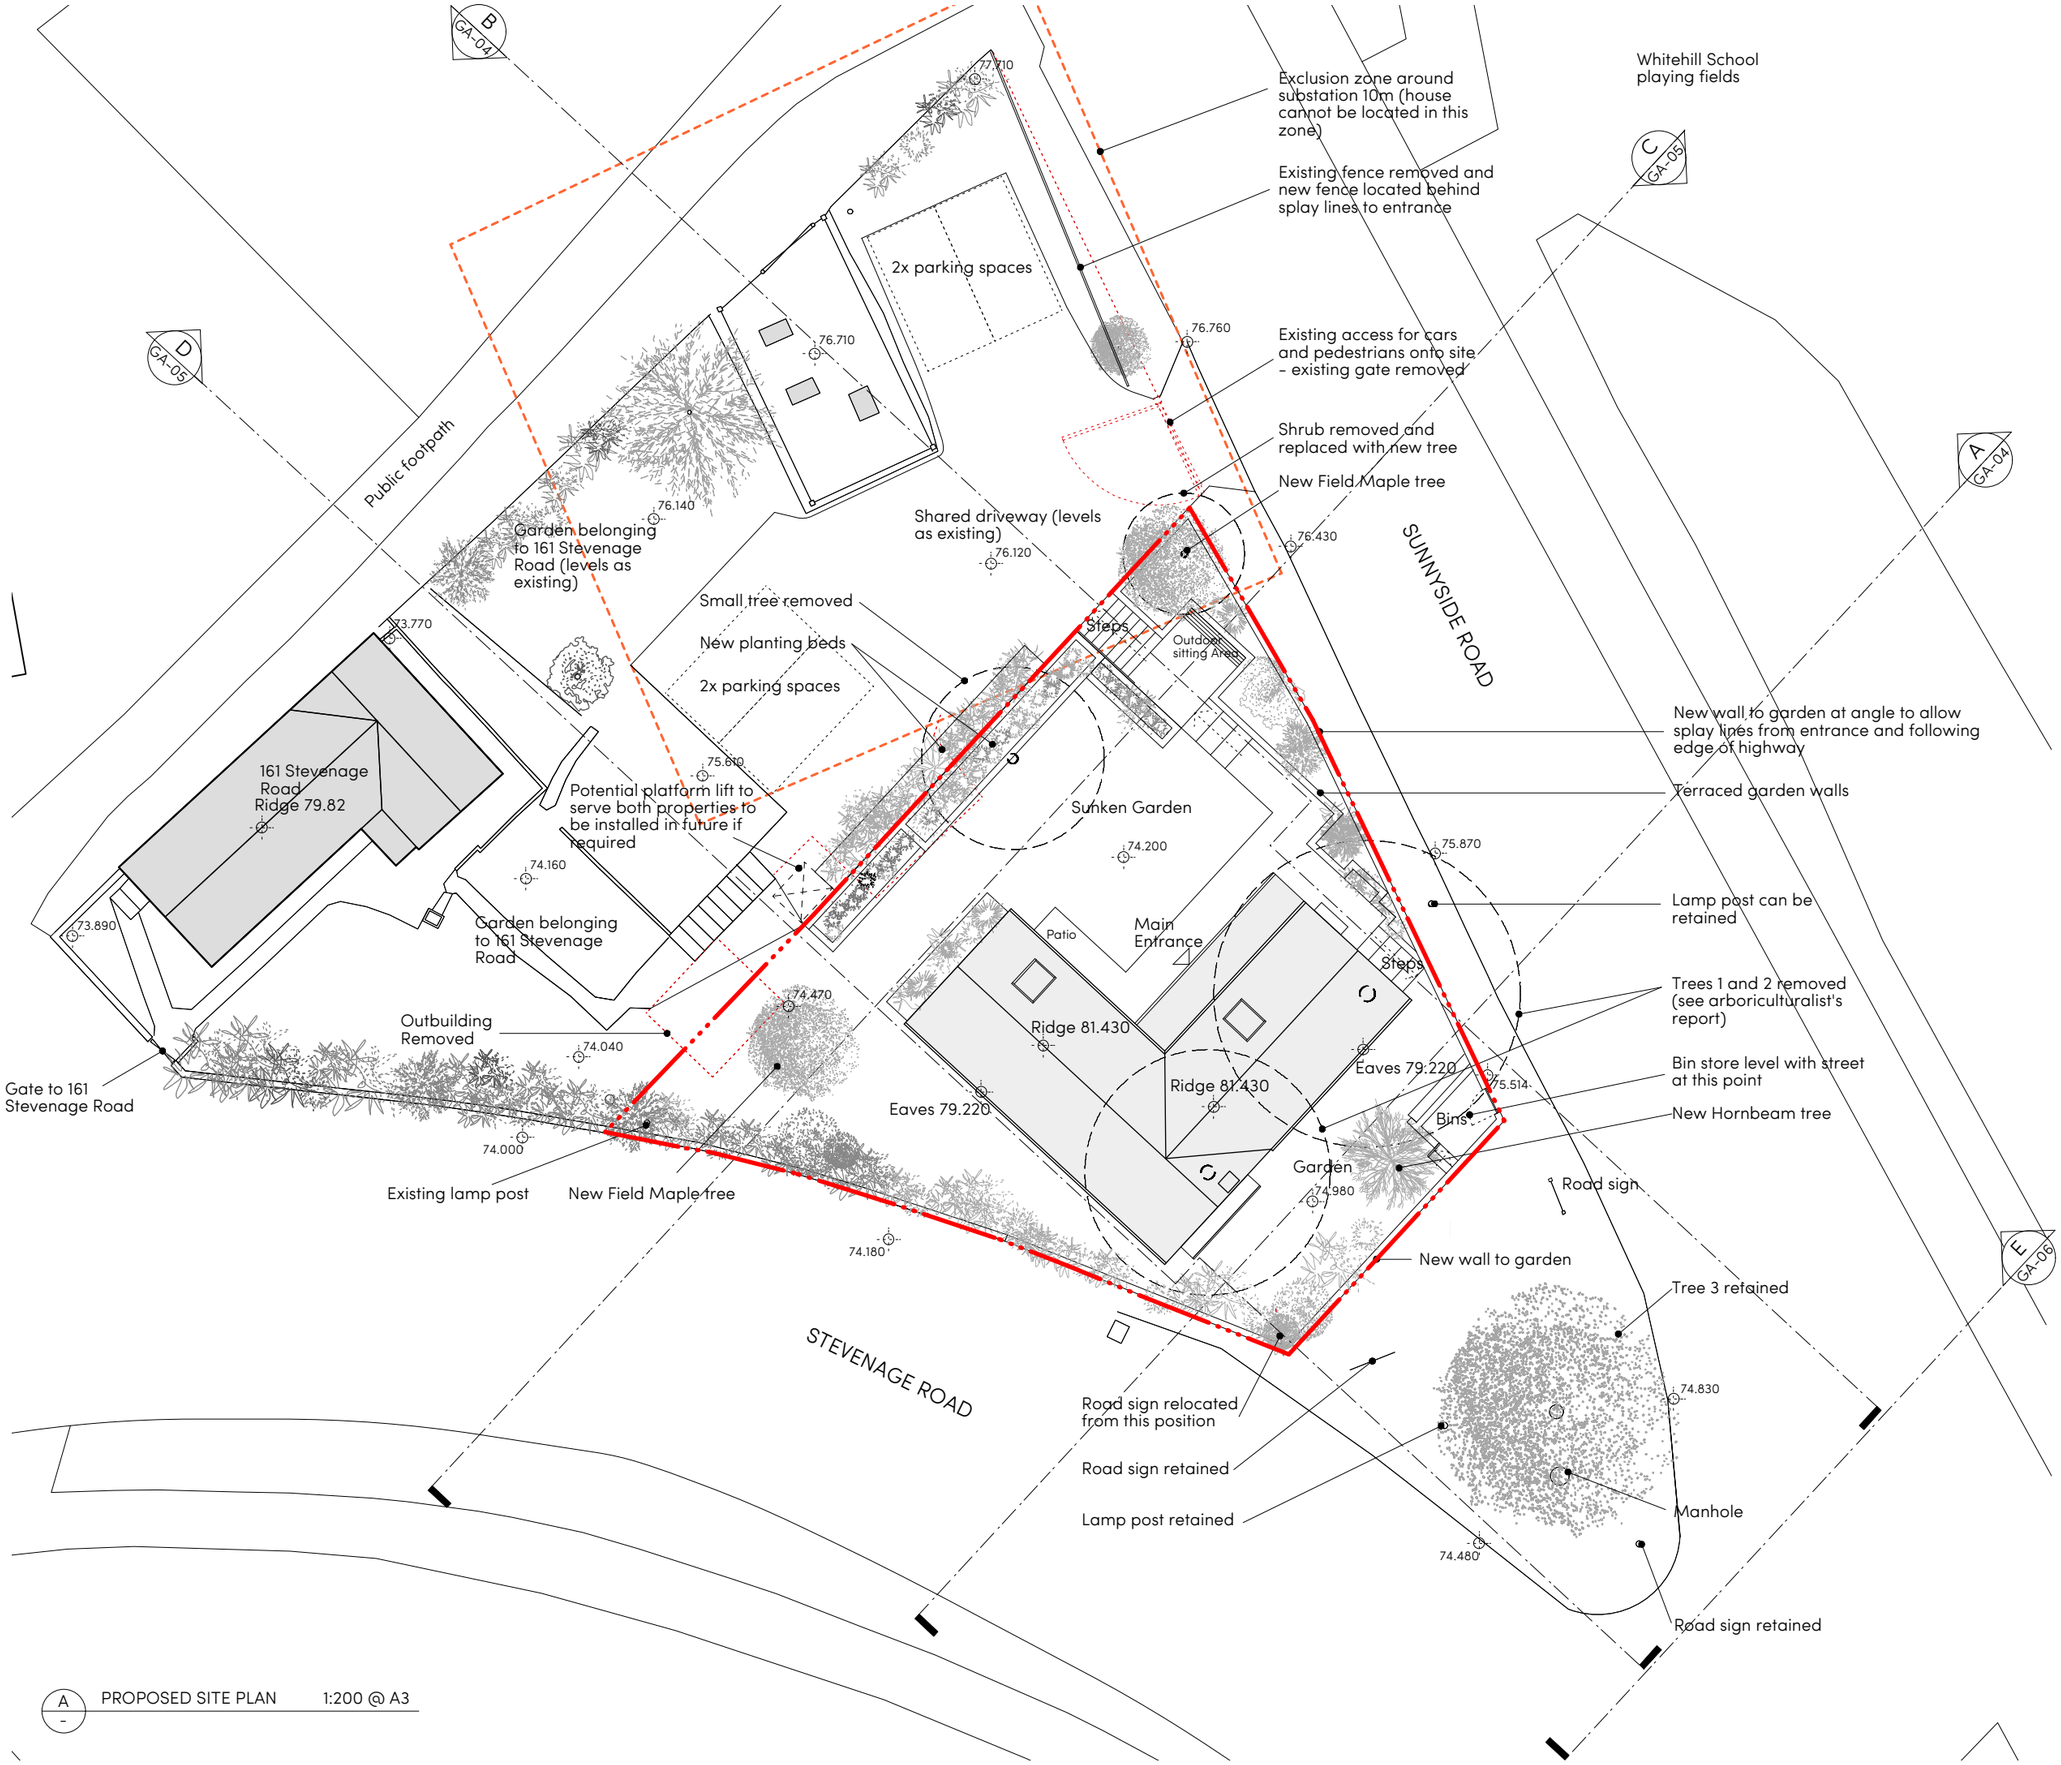


A - PROPOSED SITE PLAN 1:200 @ A3

Notes

© Coppin Dockray Architecture & Design

Do not scale from this drawing use figured dimensions only

All dimensions are to be checked on site by the Contractor and such dimensions are to be their responsibility

This drawing should not be used to calculate areas for the purposes of valuation

Report any discrepancies, drawing errors and omissions to the Architect immediately

All structural elements are to be designed by the Structural Engineer

All work must comply with relevant British Standards and Building Regulations requirements

Proposed site boundary

10m exclusion zone around the electricity substation

Revisions

A	5/6/18	Scheme revised following Planning Officer's comments.
B	11/6/18	Rooflight removed.
C	15/6/18	Site boundary amended following receipt of information regarding the 'extent of highway'.

C D
Coppin Dockray Architecture & Design
56 Highpoint, North Hill London N6 4AZ
mail@coppindockray.co.uk
www.coppindockray.co.uk
+44 (0)7906 025 428

Project Name
161 Stevenage Road, Hitchin SG4 9DX

Client
Jenny Havill and Steve Hastings

Scale @ A1	- 1:200 @ A3	Status	Planning
Date	20/03/18	Drawn By	BD
Job Number	1608	Checked By	SC

Title
Proposed Site Plan

Drawing No. 1608-GA-001

Rev C