00 01 02 04





South West Elevation



North West Elevation

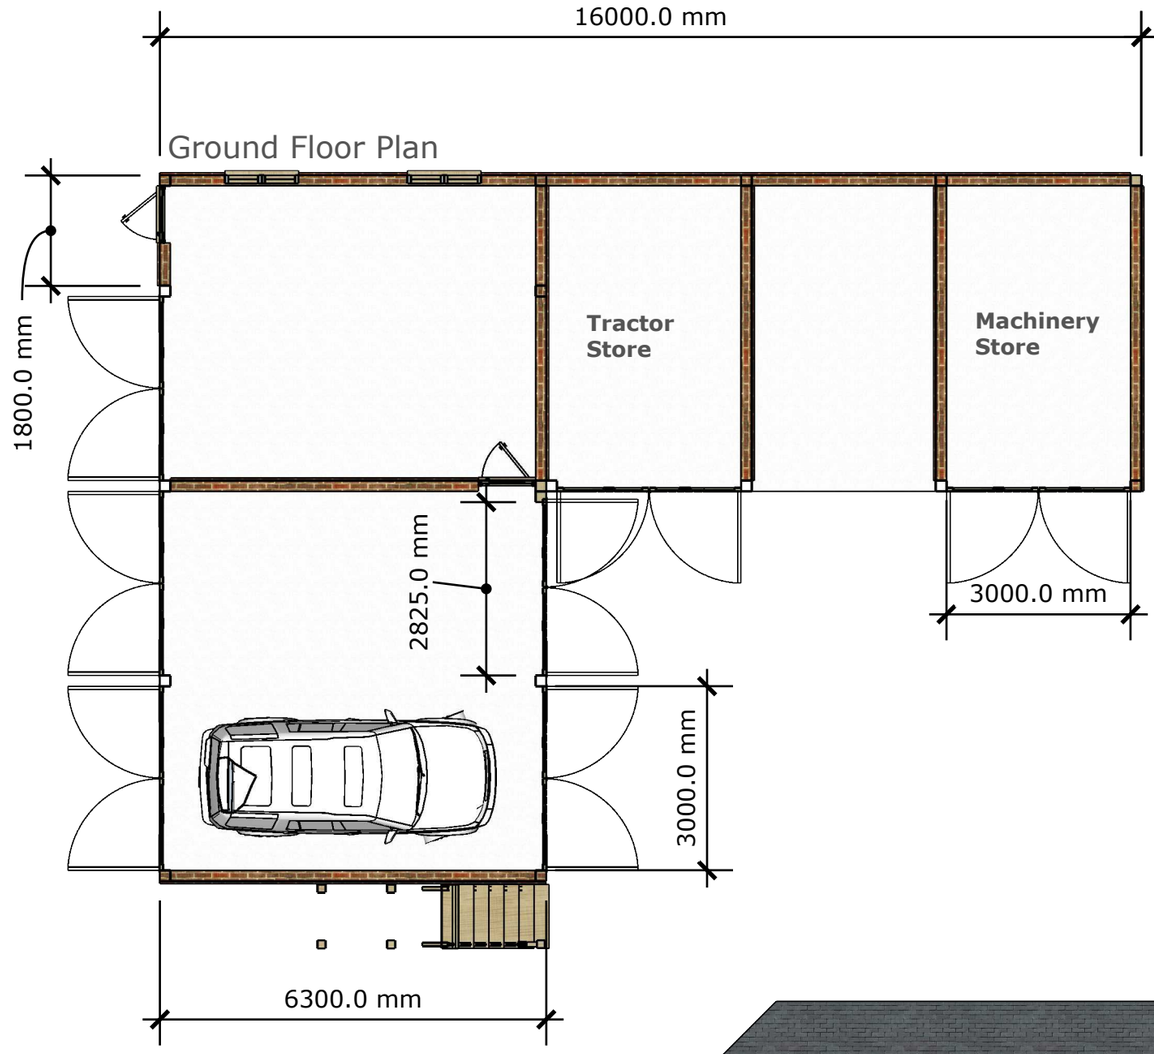

South East Elevation

© All rights reserved

GREENROOMS BY OAKWRIGHTS

OAKWRIGHTS® COUNTRY BUILDINGS

This drawing is for illustration only and should not be used for construction purposes.
It is intended to be read in conjunction with the appropriate quotation or contract documentation as applicable.
All dimensions are to be checked on site.

Drawn By: Izzie Seal

Bespoke Garage
Mr & Mrs Hope at Pirton Court, Priors Hill, Hitchin, SG5 3QA

Plan, Section, Elevations & Perspective Scale 1:50 & 1:100 @A3

REVISIONS		
	05/12/17	
1	01/02/18	RevA
2	16/05/18	RevB
3		
4		
5		

171174B/002