NOTES: THIS DRAWING MUST NOT BE SCALED.
ALL DIMENSIONS TO BE CHECKED ON SITE BY THE CONTRACTOR AND ANY DISCREPANCIES ARE TO BE REPORTED BACK TO THE ARCHITECT / C.A. BEFORE WORK COMMENCES.

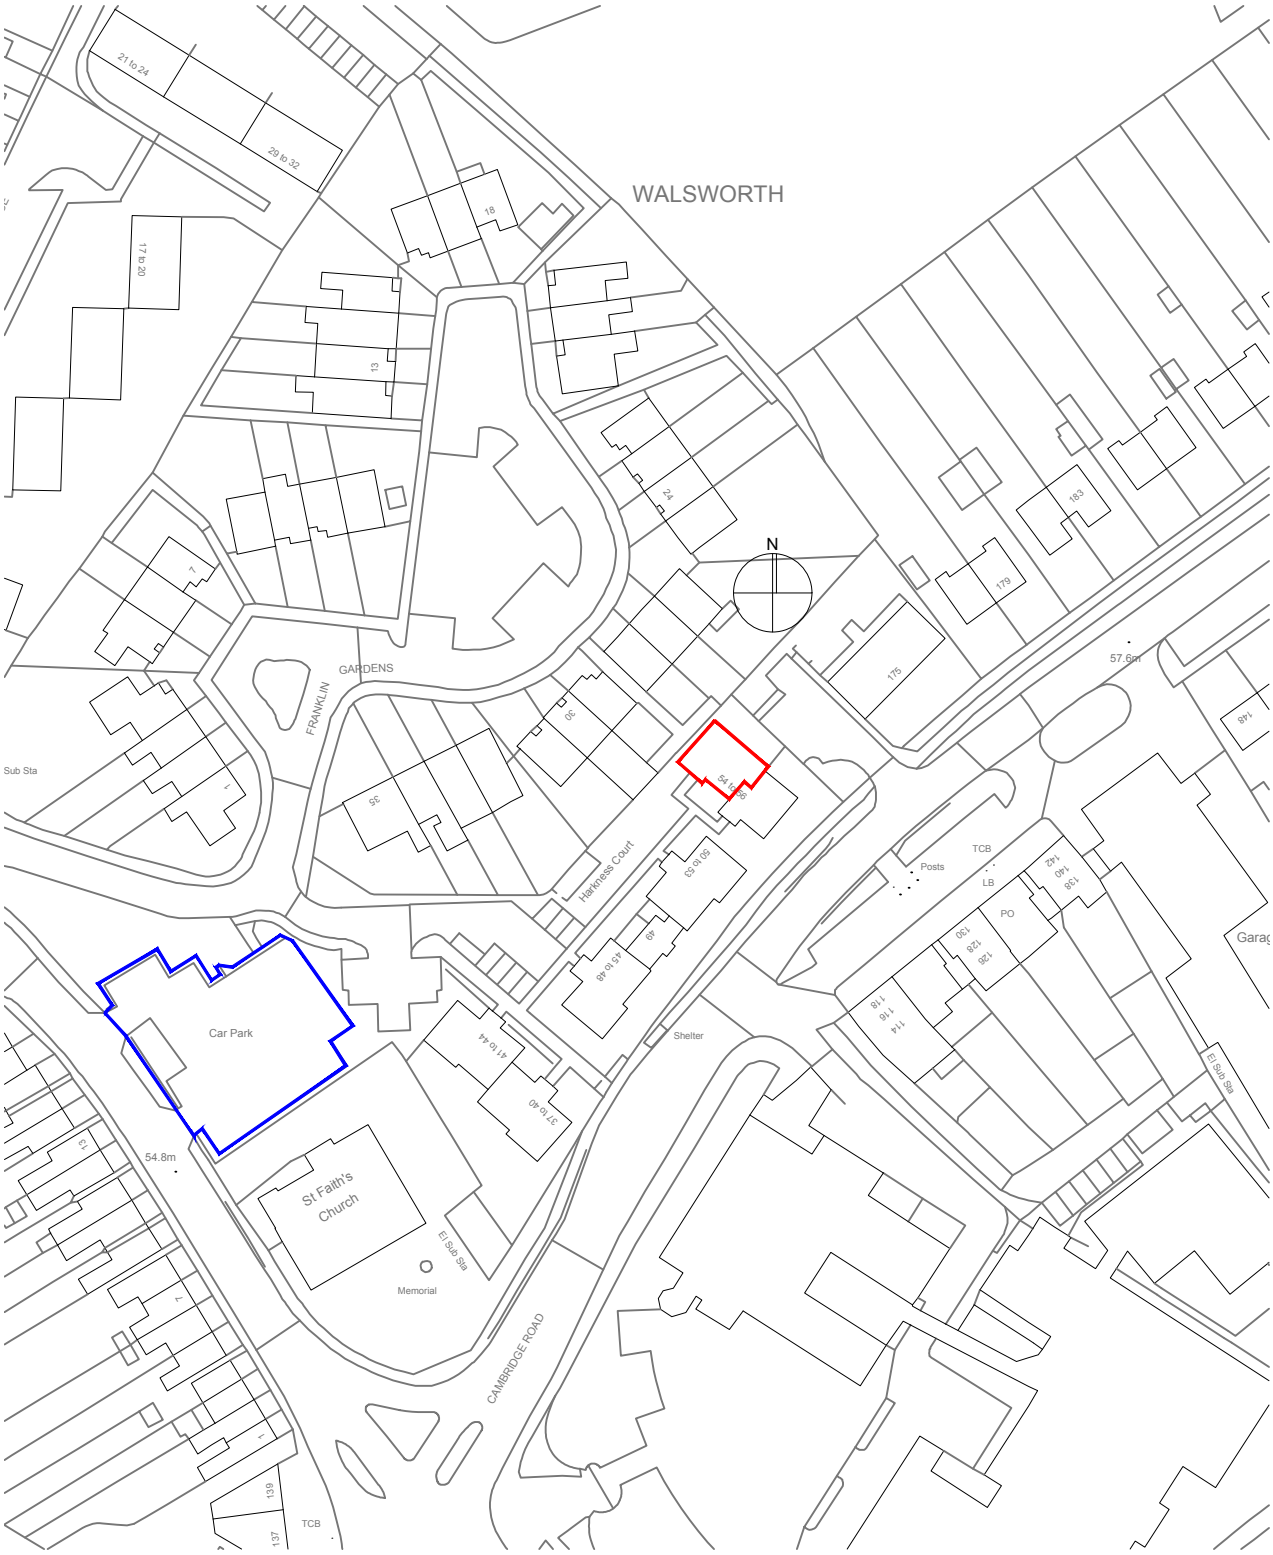


LOCATION PLAN AS EXISTING Scale 1:1250

0m 10m 50m 100m

N


***STEVENAGE BOROUGH COUNCIL***
Property & Estates Services,
Daneshill House,
Danestrete,
Stevenage,
Herts, SG1 1HN.

Telephone: (01438) 242242


PROJECT:
CARELINE CONTROL
CONVERSION TO RESIDENTIAL UNITS
55 HARKNESS COURT
HITCHIN
SG4 0BS

DRAWING:
LOCATION PLAN

| no: | Revision | Date: |
|---|---|---|

| DATE: | DRAWN BY: | CHECKED: | SCALE: | DRAWING NUMBER: |
|---|---|---|---|---|
| FEB 2018 | ACPW | AH | 1/1250@A4 | 3007-C-001-00 |