

Scale 1:50 at A3 Size




SCALE BAR - METRES

REPRODUCTION NOTICE
This drawing is the property of R&M DESIGN and must not be copied or passed to a third party, in whole or part, without prior written consent of R&M DESIGN.

NOTES

- 1: This drawing is copyright © 2025
- 2: All dimensions to be checked and confirmed on site.
- 3: All work and materials to be in accordance with the current Building Regulations and to comply with all the relevant codes of practice and where applicable the current edition of the relevant British Standard.

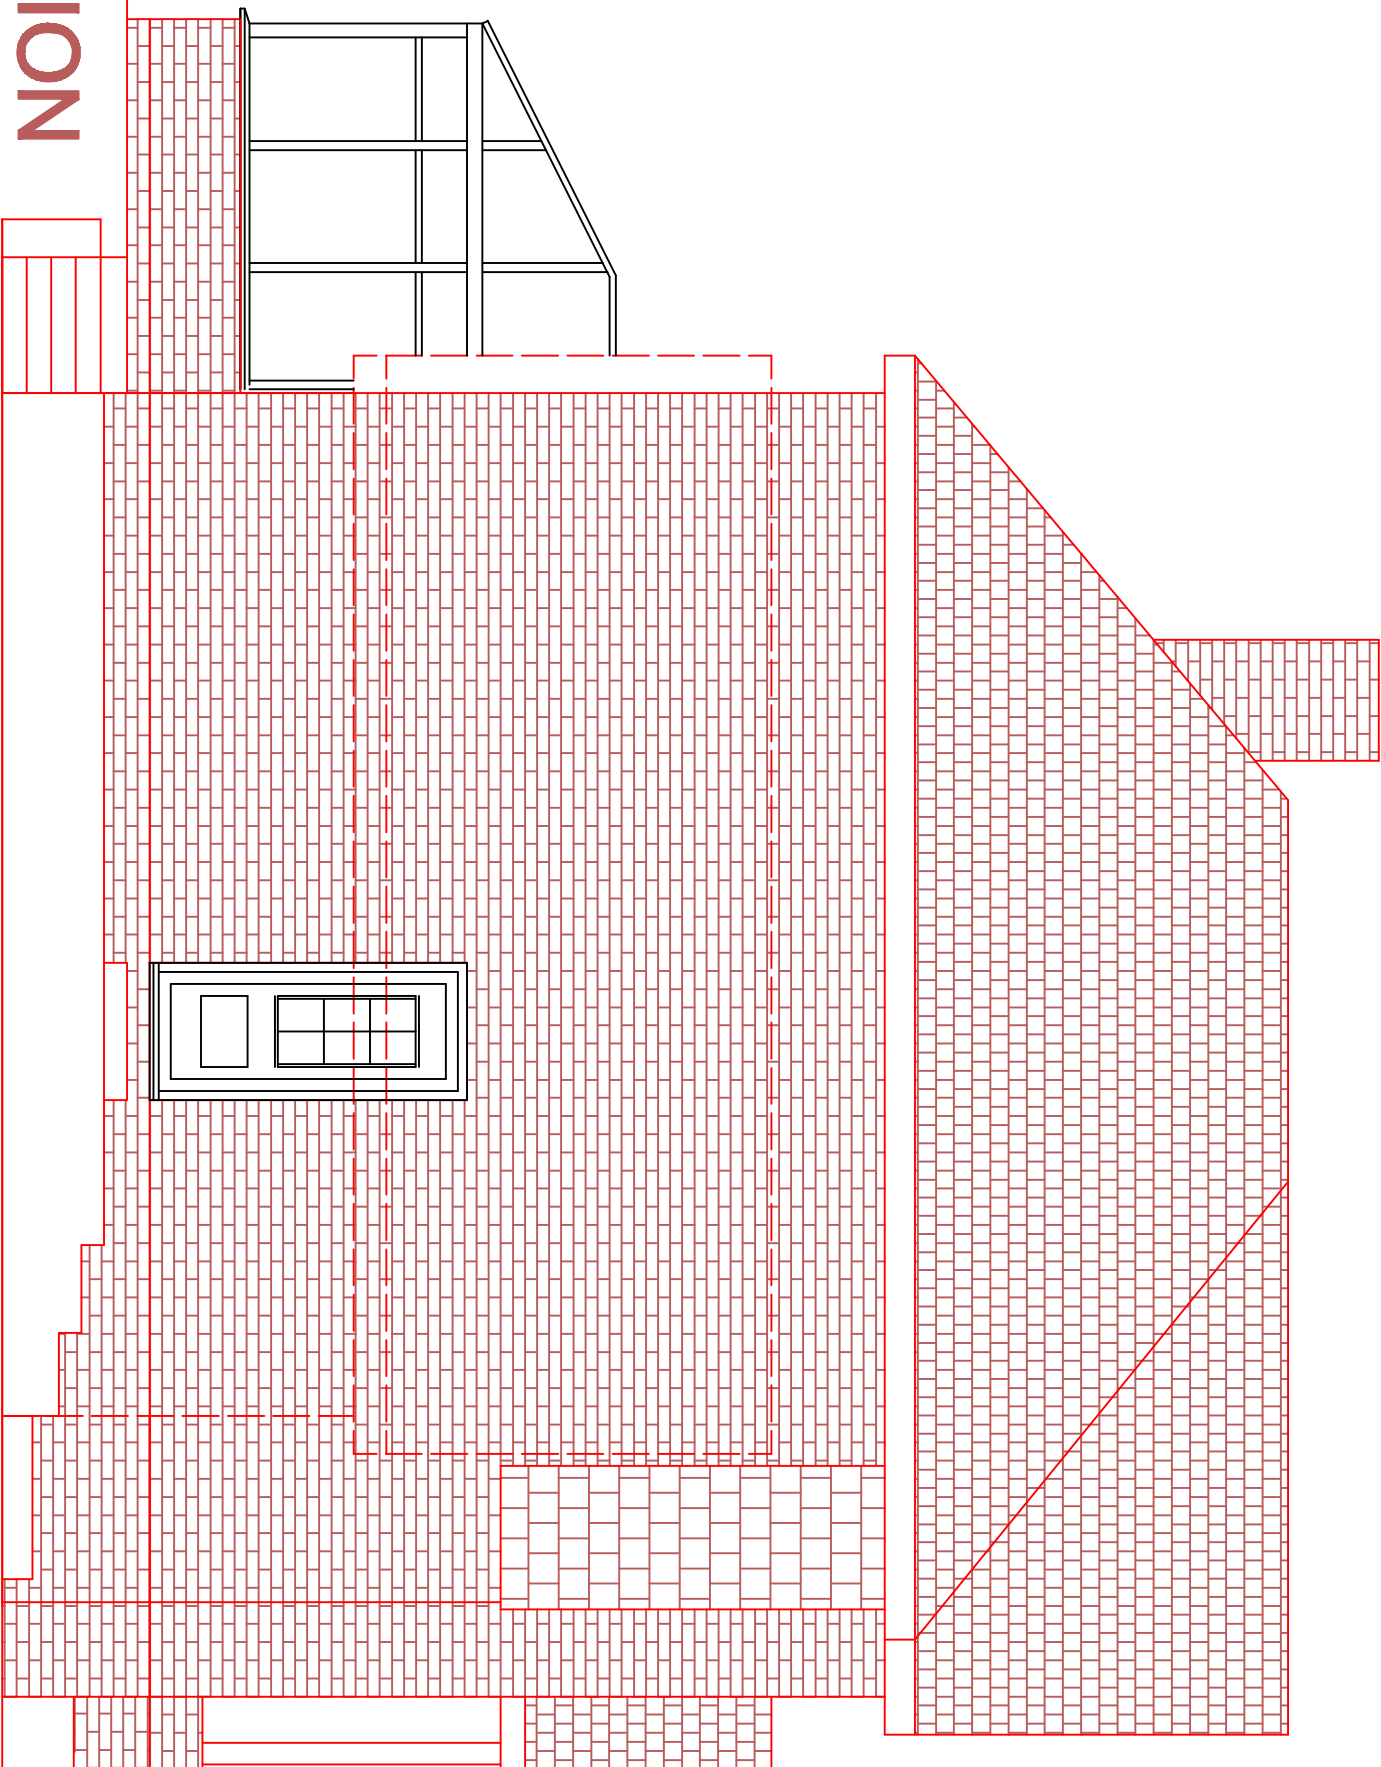

SIDE ELEVATION

GARAGE REMOVED (SHOWN DASHED LINE)

ROSEBANK

BACK LANE, PRESTON

EXISTING ELEVATIONS 3

1:50
JULY 2025
KR0725.PL04