



# ROSEBANK, BACK LANE, PRESTON

## BLOCK PLAN SCALE 1:500 @ A3 SIZE

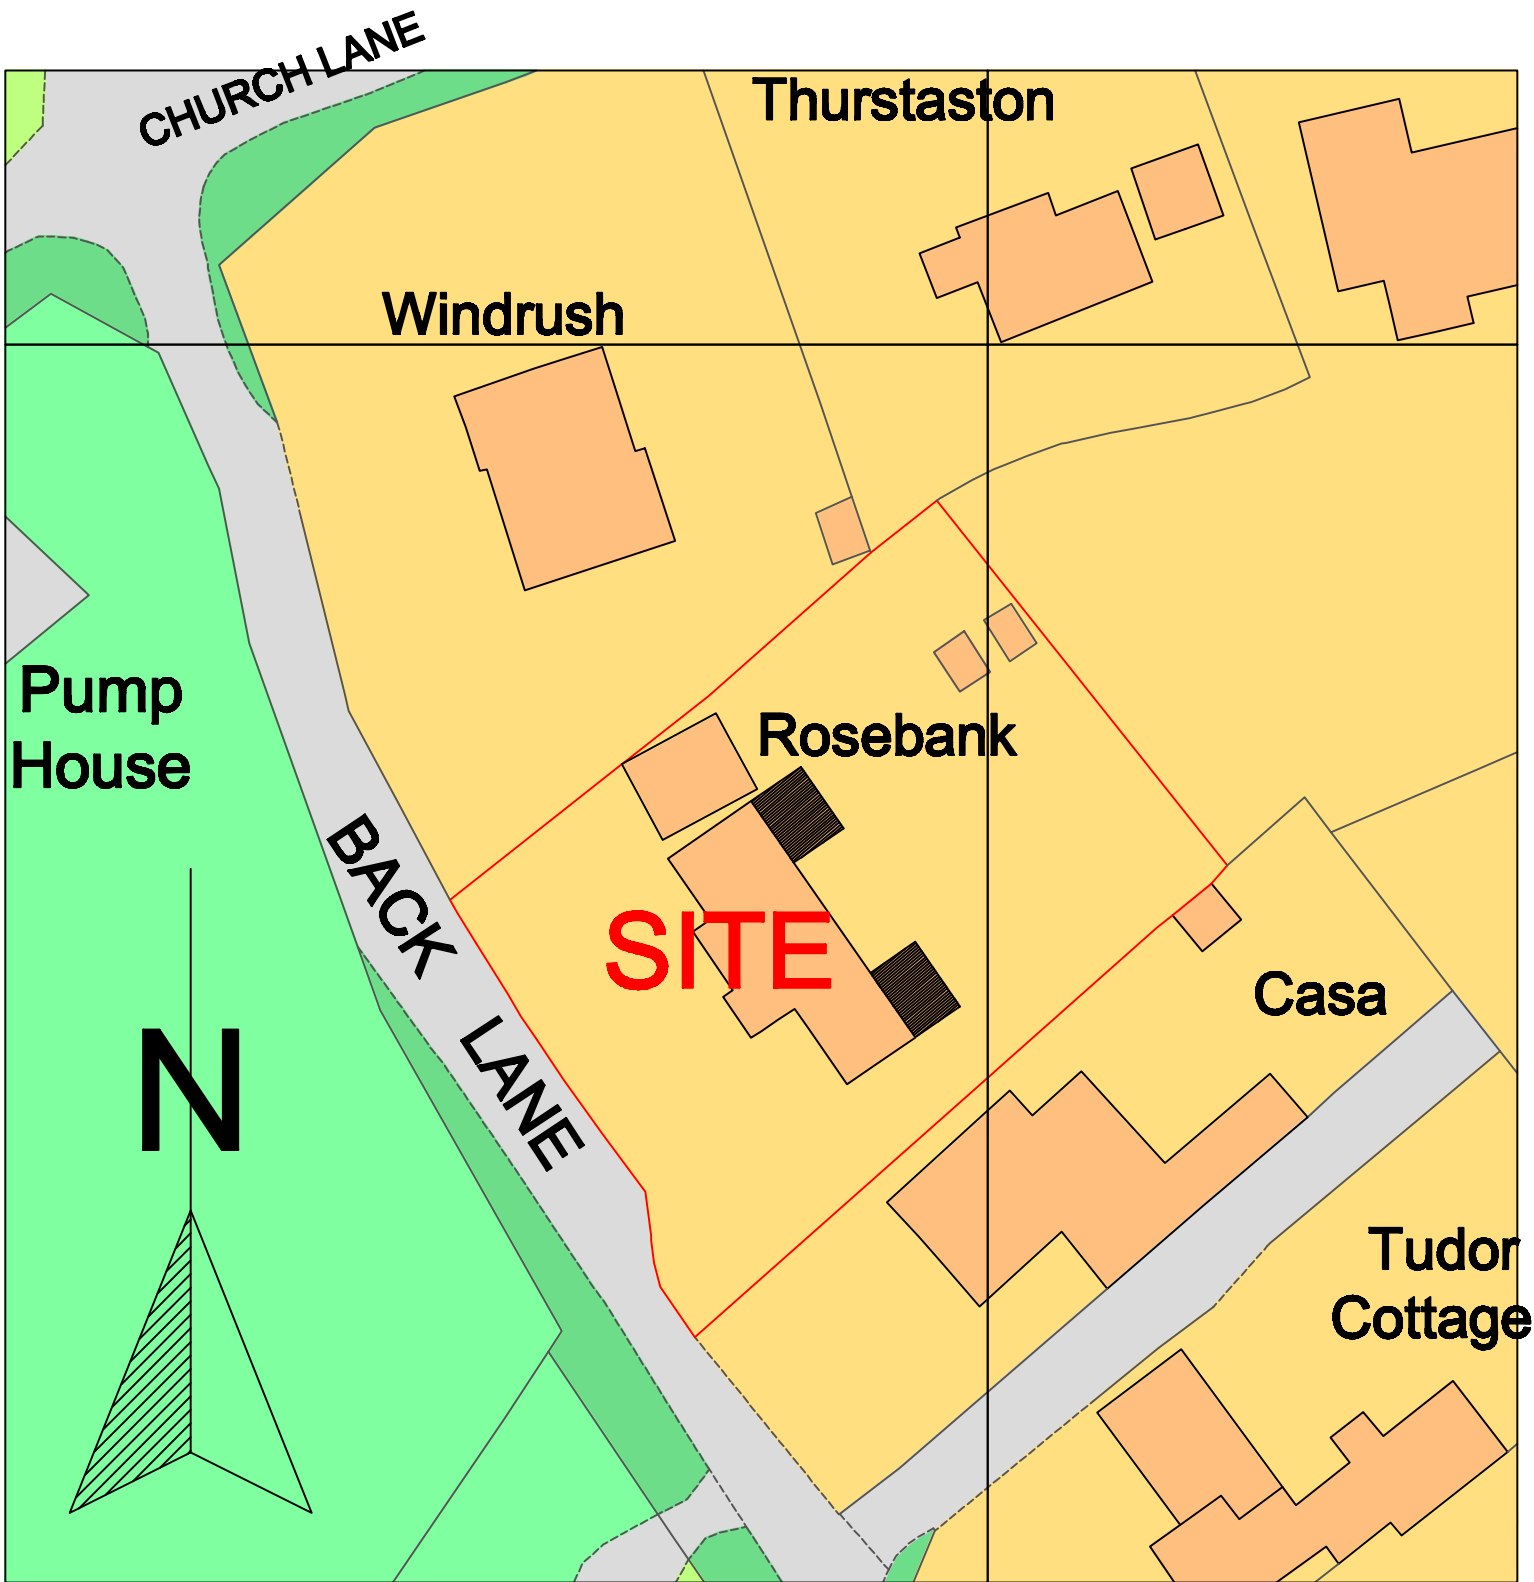

© Crown copyright and database rights 2025 Ordnance Survey OS100035409

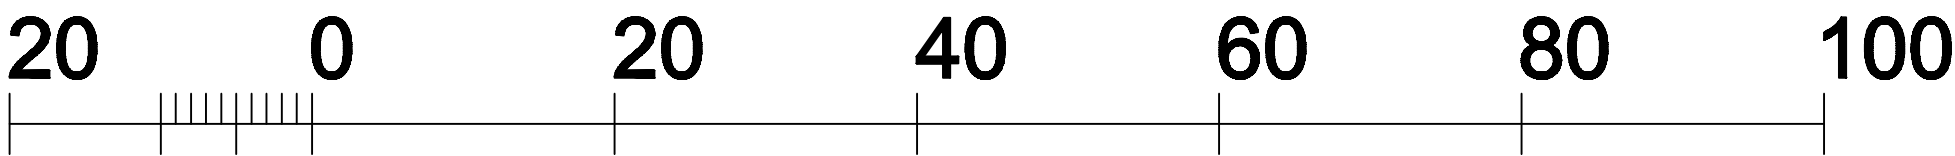

Metres