



Welwyn Equestrian Centre

Existing and Proposed Plans

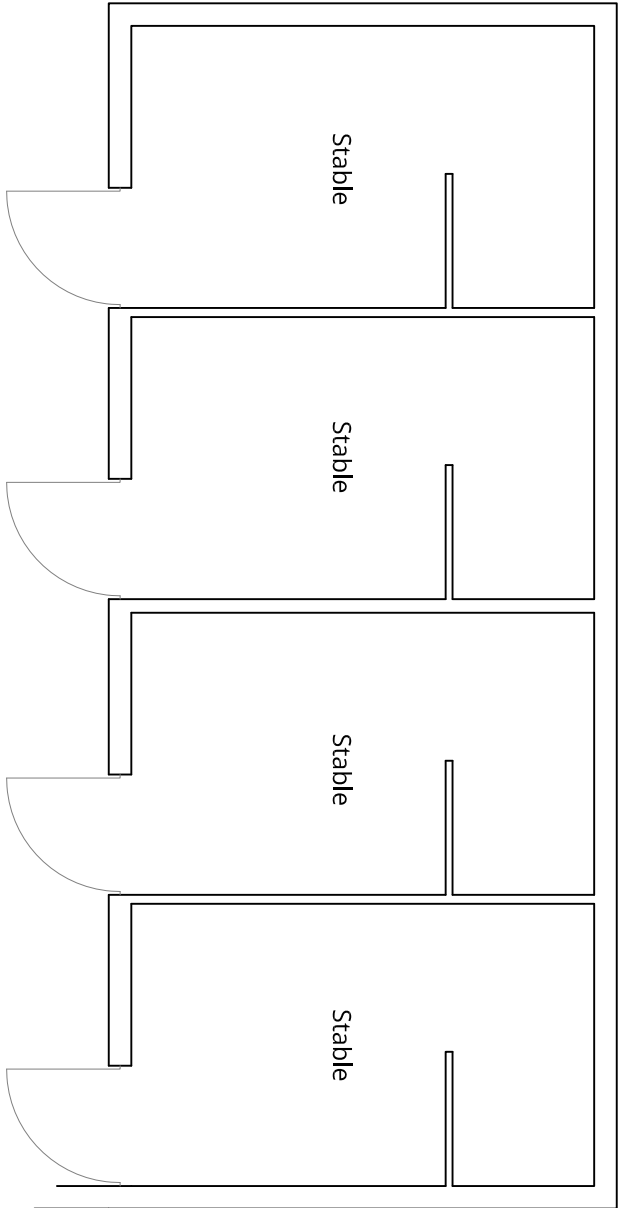


EXISTING PLAN

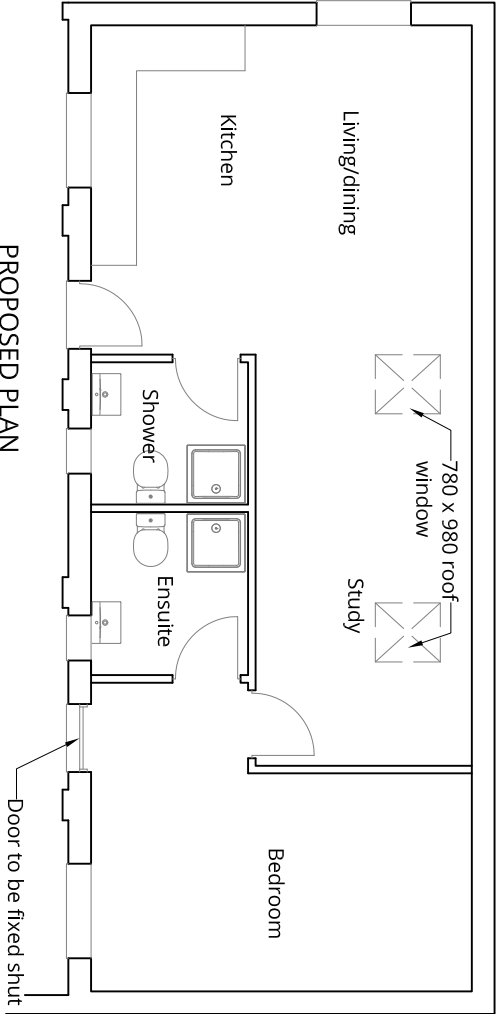

PROPOSED PLAN

Scale 1:100

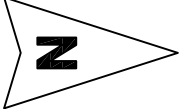

REVISIONS	DATE
A Note added	07/25

Kingsbrook House
7 Kingsway
Bedford
MK429BA
T 01234 272829
F 01234 271412
info@philips-planning.co.uk
Philips Planning Services Ltd.
Town Planning and Development Consultants

PROJECT			
Welwyn Equestrian Centre			
TITLE			
Existing and Proposed Plans			
CLIENT			
Peter and Kay Ivory			
SCALE (@ A3)			
1 : 100	LK	06/25	
PROJECT NUMBER	DRAWING NUMBER	REV	
256635	25-03	A	

GENERAL DISCLAIMER

Planning drawings only – not to be used for construction purposes. These drawings can be scaled for planning purposes. All measurements to be checked on site and any discrepancies to be brought to the attention of the designer

COPYRIGHT NOTICES

Copyright © 2025 - All rights reserved. These drawings may not be copied or reproduced in whole or in part without the written consent of Philips Planning Services Ltd.

Ordnance Survey © Crown Copyright 2025. All rights reserved. Licence number 100022432