


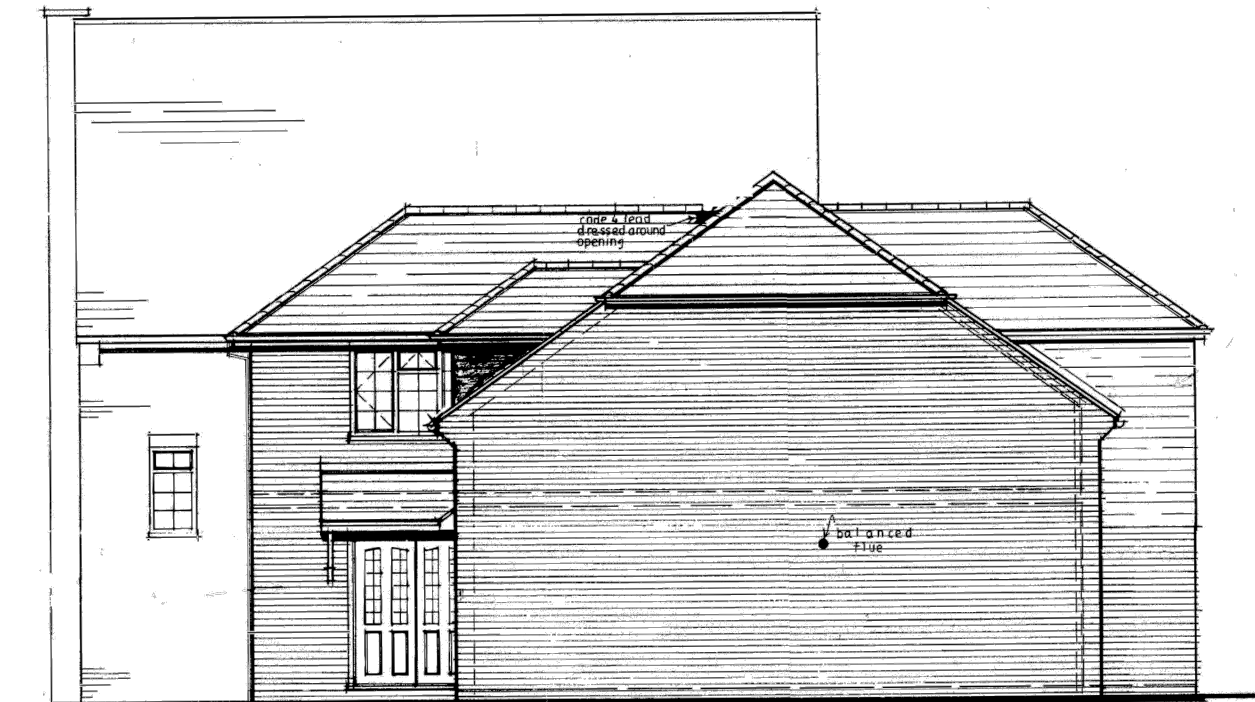

**01. Existing North East Facing Elevation**  
scale 1:100 @ A3



**02. Existing North West Facing Elevation**  
scale 1:100 @ A3

## NOTES

Do not scale –all dimensions to be checked on site before commencing work. Report suspected discrepancies or omissions. This document is copyright of AKD and should only be reproduced with prior written consent.

|     |            |              |
|-----|------------|--------------|
| –   | 06.08.2025 | Client Issue |
| rev | date       | description  |

|                                                                          |
|--------------------------------------------------------------------------|
| client                                                                   |
| Church House, Chequers Lane, Preston,<br>Hitchin, Hertfordshire, SG4 7TY |

|                       |
|-----------------------|
| project               |
| Solar panels retrofit |

|                     |
|---------------------|
| drawing title       |
| Proposed Elevations |

|                                    |  |  |  |
|------------------------------------|--|--|--|
| <b>Amy Keast Designs</b>           |  |  |  |
| The Studio                         |  |  |  |
| 4 Church Lane, Great Paxton        |  |  |  |
| St Neots, Cambridgeshire, PE19 6RJ |  |  |  |
| e: info@amykeast.co.uk             |  |  |  |
| w: www.amykeast.co.uk              |  |  |  |
| t: 07780 342401                    |  |  |  |

|         |                  |            |            |  |
|---------|------------------|------------|------------|--|
| status  | Approvals        |            |            |  |
| drawn   | checked          | date       | scale      |  |
| AK      | –                | Aug 2025   | 1:100 @ A3 |  |
| project | building element | drawing no | revision   |  |
| PI025   | –                | 06         | –          |  |