

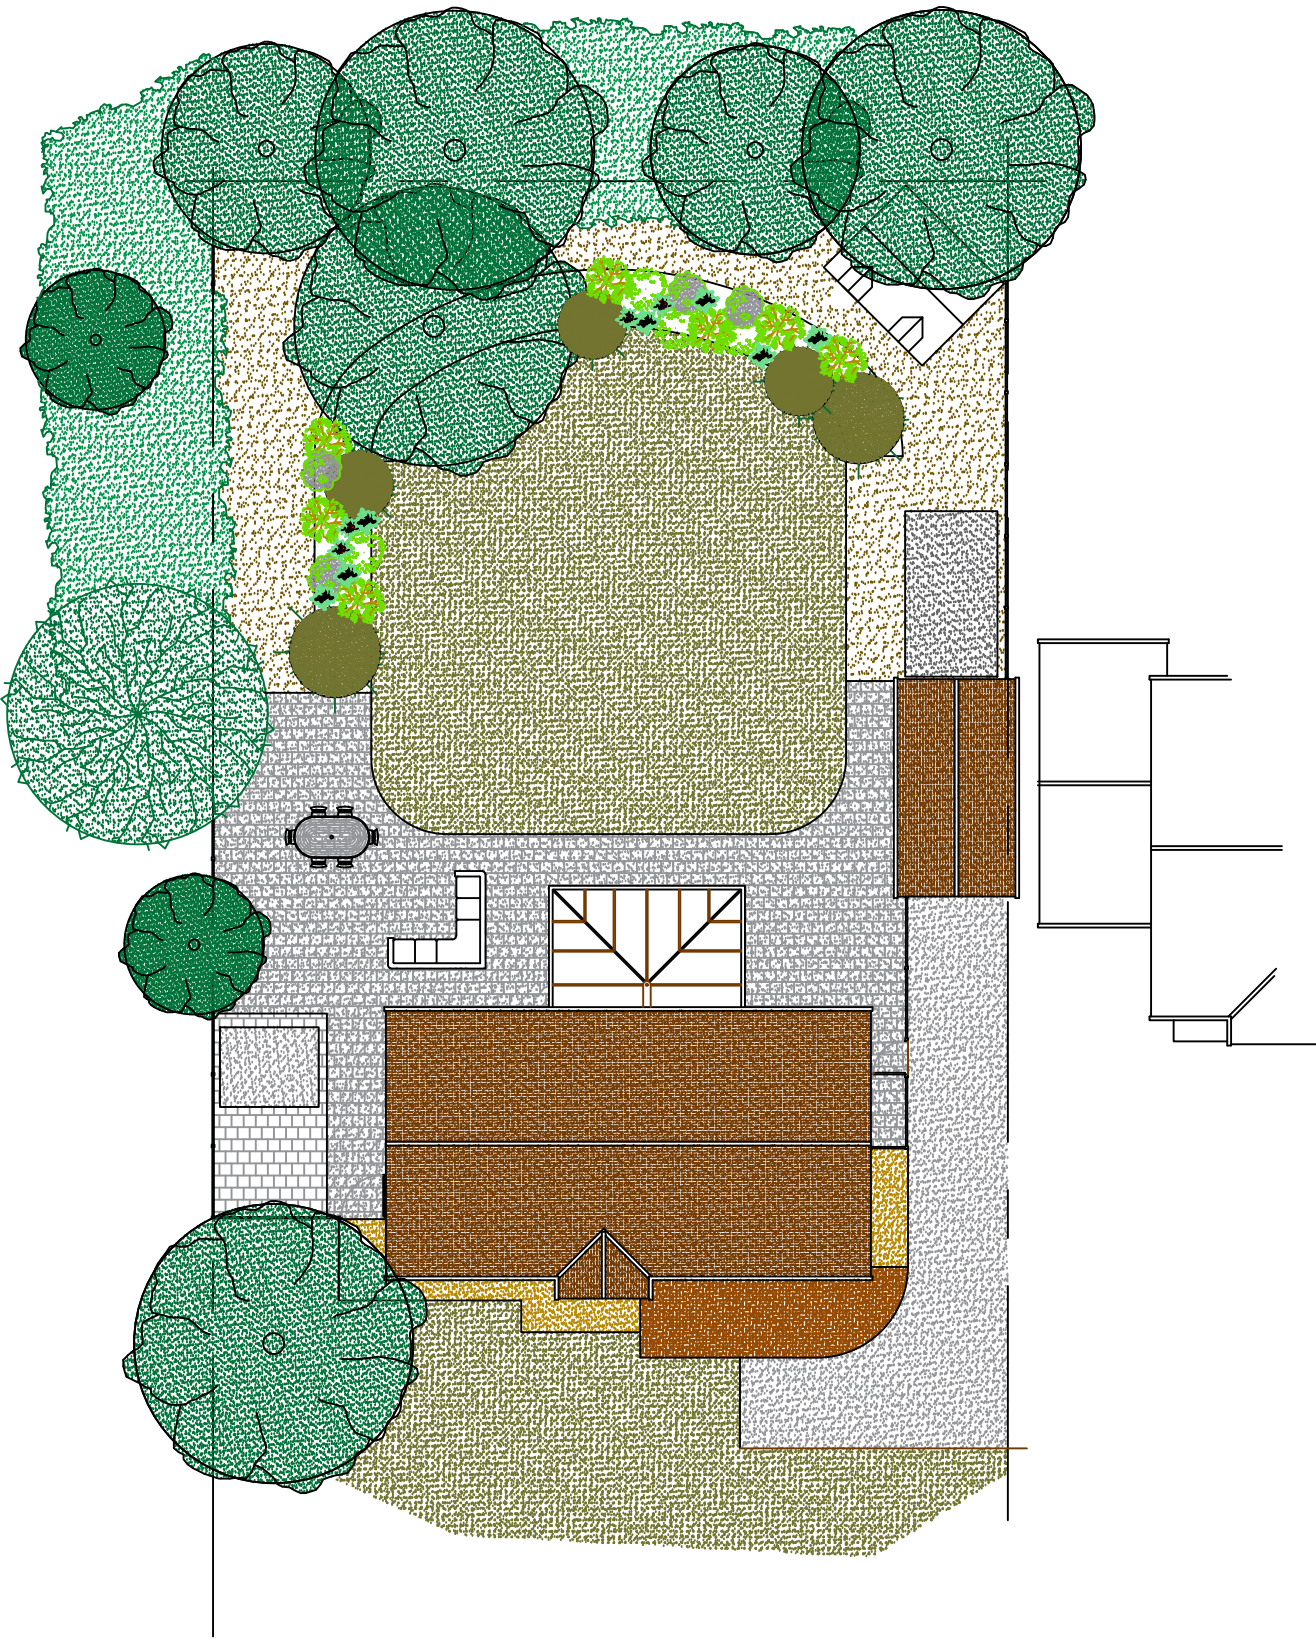
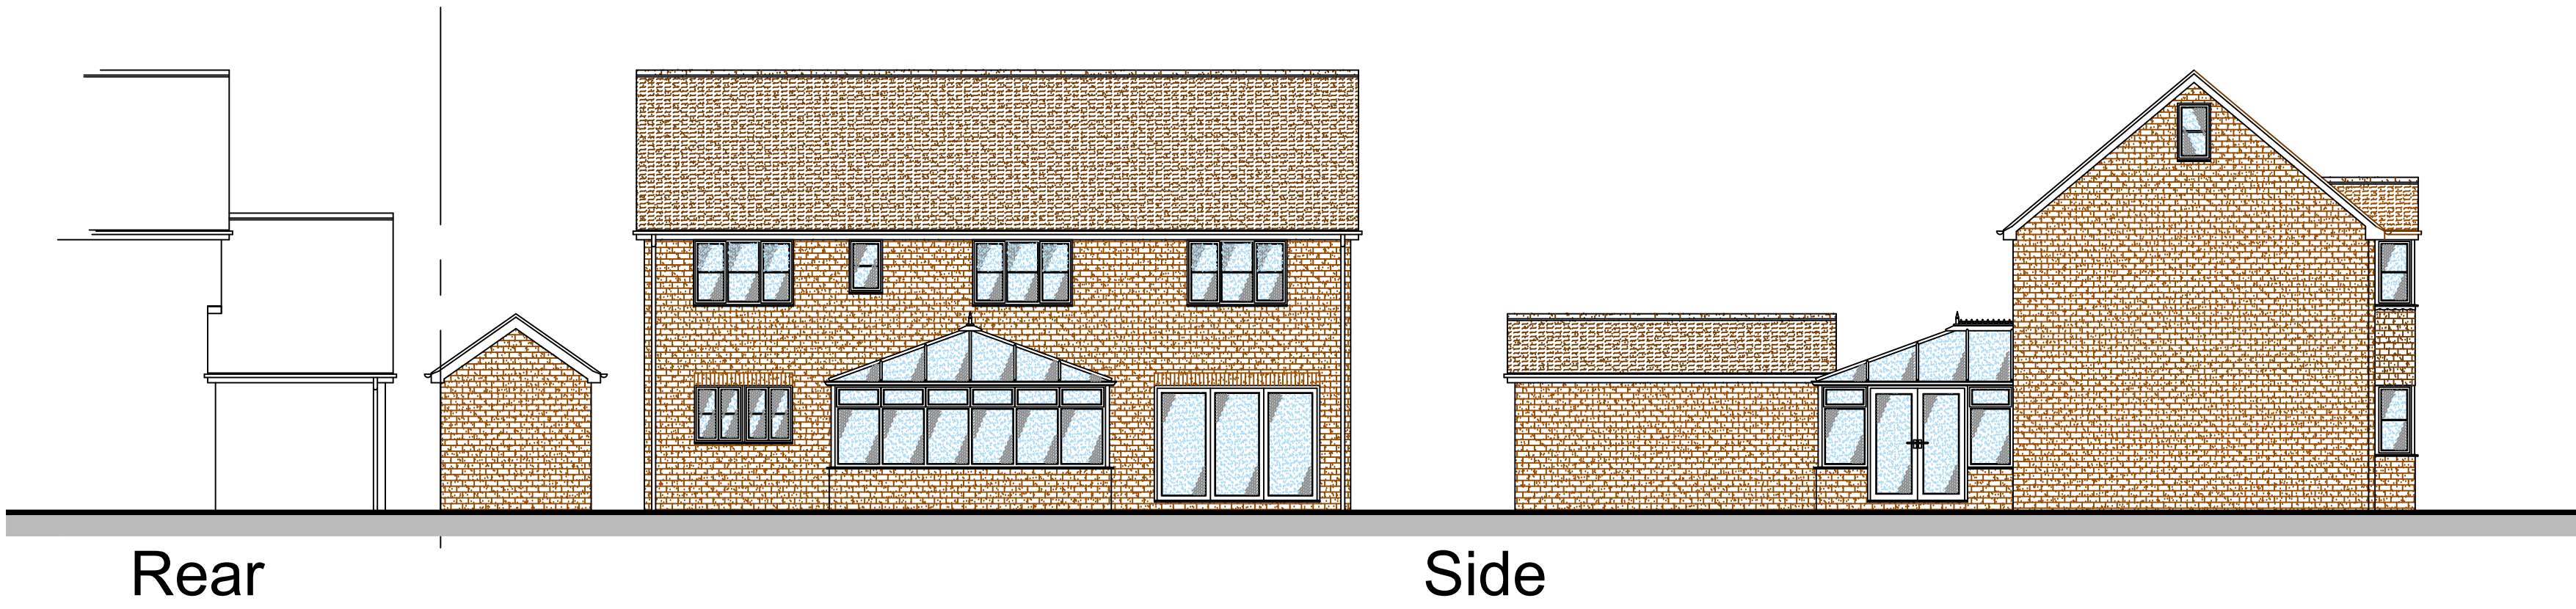


Existing Elevations 1:100

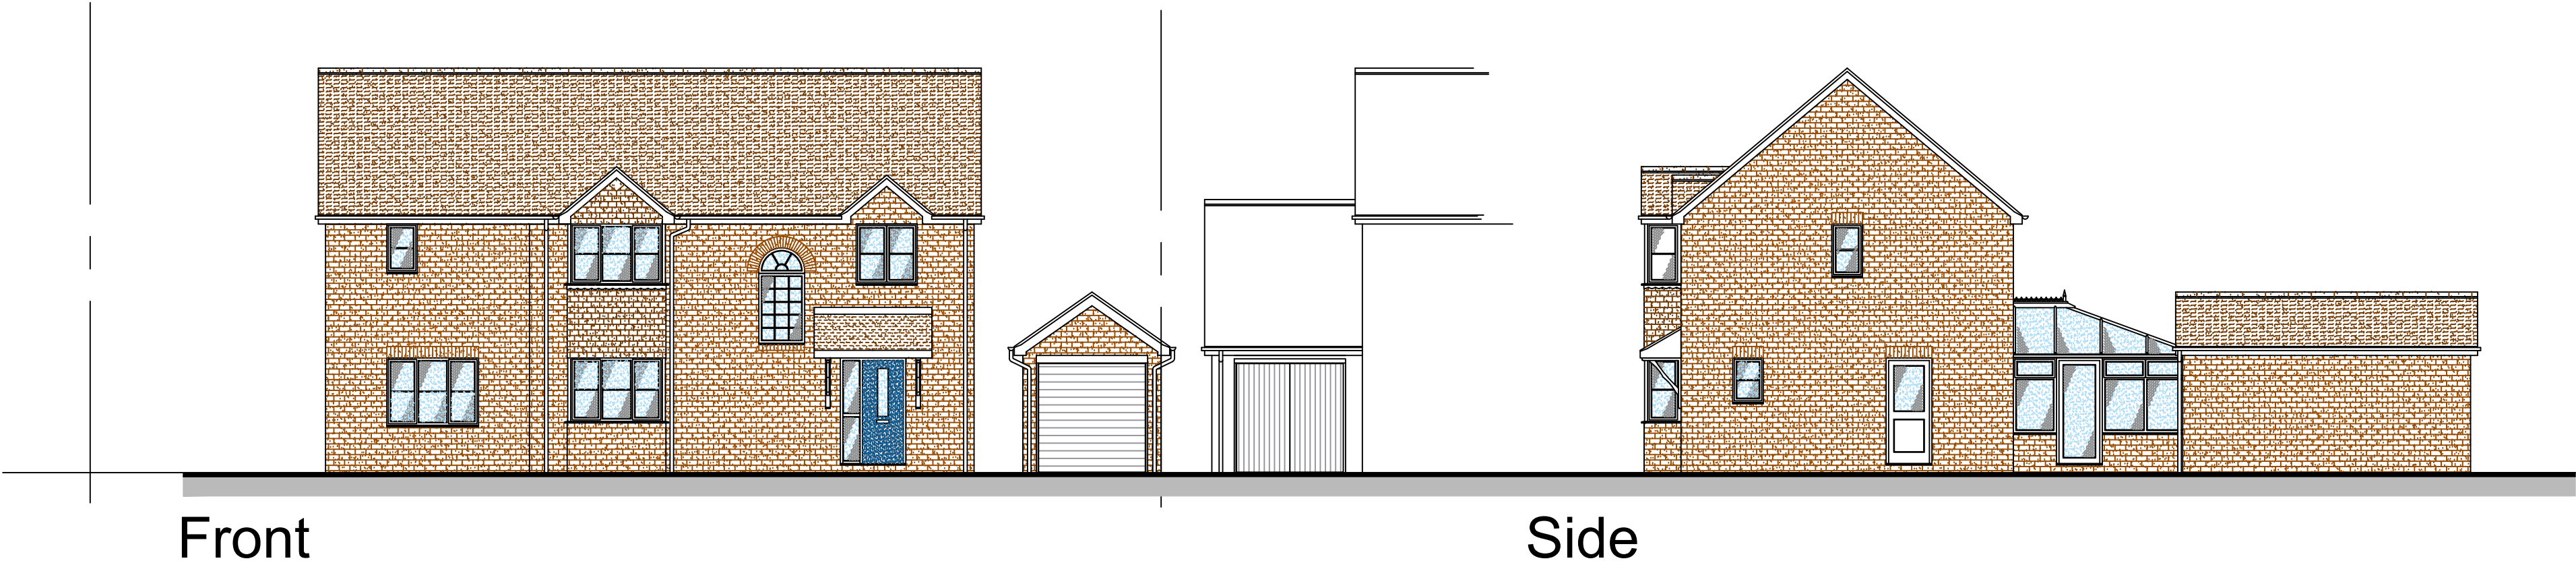

Existing Ground Floor Plan 1:100

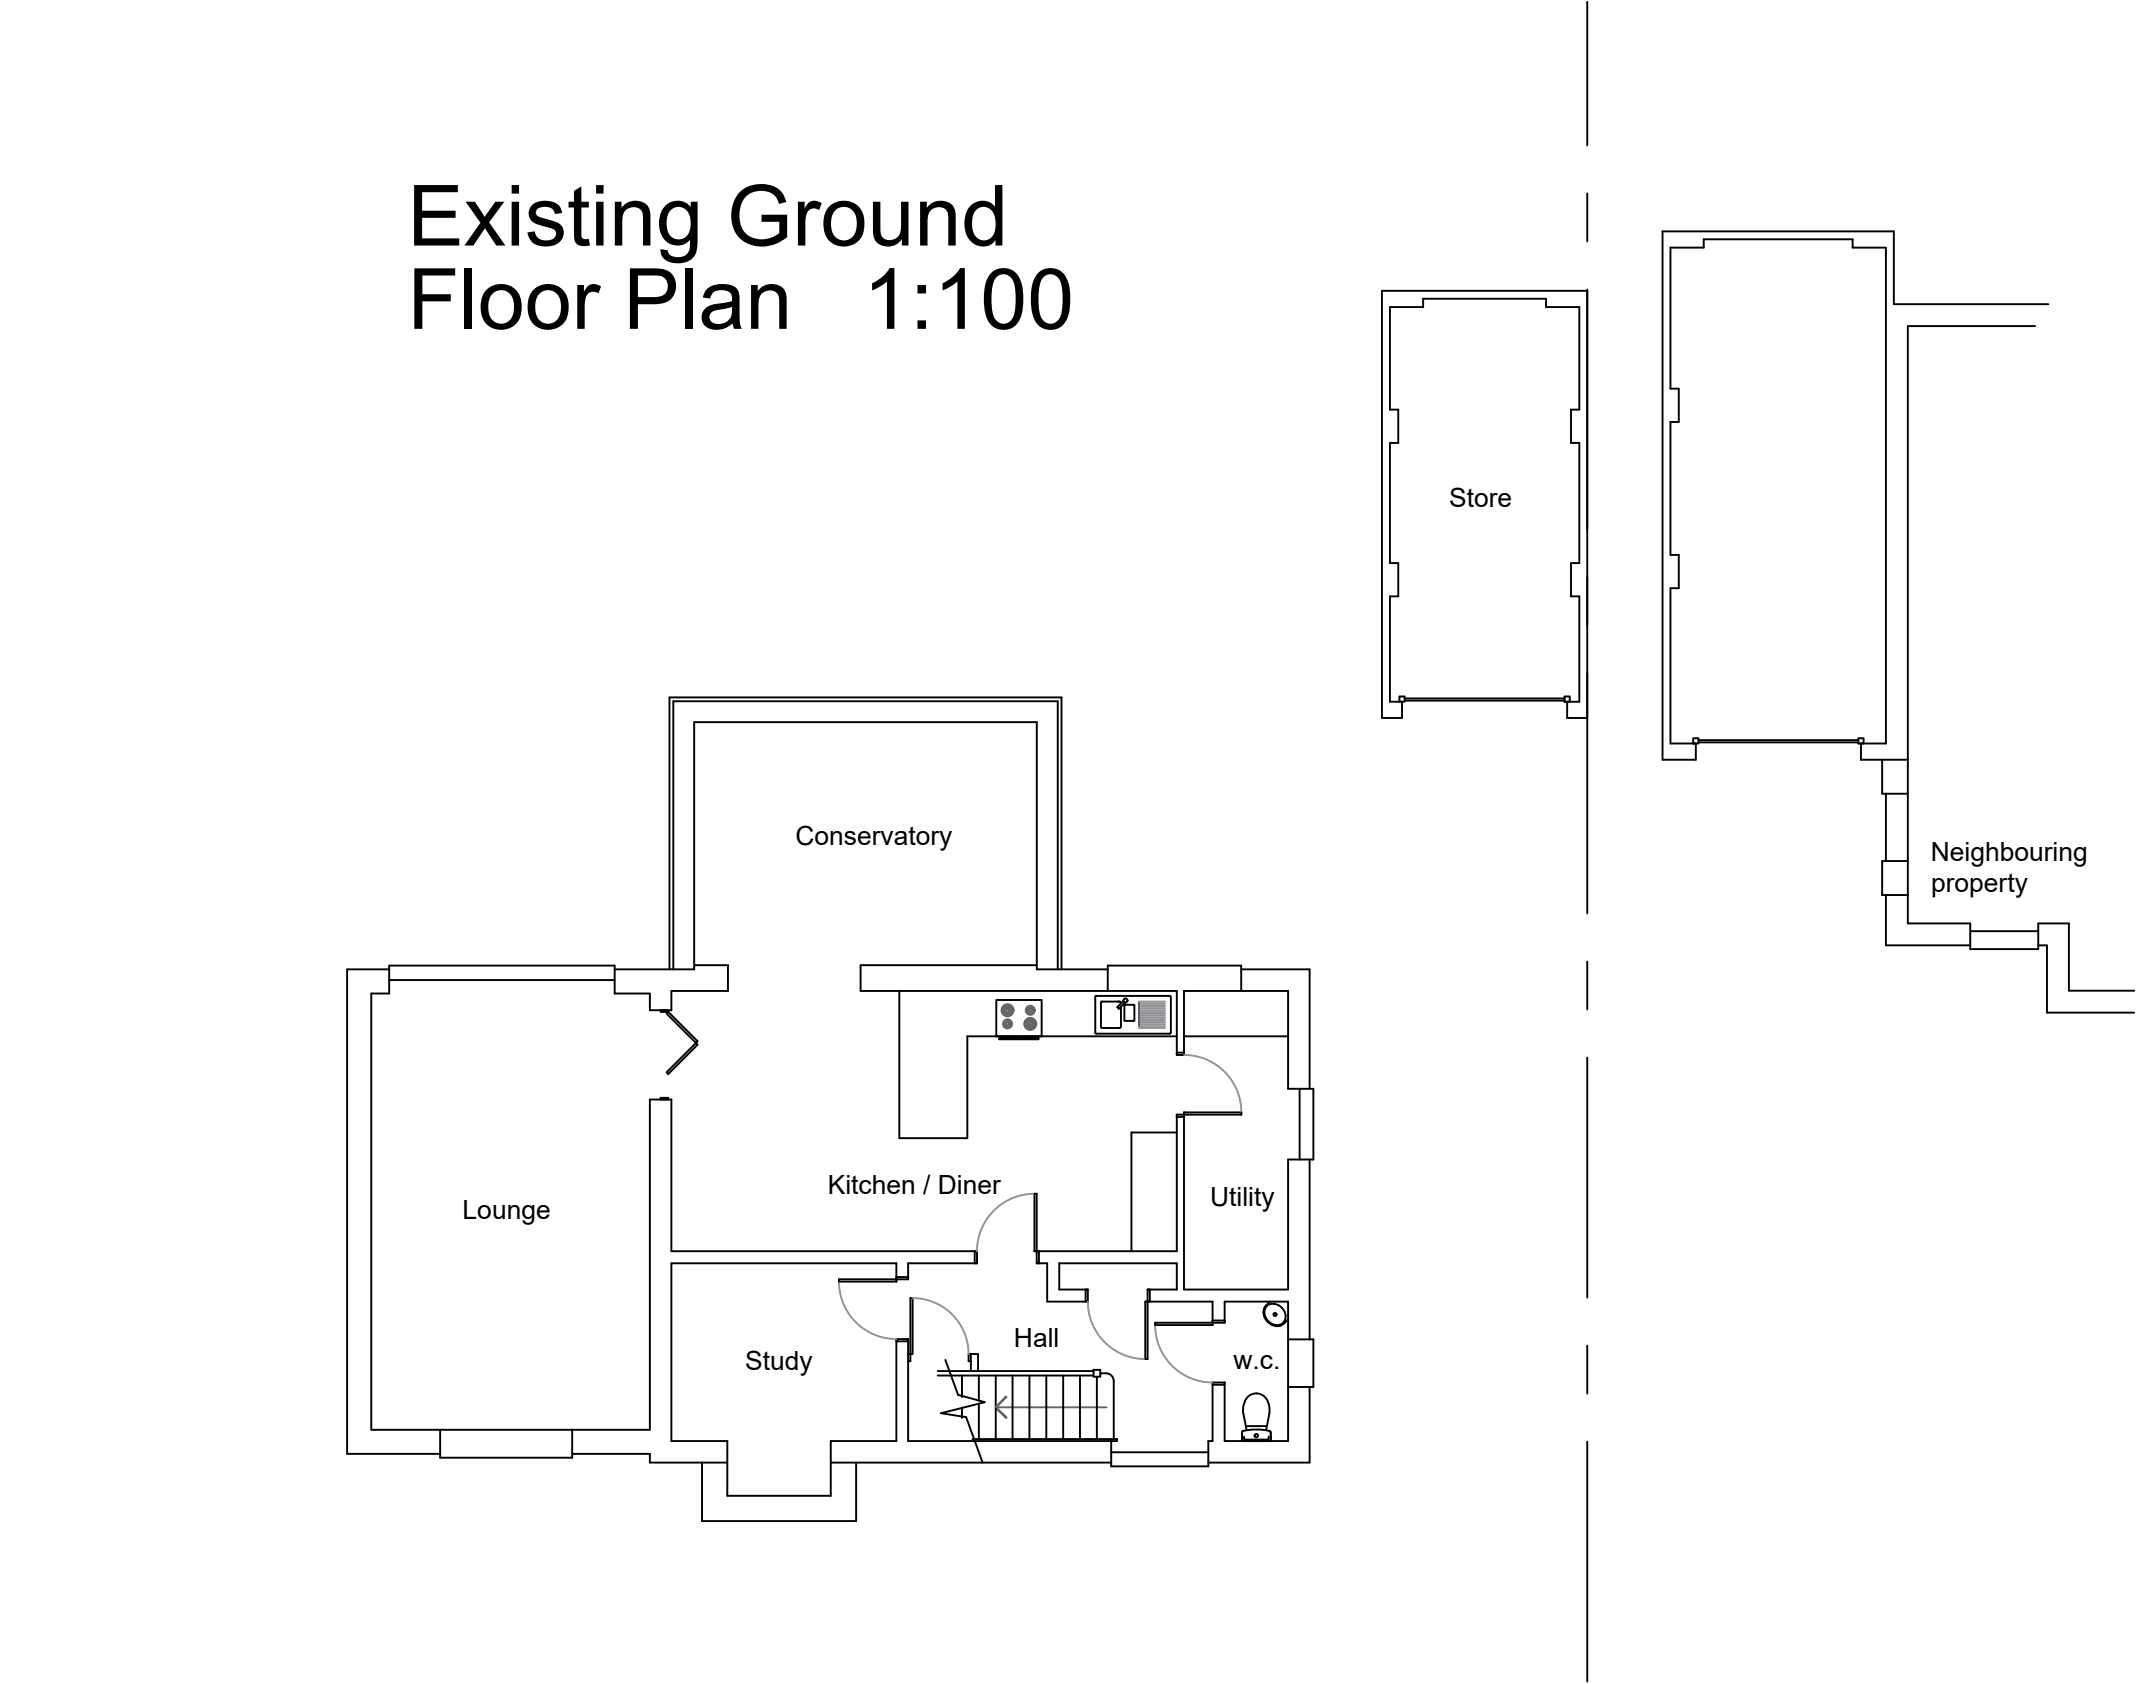

Existing Roof / Site Plan 1:100

1:100 Scale Bar 0 2.0m 4.0m  
1:200 Scale Bar 0 4.0m 8.0m

**Architech Limited**  
Architectural and Building Consultants  
Tel. 01462 634293 / 07768 123899

**Project**  
5 Oaktree Close, Letchworth  
Garden City, Hertfordshire

**Title**  
Proposed Single Storey Rear Extension,  
Garage Conversion and shed

**Date** July 2025 **Scale** 1:100 **Status** Planning

2025 / 29 / 03 A1