



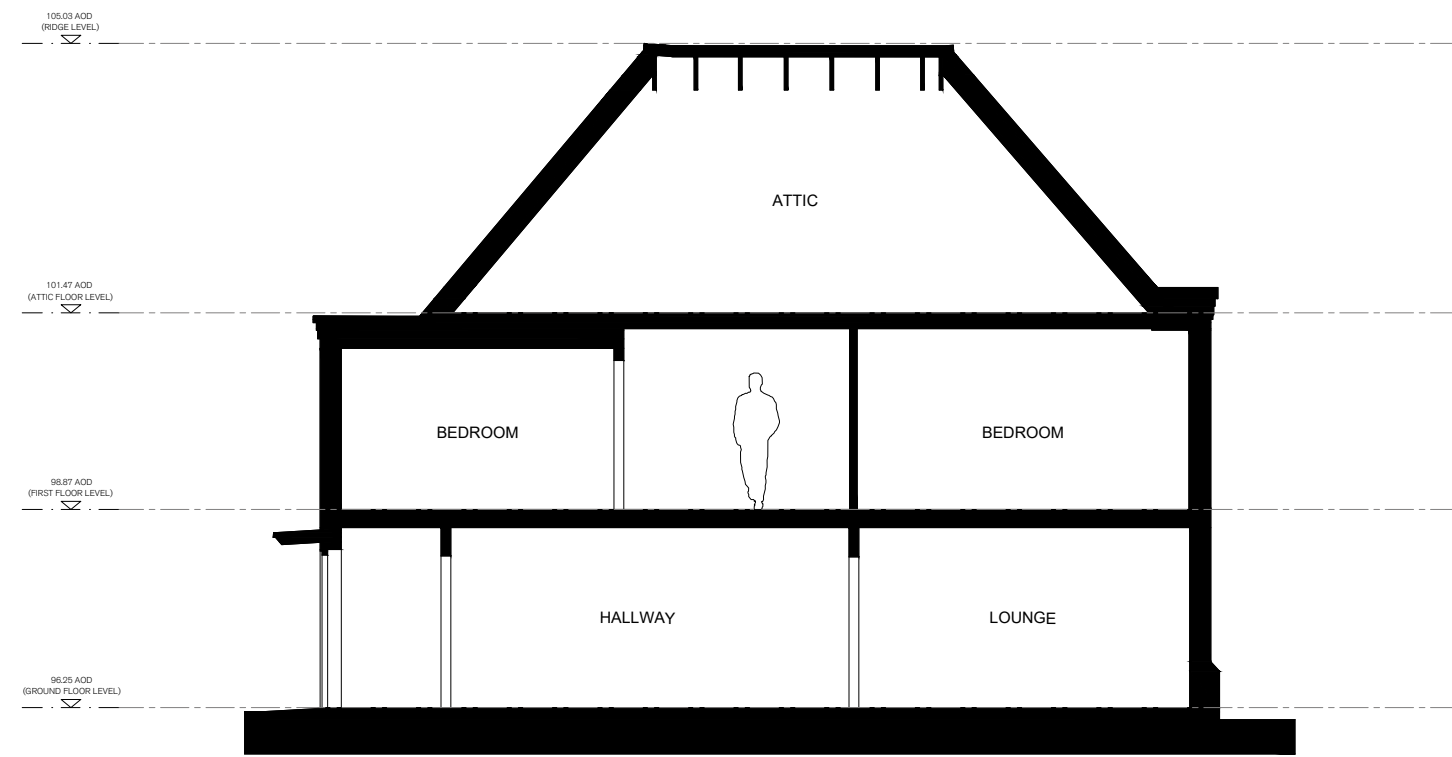

KEY:

Existing Walls

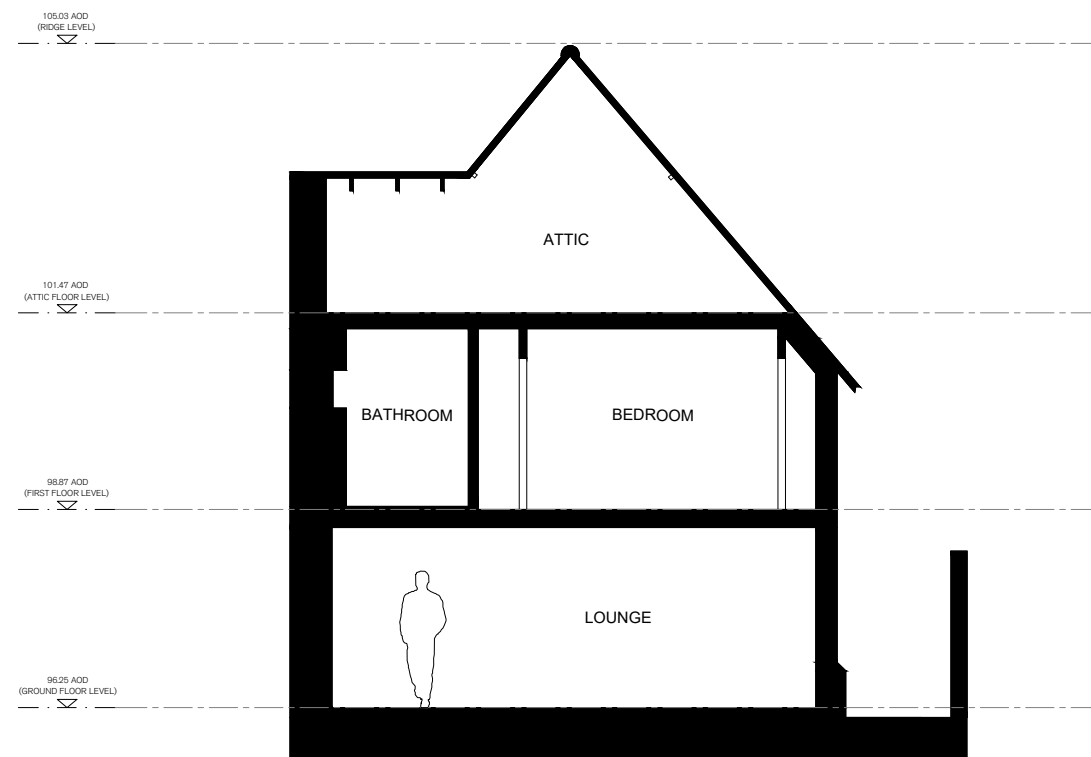

Proposed Walls



PLANNING ISSUE

PETCH + WORKS

Architects · Designers

180 Strand, London WC2R 1EA

E: hello@petchworks.com
w: petchworks.com

NOTES:

THIS DRAWING IS THE COPYRIGHT OF PETCH & WORKS AND SHOULD NOT BE COPIED OR REPRODUCED WITHOUT WRITTEN CONSENT. ALL DIMENSIONS MUST BE CHECKED ON SITE. DO NOT SCALE OFF THIS DRAWING EXCEPT FOR PLANNING PURPOSES. THIS DRAWING MUST BE READ IN CONJUNCTION WITH THE SPECIFICATION OF WORKS. ALL WORKS MUST BE CARRIED OUT IN ACCORDANCE WITH THE STATUTORY AUTHORITIES.



-	12.05.2025	Issued to local authority under householder planning application.		MP
Revision	Date	Details	Revised By	Checked By

Project Name
1 Church Place, Knebworth, Hertfordshire SG3 6NX

Drawing Name
Existing Section AA & BB

Client
Cosgrove

Status
PLANNING ISSUE

Scale
1:100 @ A3

Date
06.05.2025

Drawn By
MP

Drawing Number
100-PL-300

Revision