


EAST ELEVATION

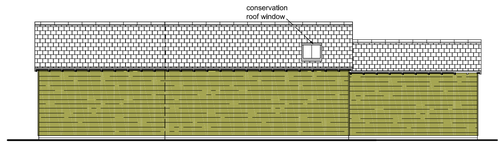


NORTH ELEVATION




WEST ELEVATION




SOUTH ELEVATION

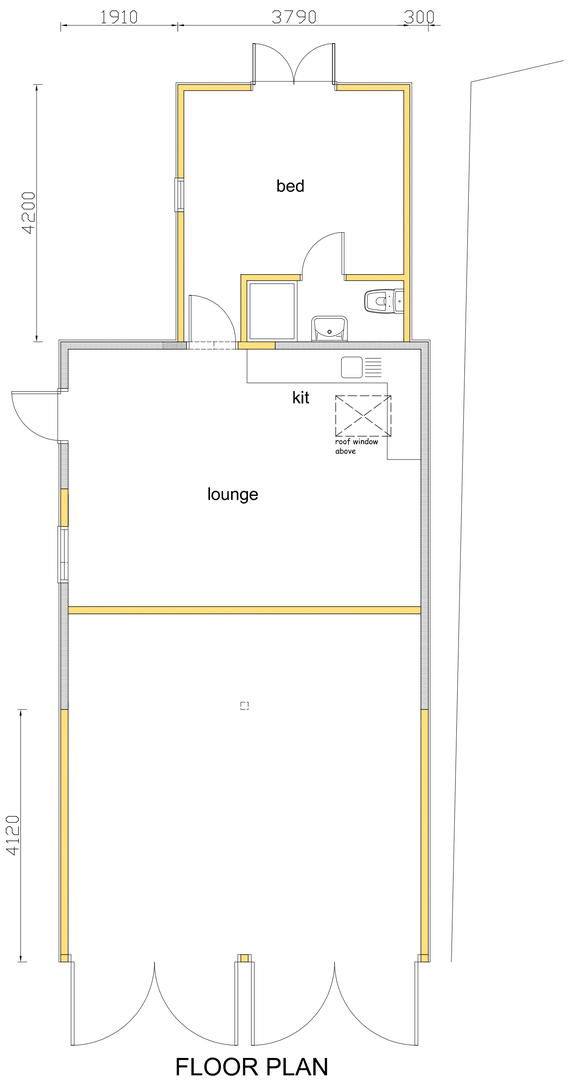


FLOOR PLAN

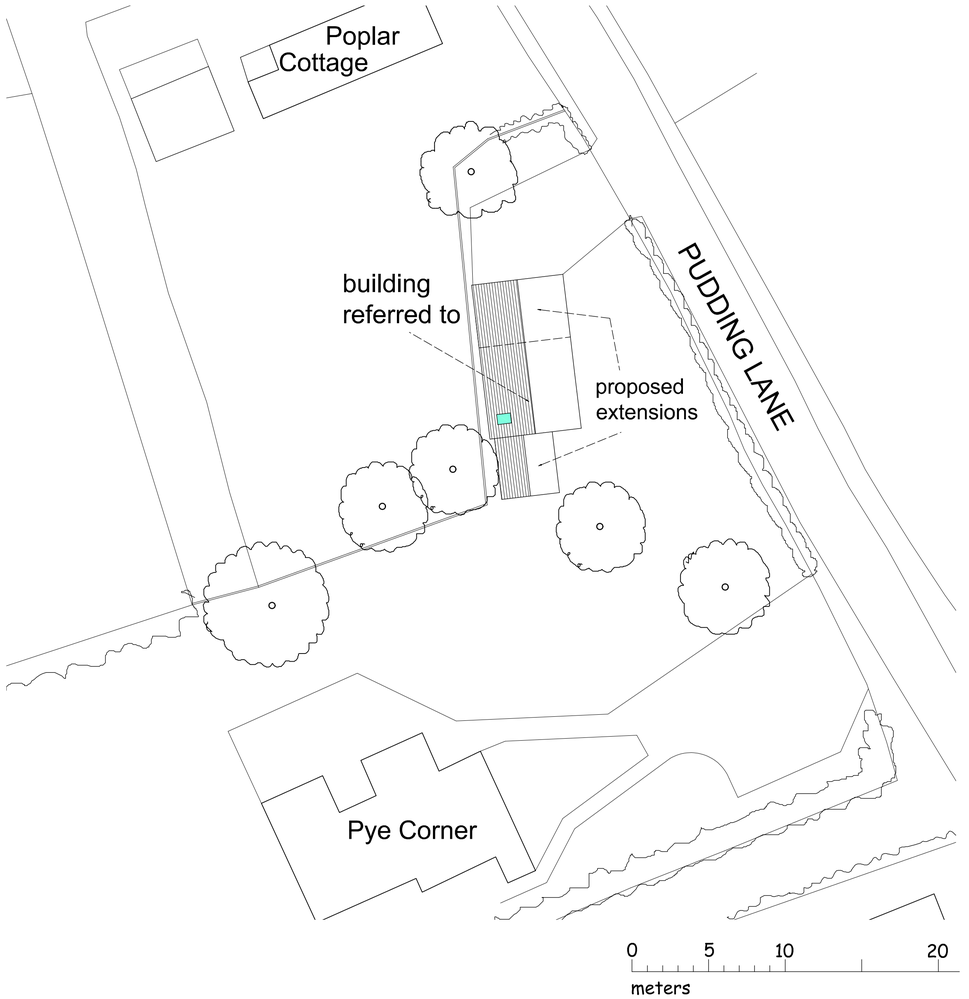

SITE PLAN 1:200

 

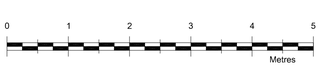



No.	Date	Revision	Initial

Project

PROPOSED EXTENSION AND PART CONVERSION OF EXISTING GARAGE TO ANNEXE AT PYE CORNER, PUDDING LANE, BARLEY, HERTS SG8 8JX

Client

MR & MRS DONGWORTH

Drawing

PROPOSED PLAN

Scale 1:50 & 1:100 @ A2 Drawn C.R

Checked Date Jan 18

Drawing No.

DON/18/03A

This drawing and design is copyright and must not be reproduced in part or in whole without prior written consent. Contractors must verify all dimensions on site before commencing work