


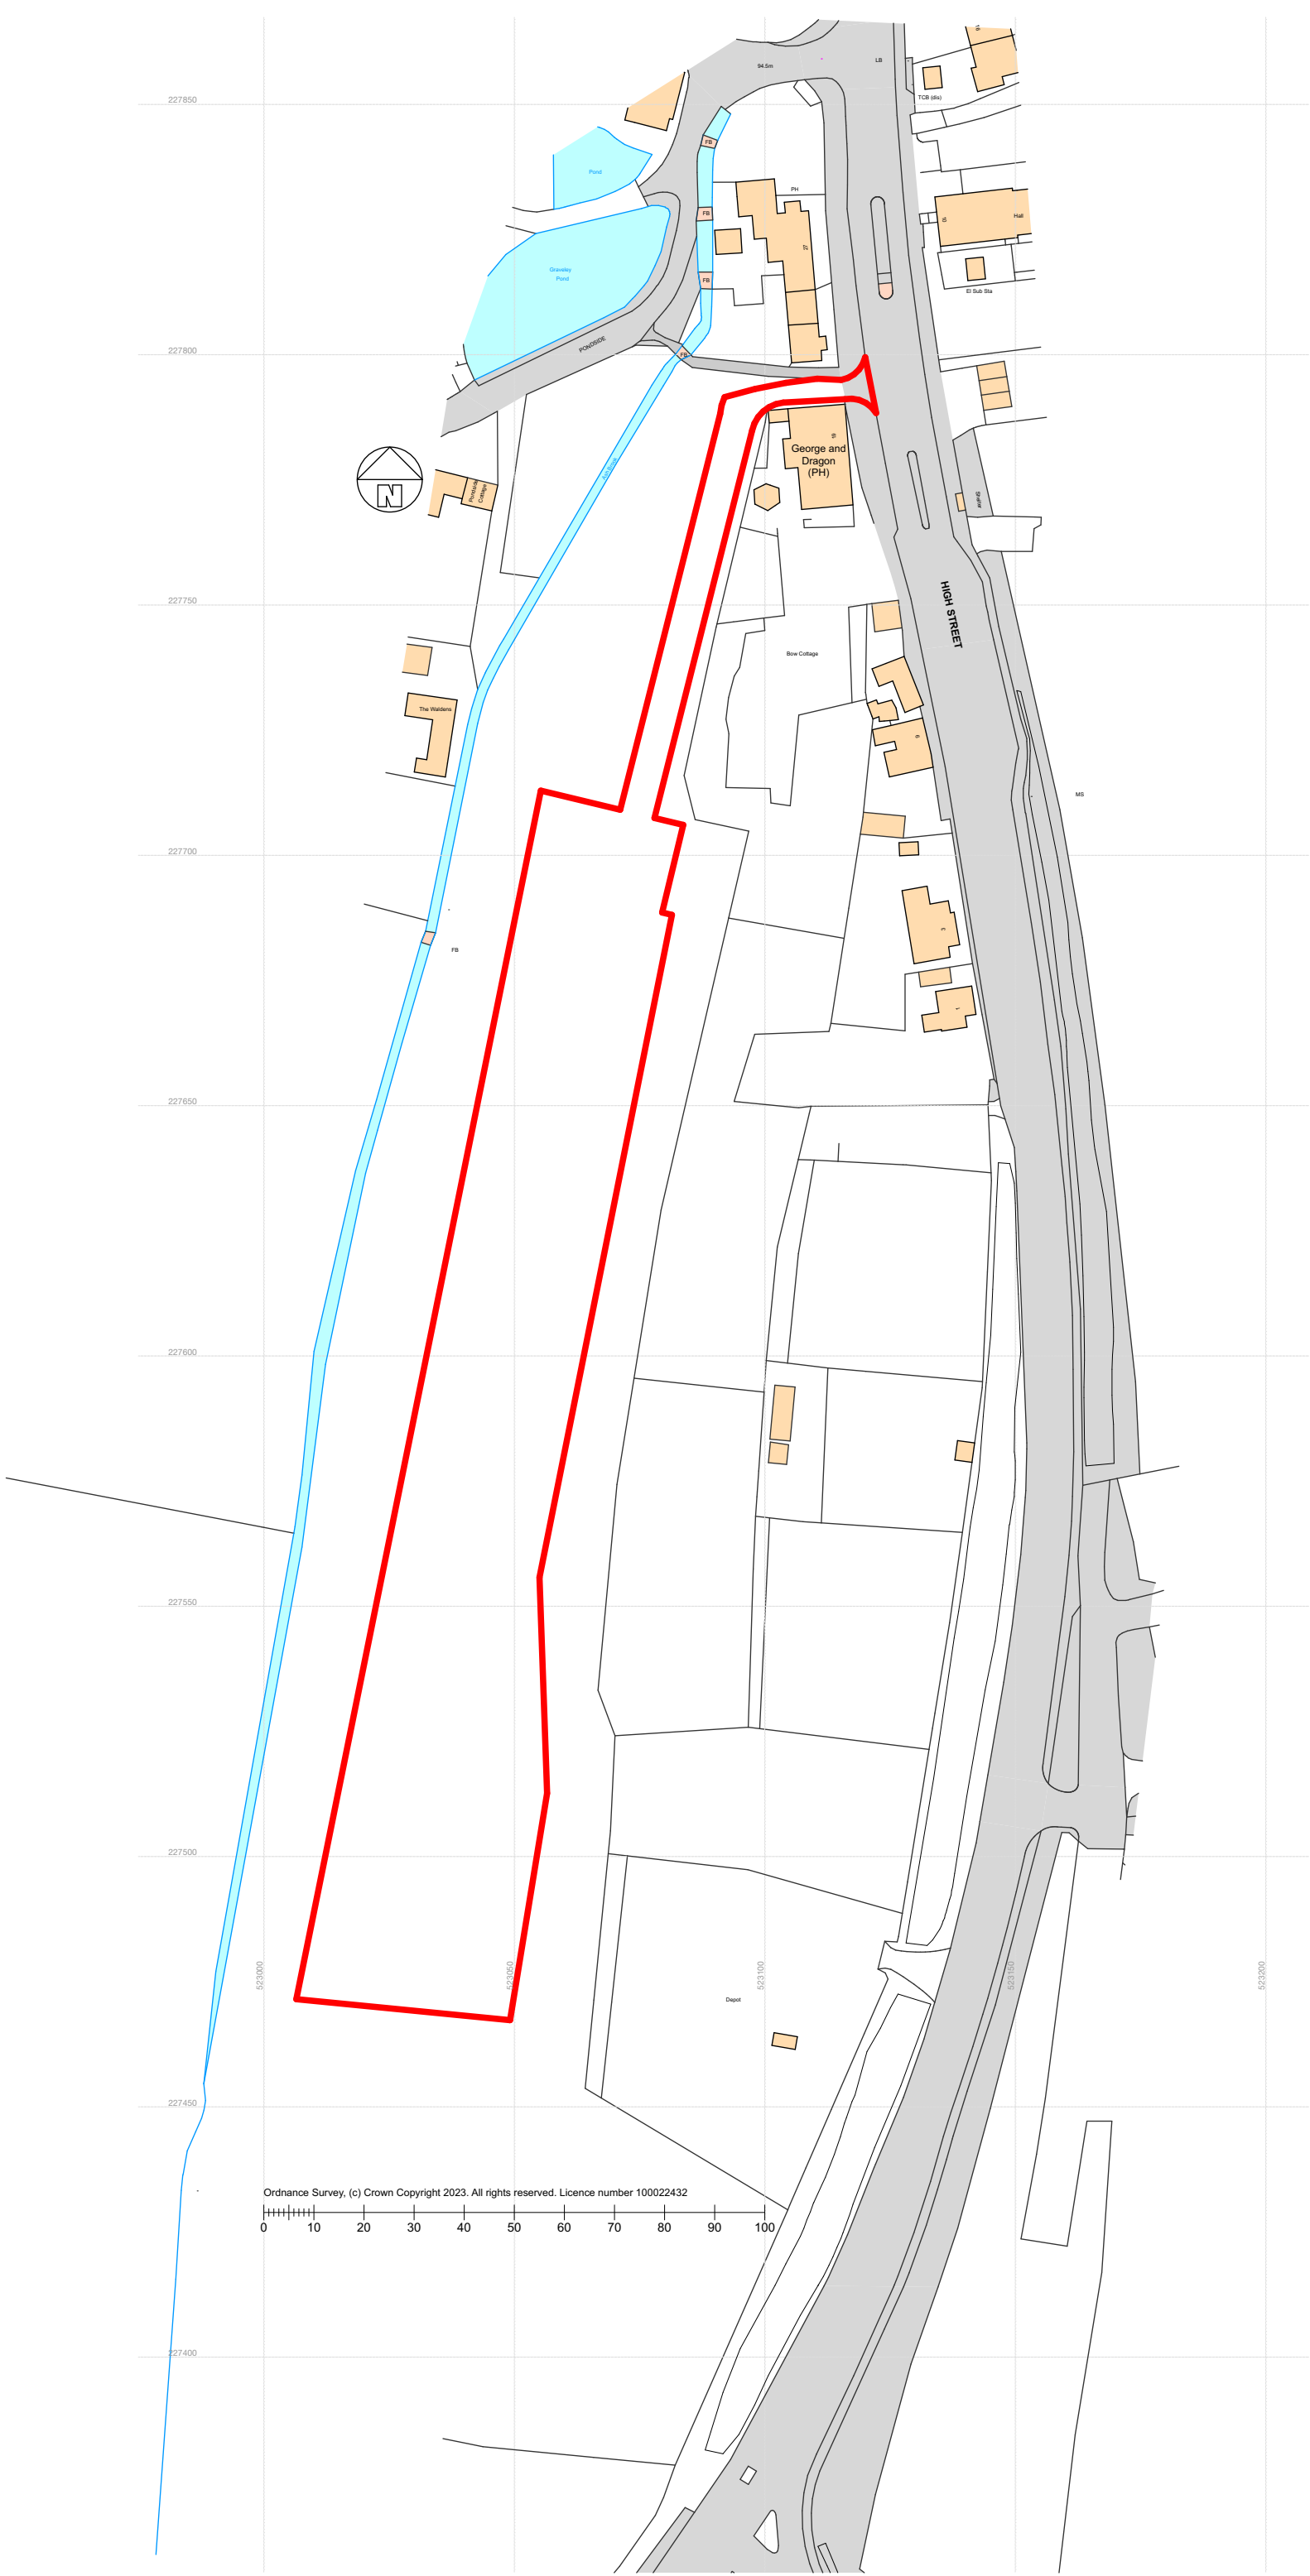

NOTES

- 1) This drawing has been produced/issued for the specific use as stated in the drawing status below. The drawing should only be used therefore for matters concerning the identified use.
- 2) Until technical approval, consents and/or licensing has been obtained from the relevant authority, it should be understood that all drawings issued are preliminary and NOT for construction. Should the contractor commence site work prior to such approval being given, it is entirely at their own risk.
- 3) All dimensions and/or levels to be checked on site prior to works proceeding.

CHARTERED SURVEYORS		 SBRice www.sbrice.co.uk	
Treath Trewartha Road Praa Sands Penzance TR20 9ST		Client: GROW WALKIES LTD	
Project Ref:		GROWWS	
Project Title:		'GROW WALKIES' (STEVENAGE) High Street, Graveley, Hitchin, SG4 7LE	
Drwg Title:		SITE LOCATION PLAN	
Drwg status:		PLANNING	
Drawn by: DJJ		Drwg No: GROWWS-1-5-001	
Date: 09.08.2023	Scale: 1:1250@A3	Rev: A	
Registered in England & Wales no: 08018937 VAT reg no: 127 6836 89			
© this drawing and details depicted are the copyright of SBRice Ltd and may not be reproduced in any form except by written permission.			