
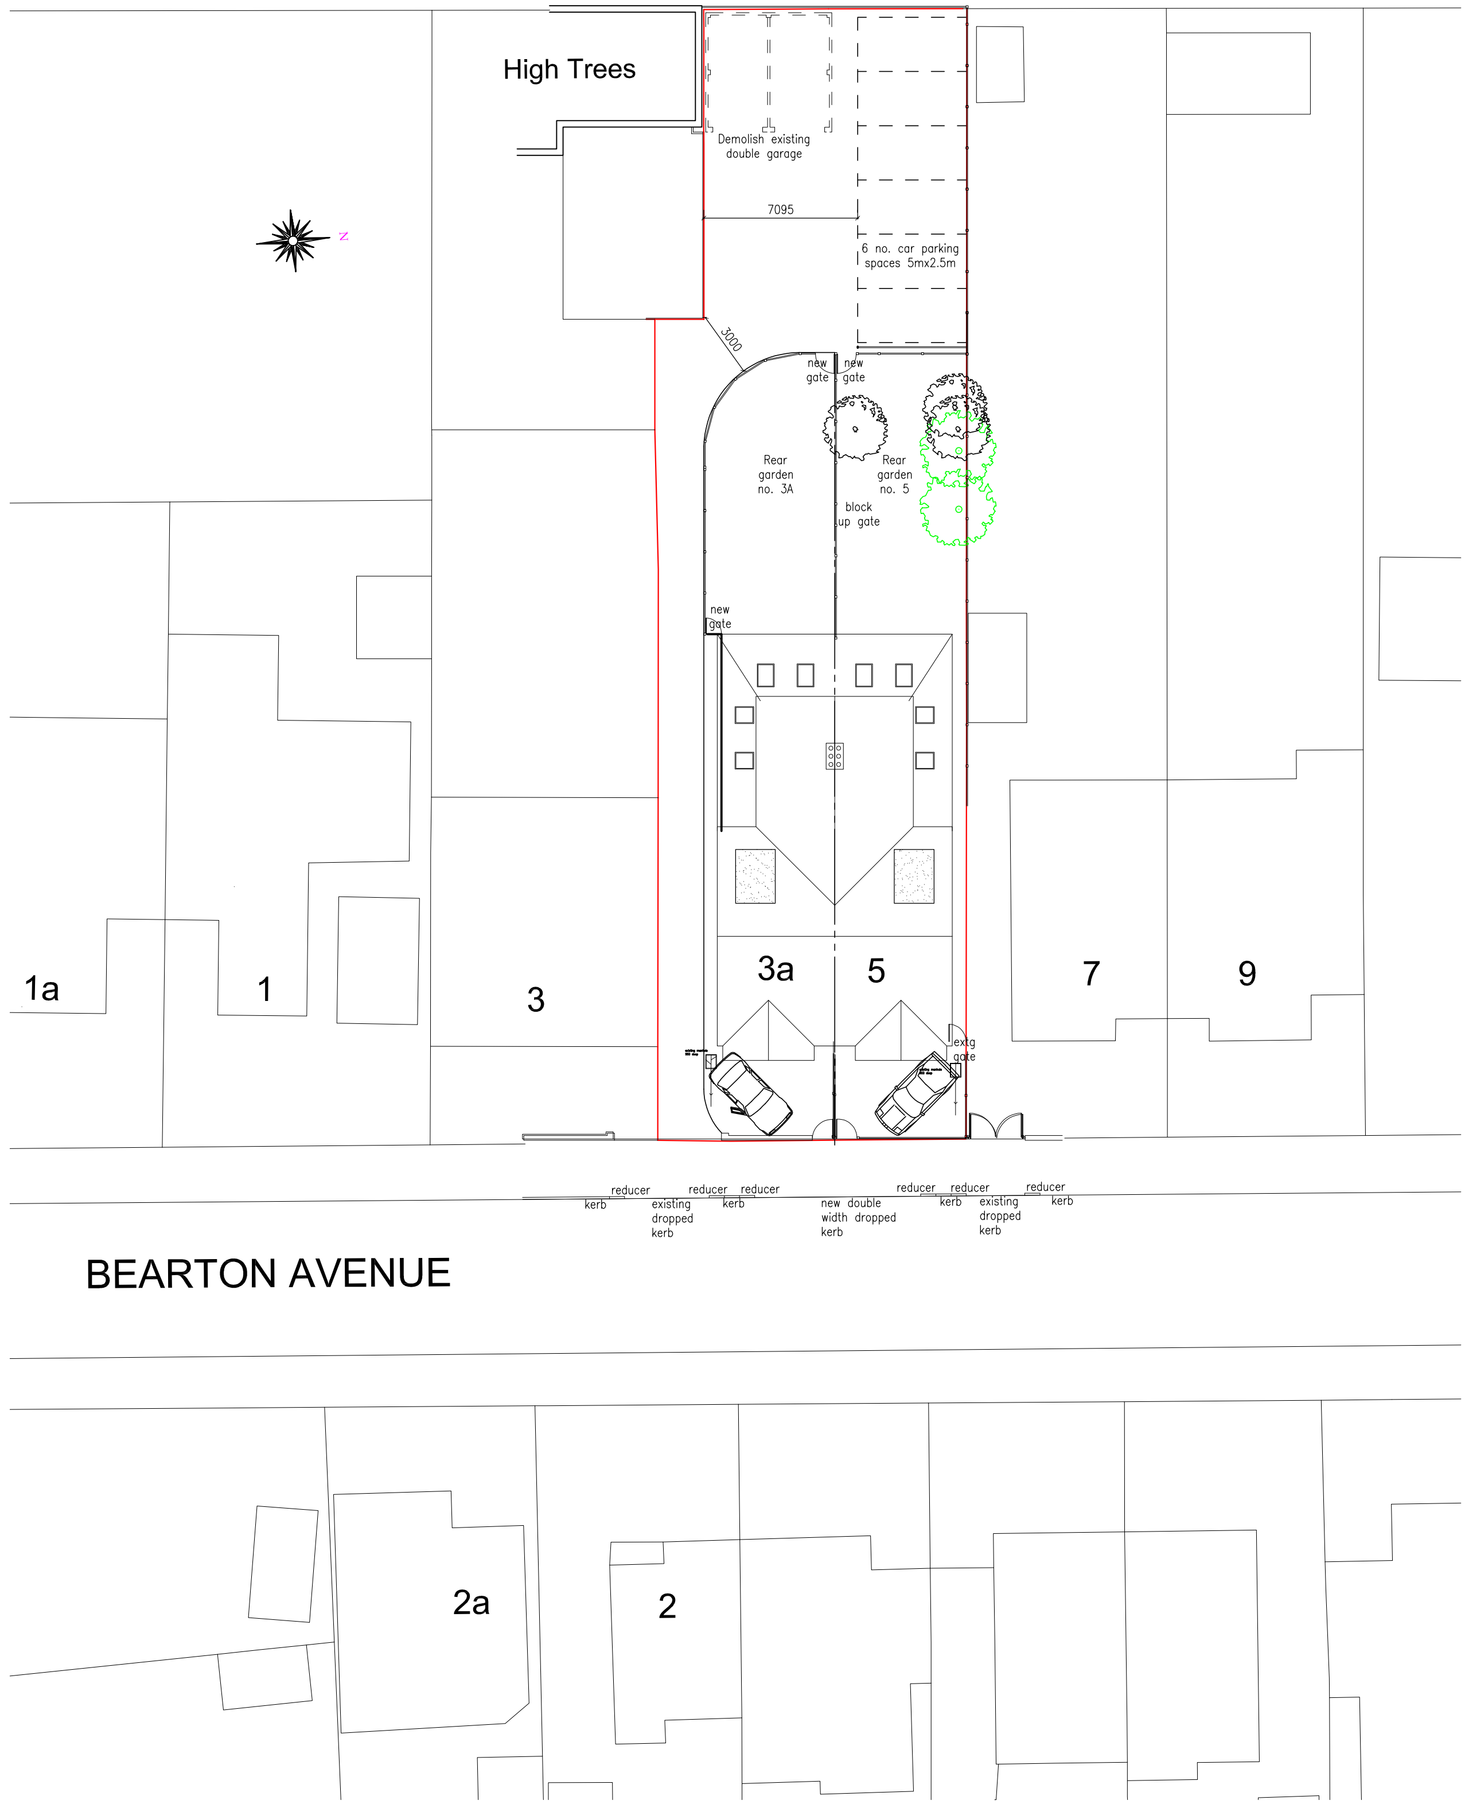


Block Plan

0 1 2 3 4 5

metres

Scale Bar @ 1:200

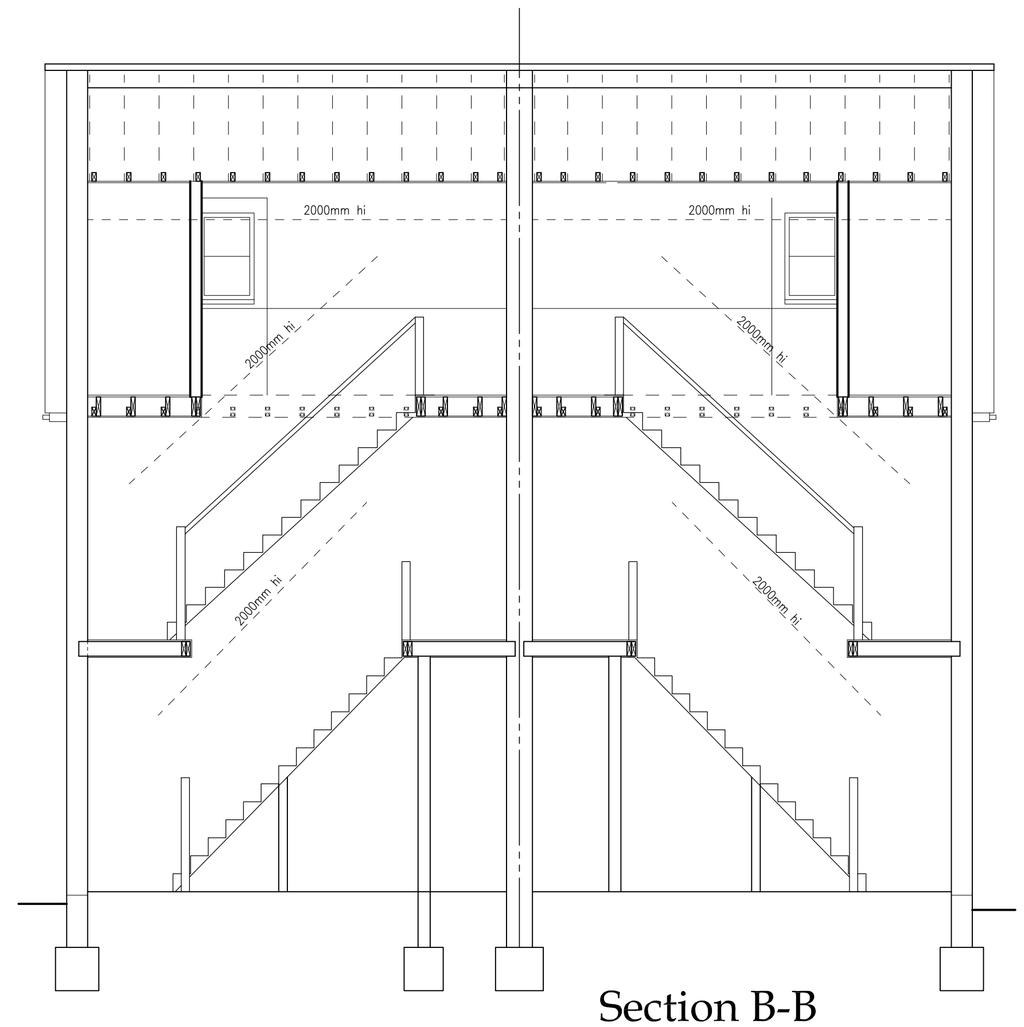

Section B-B

0 1 2 3 4 5

metres

Scale Bar @ 1:50

proposed 1.8m high close board fence

Fencing Elevation

0 1 2 3 4 5

metres

Scale Bar @ 1:100

all dimensions to be checked on site as work commences and any discrepancies or omissions reported immediately.

client	Mr. S. Baines, 3A & 5 Bearton Avenue, Hitchin, SG5 1NZ.
job title:	Proposed Conversion To Two Houses With Loft Conversion.
dwg title:	Proposed Sections and Block Plan.

dwg. no: 2026028-PL-012	drawn by: PG	scales: 1:50,200 @ A1
revision suffix: A	status: **Planning**	date: June 2026

Rev.	Description	Date
A	Red line amended, fencing elevation added.	Sep. 2026

KEVIN TODD ARCHITECTURAL LTD.

ARCHITECTURAL AND DEVELOPMENT CONSULTANTS

P.O. Box 1643,
Kempston,
MK42 5EJ.

Tel: 01582~476404

C.A.B.E

www.kevintoddarchitectural.co.uk
kt@kevintoddarchitectural.co.uk