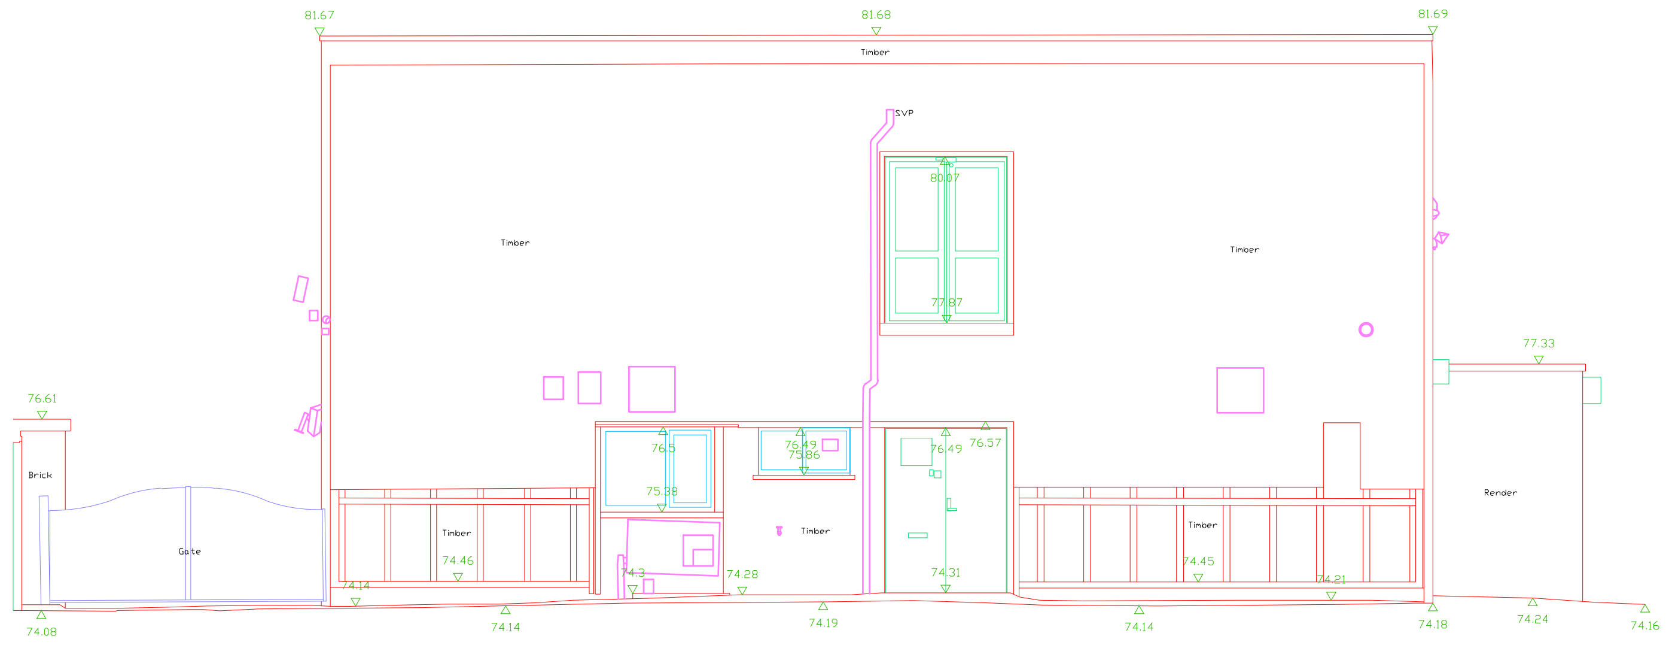

ELEVATION 10

LEVEL DATUM 72.00m

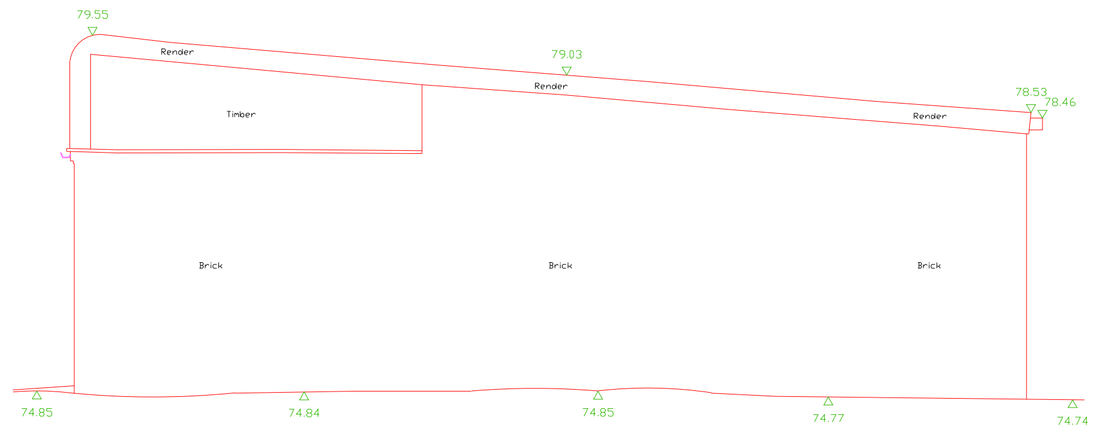

ELEVATION 11

LEVEL DATUM 72.00m

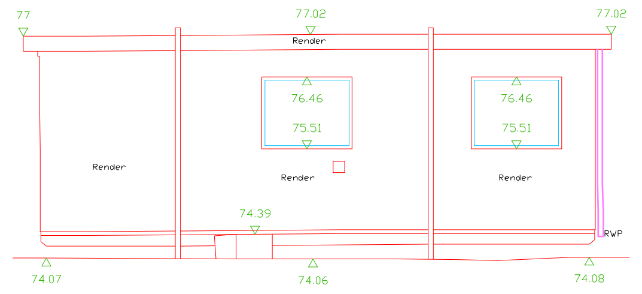

ELEVATION 7

LEVEL DATUM 72.00m

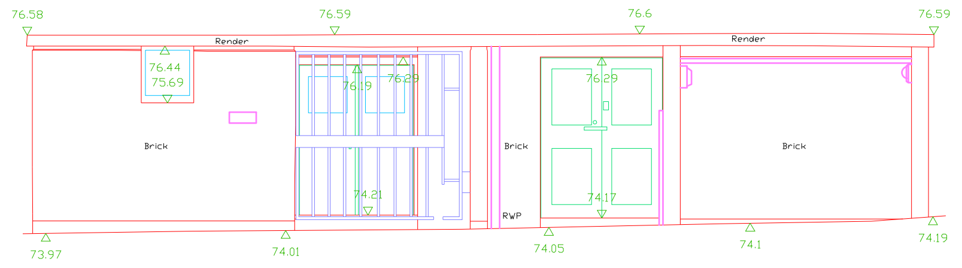

ELEVATION 8

LEVEL DATUM 72.00m

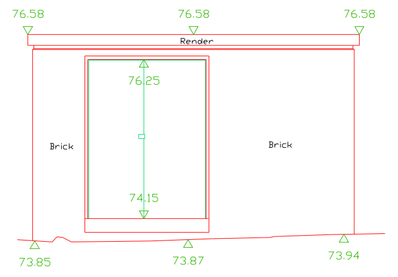

ELEVATION 9

LEVEL DATUM 72.00m

1:100@A1 0 1 2 3 4 5 Metres

© *INTERSECT SURVEYS*

NOT TO BE REPRODUCED WITHOUT PERMISSION

DATUM NOTES

THE SURVEY GRID SHOWN ON THIS DRAWING IS POSITIONED ON ORDNANCE SURVEY (OS) NATIONAL GRID, OBTAINED BY MULTIPLE NETWORK RTK GPS OBSERVATIONS.

DRAWING UNITS ARE METRES.

ALL LEVELS ARE IN METRES AND ARE ABOVE ORDNANCE SURVEY NEWLYN DATUM DERIVED BY ACTIVE GPS OBSERVATIONS TAKEN OVER AN EXTENDED PERIOD OF TIME.

ALL QUOTED DIMENSIONS ARE IN METRES.

This drawing has been produced for the purpose of the original commissioning agent.
Intersect Surveys will accept no responsibility for details that are subsequently found to be the consequence of undisclosed facts or that were obscured from view at the time of survey or that have been altered since the survey.
All data remains the property of Intersect Surveys until full payment has been received.

ABBREVIATIONS (Land & Utilities)

AR	ASSUMED ROUTE	KO	KERB OUTLET	SiL	SIGNAL LOST
AV	AIR VALVE	Lby	LIFEBOUY	SP	SIGN POST
BB	BELISHA BEACON	Lck	LOCK GATE	SPil	SHEET PILING
BD	BACKDROP	Ldr	LADDER	Spr	SPRING
Bdl	BED LEVEL	LH	LAMP HOLE	SPt	SAMPLING POINT
BH	BOREHOLE	LP	LAMP POST	ST	STOP TAP
BHch	BASEMENT HATCH COVER	LV	LOW VOLTAGE	Sti	STILE
Bin	LITTER / GRIT SALT BIN	MgP	MOORING POST	Stl	STRUCTURE TOP LEVEL
BL	BASEMENT LIGHT	mH	METERS HIGH	Stp	STUMP (TREE)
Bol	BOLLARD	Mhcy	MACHINERY	StP	STAND PIPE
BP	BOUNDARY POST	MH	MANHOLE	StPo	STAY POST
BS	BUS STOP	Mkr	MARKER POST	StW	STAY WIRE
BTIC	BRITISH TELECOM CHAMBER	MkrE	MARKER POST (ELECTRIC)	SV	STOP VALVE
CatL	CATENARY LEVEL	MkrG	MARKER POST (GAS)	SVP	SOIL VENT PIPE
CATV	CABLE TV COVER	MkrR	MARKER POST (RAILWAY)	TBM	TEMPORARY BENCH MARK
CB	CONTROL BOX	MkrT	MARKER POST (TELECOM)	TCB	TELEPHONE CALL BOX
CBlt	CONVEYOR BELT	MkrW	MARKER POST (WATER)	TEL	TELECOM CHAMBER COVER
CC	COAL CHUTE	MP	MILE POST	TFR	TAKEN FROM RECORDS
CGrd	CATTLE GRID	MS	MILE STONE	Thl	THRESHOLD LEVEL
ChL	CHANNEL LEVEL	NL	NOT LOCATED	TL	TRAFFIC LIGHT
Chy	CHIMNEY	NP	NAME PLATE	TP	TELEGRAPH POLE
CI	CAST IRON	OSA	OUTSIDE SURVEY AREA	Tpt	TRIAL PIT
CL	COVER LEVEL	OSBM	O.S BENCH MARK	Tr	TROUGH
CO	CONCRETE	OGP	OVERGROUND PIPE	UTF	UNABLE TO FIND
CP	CABLE PIT	OHCu	O/H CABLE (UNIDENTIFIED)	UTGA	UNABLE TO GAIN ACCESS
CpL	COPING LEVEL	OHE	OVERHEAD CABLE (ELECTRIC)	UTL	UNABLE TO LIFT
Cpsn	CAPSTAN	OHG	OVERHEAD GANTRY	UTR	UNABLE TO ROD
Cpst	CAMERA POST	OHP	OVERHEAD PIPE	UTS	UNABLE TO SURVEY
CR	CABLE RISER	OHT	OVERHEAD CABLE (TELECOM)	UTT	UNABLE TO TRACE
CrL	CROWN LEVEL	OP	OUTLET PIPE	VC	VITREOUS CLAY
CulP	CULVERT PIPE	P	POST	VP	VENT PIPE
CWM	CABLE WINDING MACHINERY	Pb	PARK BENCH	VR	VAPOUR RECOVERY
d	DEPTH	PB	POST BOX	VS	VENTILATION SHAFT
Dia.	DIAMETER	PCsg	PEDESTRIAN CROSSING	VW	VALVE / SLUICE WHEEL
DS	DIRECTION SIGN	PE	POLYETHALINE	WB	WEIGHBRIDGE
EIC	ELECTRIC INSPECTION COVER	PF	PITCH FIBER	WL	WATER LEVEL
EoC	EDGE OF CANOPY	Pl	PILE	WM	WATER METER
EOR	END OF RECORDS	Pir	MOVEMENT DETECTOR	WO	WASH OUT VALVE
EOT	END OF TRACE	Pmd	PLANT MOTOR DRIVE	Wr	WEIR
EP	ELECTRICITY POLE	PP	PETROL / DIESEL PUMP	WrL	WEIR LEVEL
ER	EARTH ROD	PR	PIPE RISER	WrPl	WEIR PLATE (TOP)
EShwr	EMERGENCY SHOWER	Psk	PENSTOCK	WWP	WASTE WATER PIPE
ESP	ELECTRICITY SUPPLY POINT	PU	PUMP	FENCE TYPES:	
Esw	ELECTRICAL SWITCH	PV	PIPE (VERTICAL)		
FB	FOOTBRIDGE	PVC	POLYVINYL CHLORIDE	AMF	ARMCO
FH	FIRE HYDRANT	Pyl	PYLON	BWF	BARBED WIRE
FL	FLOOR LEVEL	Pz	PIEZOMETER	CBF	CLOSE BOARDED
FS	FLAG STAFF / POLE	RE	RODDING EYE	CIF	CORRUGATED IRON
G	GULLY	RG	RAIN GAUGE	CLF	CHAIN LINK
G=	GIRTH	RMP	RESERVOIR MONITORING PNT	CPF	CHESTNUT PALING
GIP	GAS INLET PIPE	RP	REFLECTOR POST	IRF	IRON RAILING
GP	GUIDE POST	RS	ROAD SIGN	IWF	INTERWOVEN
GPR	TRACED BY G.P.R	RSP	RAILWAY SIGNAL POST	PCF	POST & CHAIN
Grl	GRILLE	RWP	RAIN WATER PIPE	PIF	POST & IRON RAIL
GV	GAS VALVE	S	SPREAD	PRF	POST & RAIL
Hgt	HEIGHT	SA	SURVEY ABANDONED	PWF	POST & WIRE
Hrl	HANDRAIL	SB	SIGN BOARD	SPF	STEEL PALLISADE
HV	HIGH VOLTAGE	Shlt	SHELTER (BUS / TRAM)	WMF	WIRE MESH
IC	INSPECTION CHAMBER	SI	SPUN IRON		
IL	INVERT LEVEL	SL	SOFFIT LEVEL		
IP	INLET PIPE	SltL	SILT LEVEL (TOP)		
JN	JUNCTION	SMP	SETTLEMENT MONITORING PNT		

ABBREVIATIONS

AB	Air Brick	DH	Duct Height	PRF	Post & Rail Fence
BO	Bollard or Bottom Heights	DP	Down Pipe	PWF	Post & Wire Fence
BB	Belisha Beacon	ECB	Electricity Control Box	R	Render
BD	Back Drop	ELEC	Electricity	RAD	Radiator
BH	Borehole or Beam Height	EP	Electricity Pole	RE	Rodding Eye
BL	Bed Level	FB	Flower Bed	RG	Rough Ground
BP	Brick Paviors	FH	Fire Hydrant	RS	Road Sign
BRW	Brick Retaining Wall	FL	Floor Level	RSJ	Rolled Steel Joist
BS	Bus Stop	GU	Gully	RWP	Rain Water Pipe
BT	British Telecom	GV	Gas Valve	S	Spread or Stone
BTCB	BT Control Box	H	Height in Metres	SC	Stop Cock
BW	Brick Wall	H	Window Head Height	SL	Soffit Level or Skylight
BWF	Barbed Wire Fence	HT	Height	SP	Arch Springer Height
C	Window Cill Height	IC	Inspection Cover	SPS	Stone Paving Slabs
CB	Control Box	IL	Invert Level	SW	Stone Wall
CBF	Close Boarded Fence	IRF	Iron Railing Fence	TCSU	Traffic Control
CBW	Concrete Block Wall	IWF	Interwoven Fence	T	Top Heights
CCB	Cable TV Control Box	KO	Kerb Outlet	TL	Traffic Light
CIF	Corrugated Iron Fence	L	Light	TP	Telephone Pole
CL	Cover Level	LP	Lamp Post	UTL	Unable To Lift
CLF	Chain Link Fence	MH	Manhole	UTT	Unable To Trace
CLSF	Chain Link Security Fence	MKR	Marker	V	Vent
CPF	Concrete Panel Fence	OV	Over Flow Pipe	VP	Vent Pipe
CPS	Concrete Paving Slabs	O/H	Overhead	W	Window
CR	Arch Crown Height	P	Post	WL	Water Level
CRW	Concrete Retaining Wall	PALF	Palisade Fence	WM	Water Meter
CSU	Ceiling Slopes Up	PF	Picket Fence	WMF	Wire Mesh Fence
CTV	Cable Television	PIT	Trial Pit	WPF	Wooden Panel Fence
CW	Concrete Wall	PL	Pavement Light	WV	Water Valve
D	Diameter or Doors	PM	Parking Meter	Ø	Diameter

KEY

Top
Bottom
BANKS

OVERHEAD CABLES

EDGE OF VEGETATION

GATE

SURVEY STATION

O.S BENCH MARK

Revision Description Date

Drawing Status:
INFORMATION

T: 0208 399 3851 M: 07535 236 812
www.intersectsurveys.co.uk

Client:
AJS CONSTRUCT

Project:
8 BALDOCK
INDUSTRIAL ESTATE

Title:
BUILDING ELEVATIONS

Drawn C.T
Surveyed: K.H
Date MAR'26
Cad File: 001
Scale 1:100@A1
Drawing Number 73815-004
Revision A