

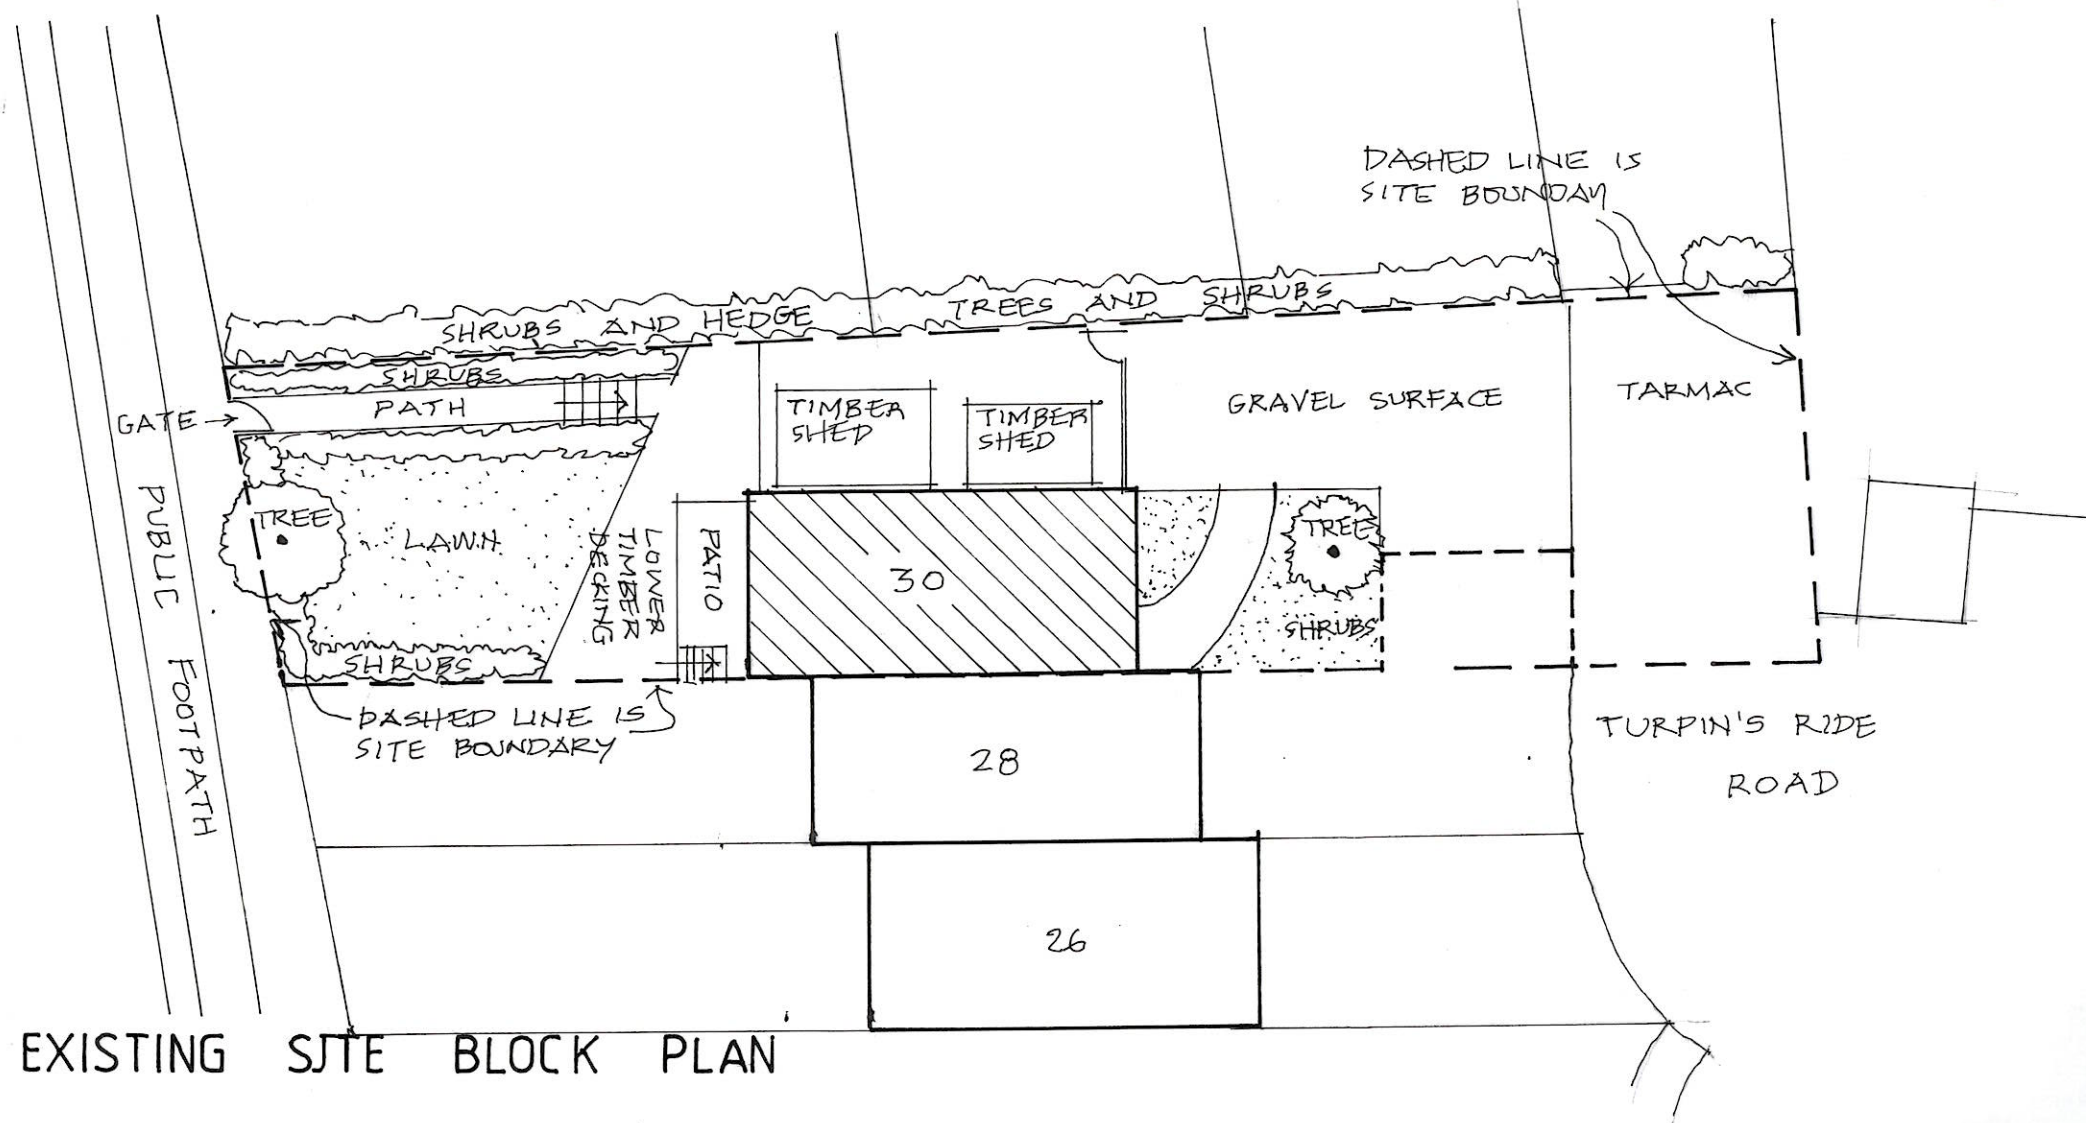


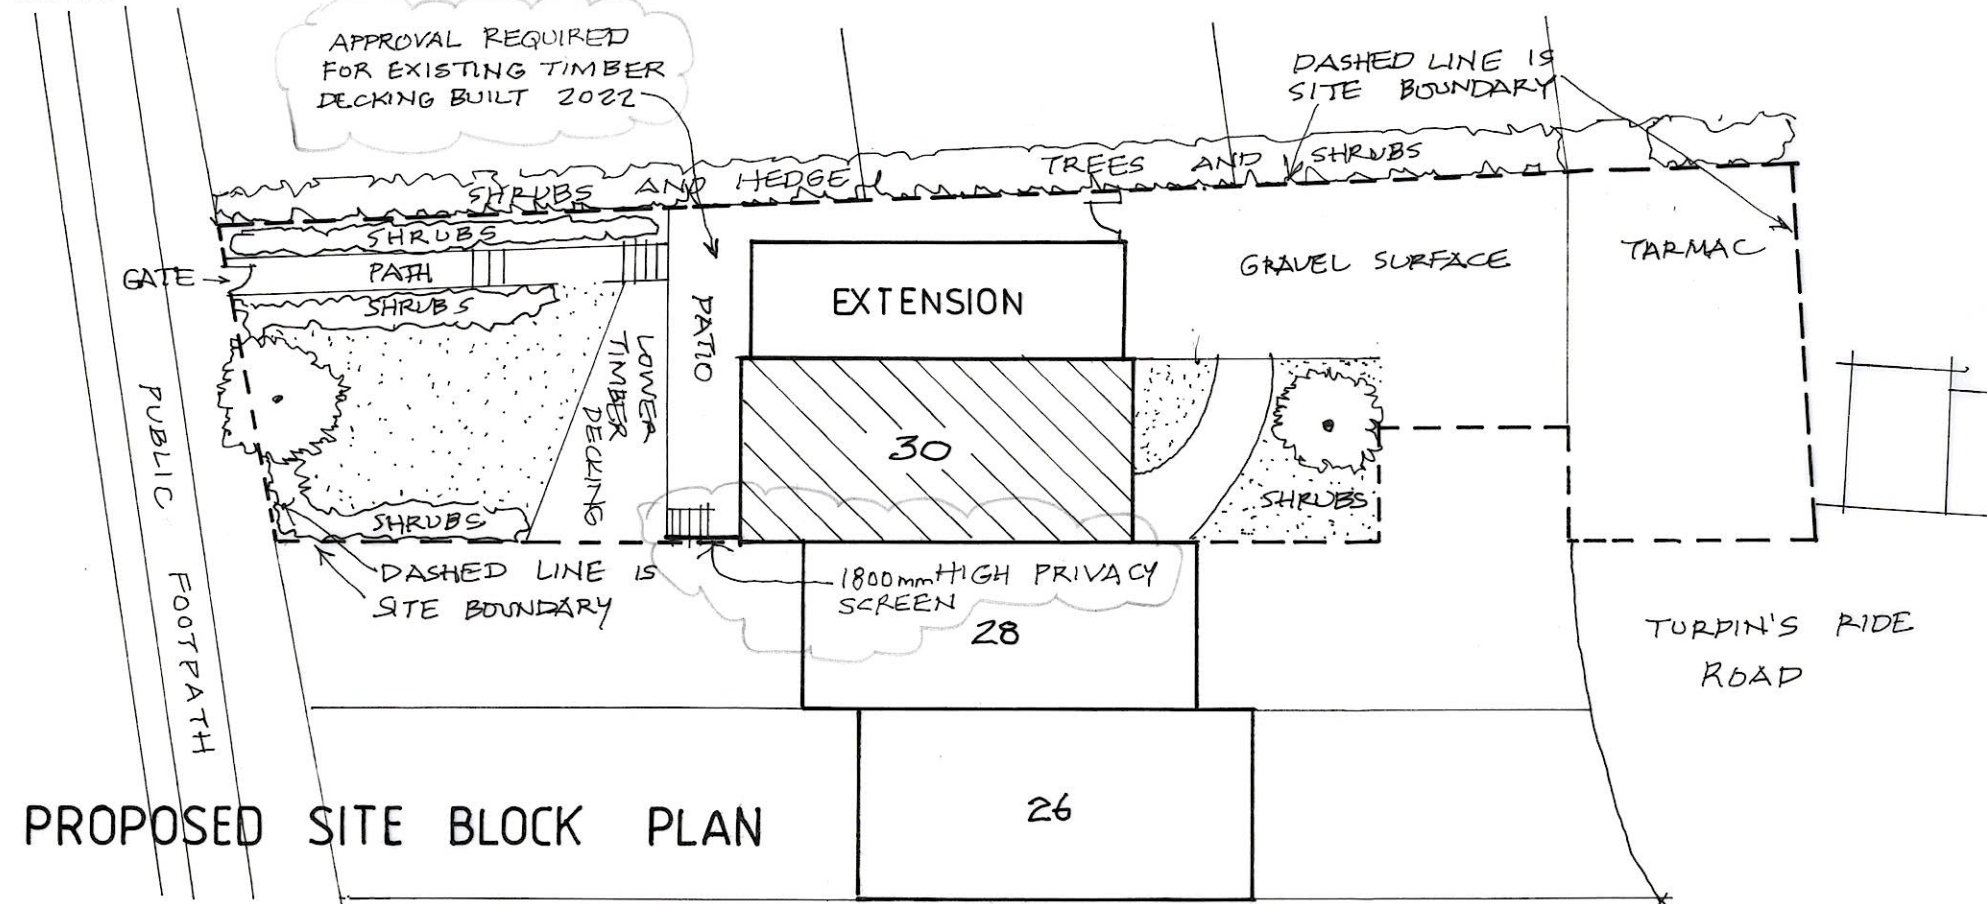

EXISTING SITE BLOCK PLAN

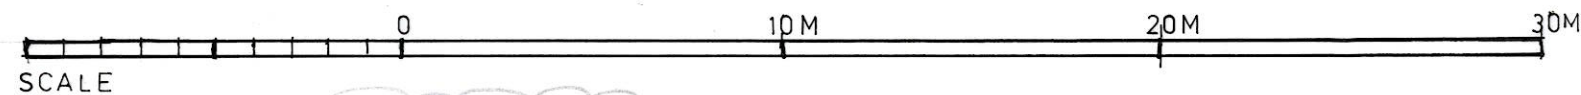

PROPOSED SITE BLOCK PLAN

REV A OCT 25 NOTES ADDED FOR PATIO DECKING AND PRIVACY SCREEN

HENDERSON ARCHITECTS

SUN HILL BARN, 3D SUN HILL, ROYSTON, SG8 9AU

Tel 07443 776706

Kevinhenderson@live.co.uk

30 Turpin's Ride, Royston : Single Storey Side Extension

Client : Mr and Mrs J. Boreham

EXISTING AND PROPOSED SITE BLOCK PLANS

Scale	Date	Drawing No	Rev
-------	------	------------	-----

1:200 @ A3	Aug 2025	2501/15	A
------------	----------	----------------	---