


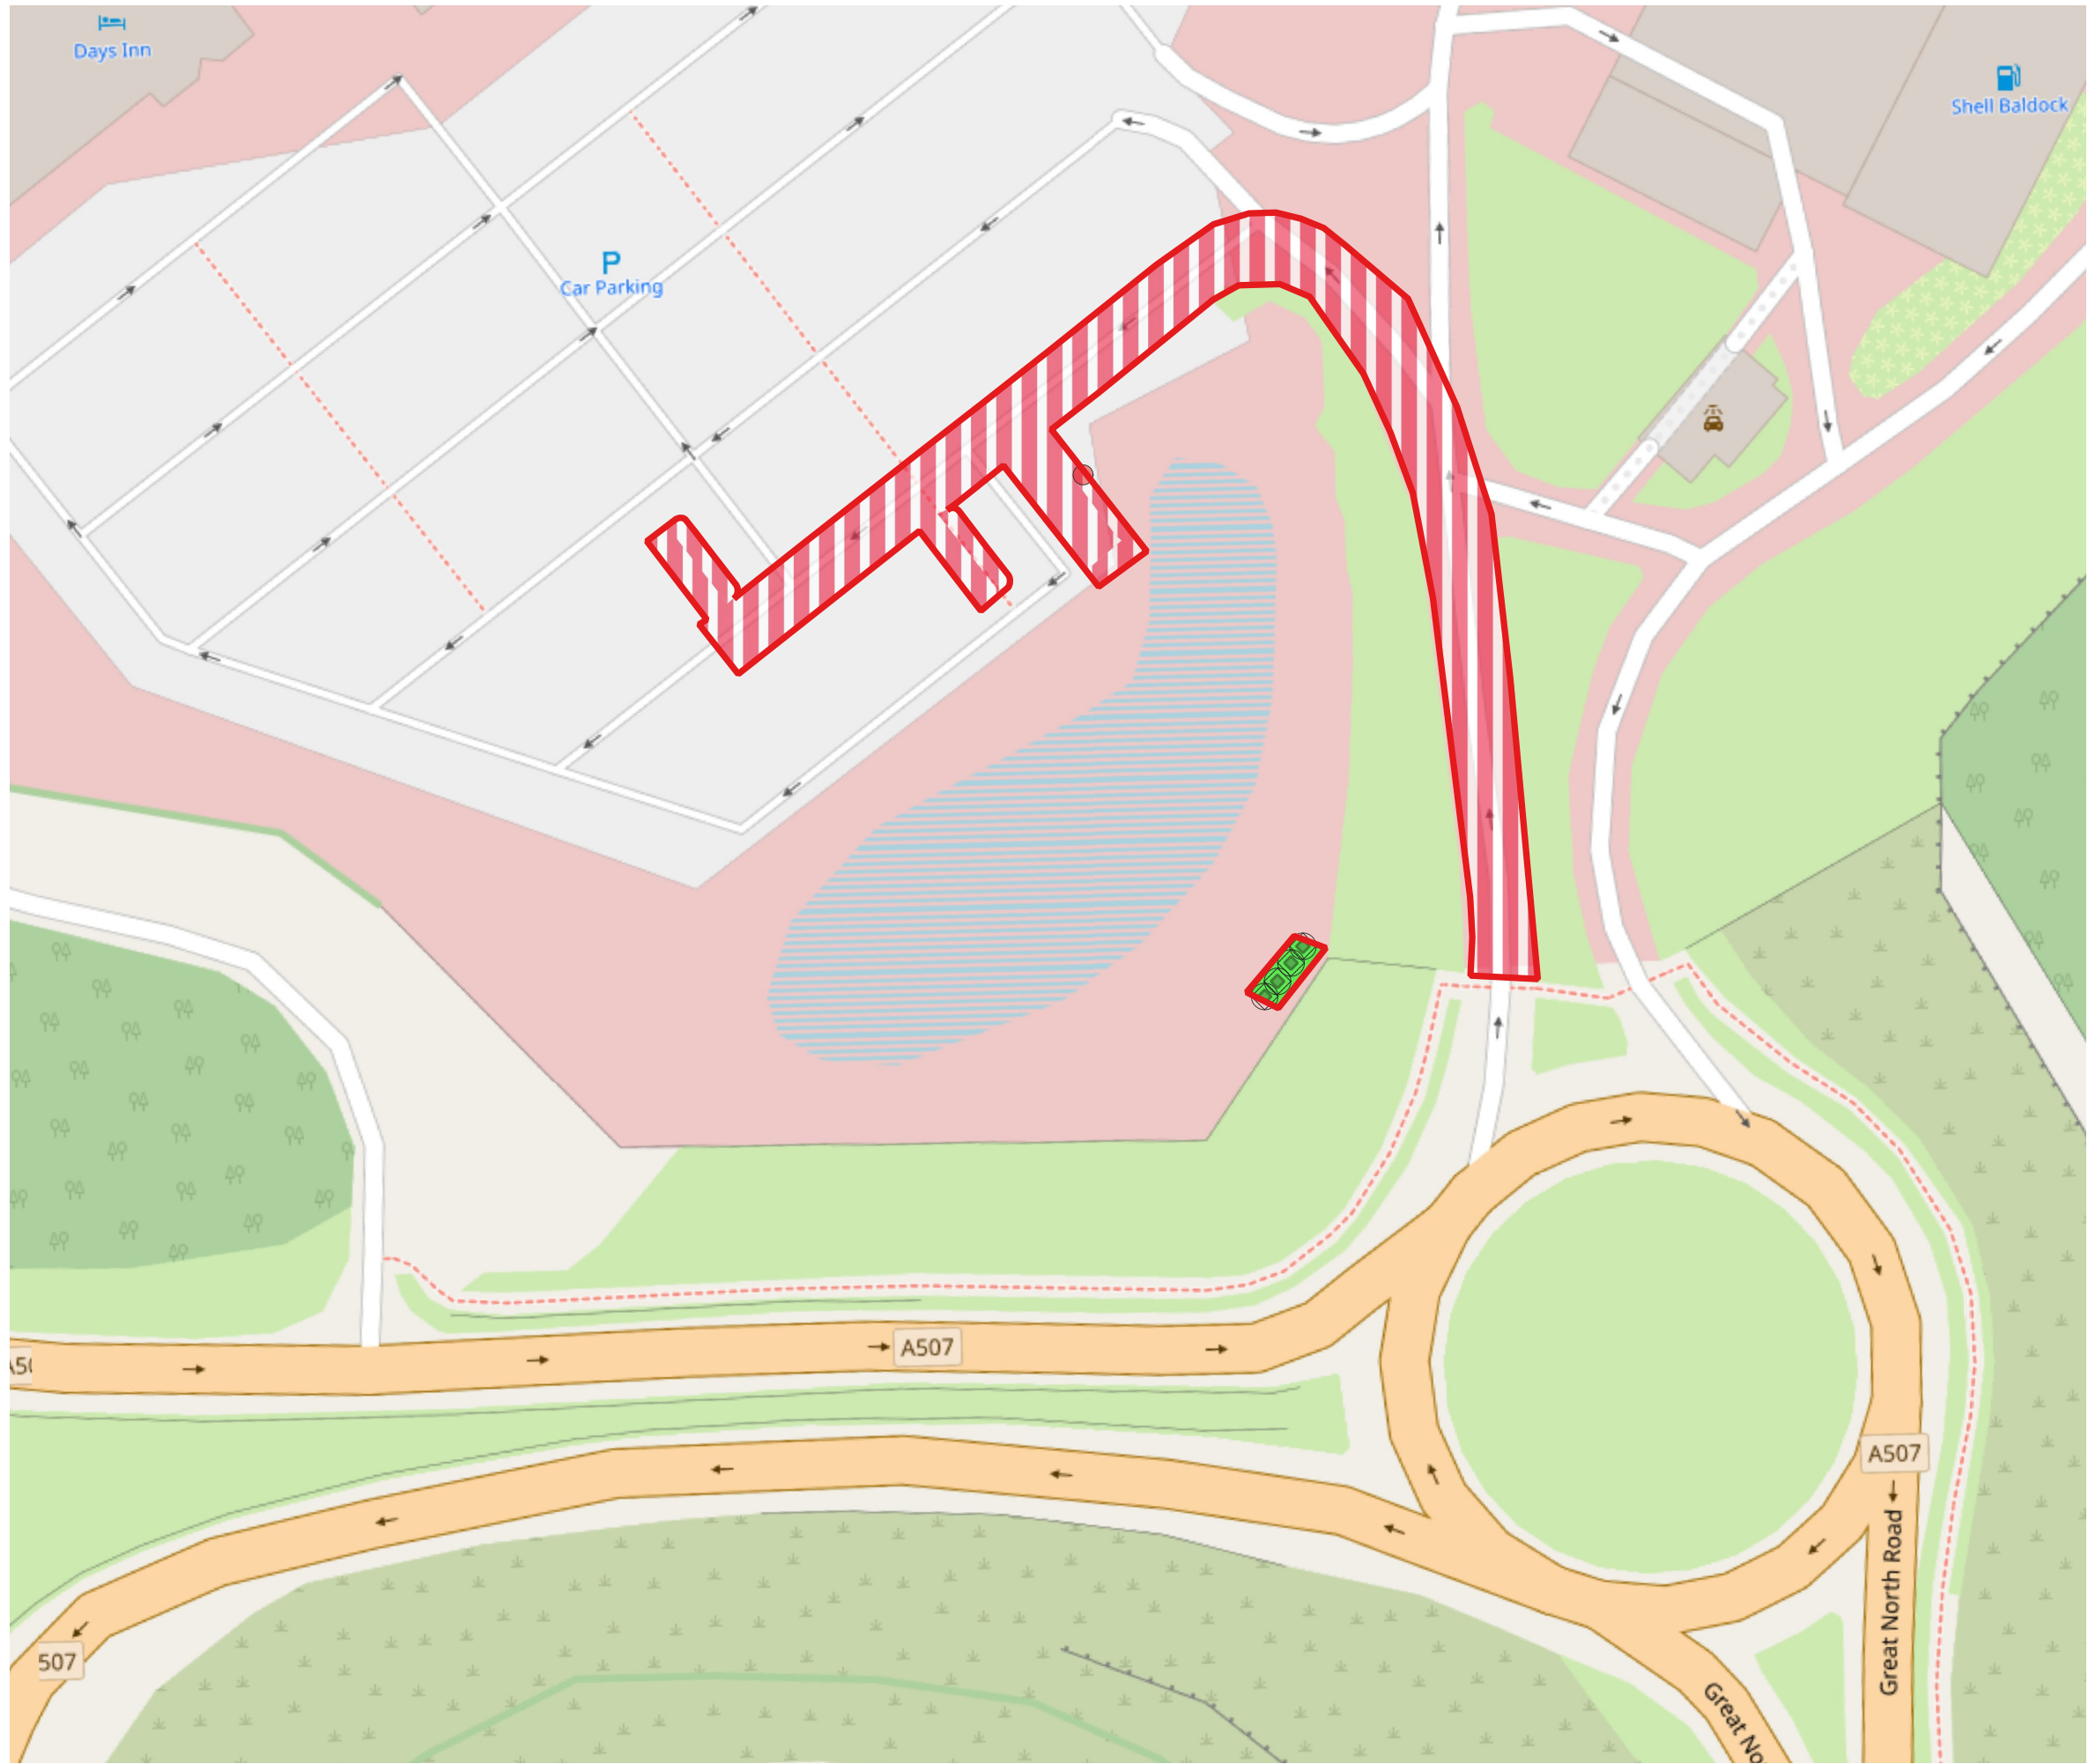

Key

Red Line Boundary

Proposed individual trees

Proposed Small Urban Tree

Lost Tree

Proposed habitats

Developed land; sealed surface

Modified grassland

Drawing Status

DRAFT

Client

Gridserve

Project

Baldock Services

Title

Post-Intervention Map

Scale 1:700

Drawn AS

Date 07.04.25

Checked HB

Drawing No. 2

Rev 1

MAYDENCROFT[®]

Maydencroft Limited, Maydencroft Manor,
Gosmore, Hitchin, Hertfordshire, SG6 7QA

Office +44 (0) 1462 420 851
Email info@maydencroft.co.uk
Website www.maydencroft.co.uk