


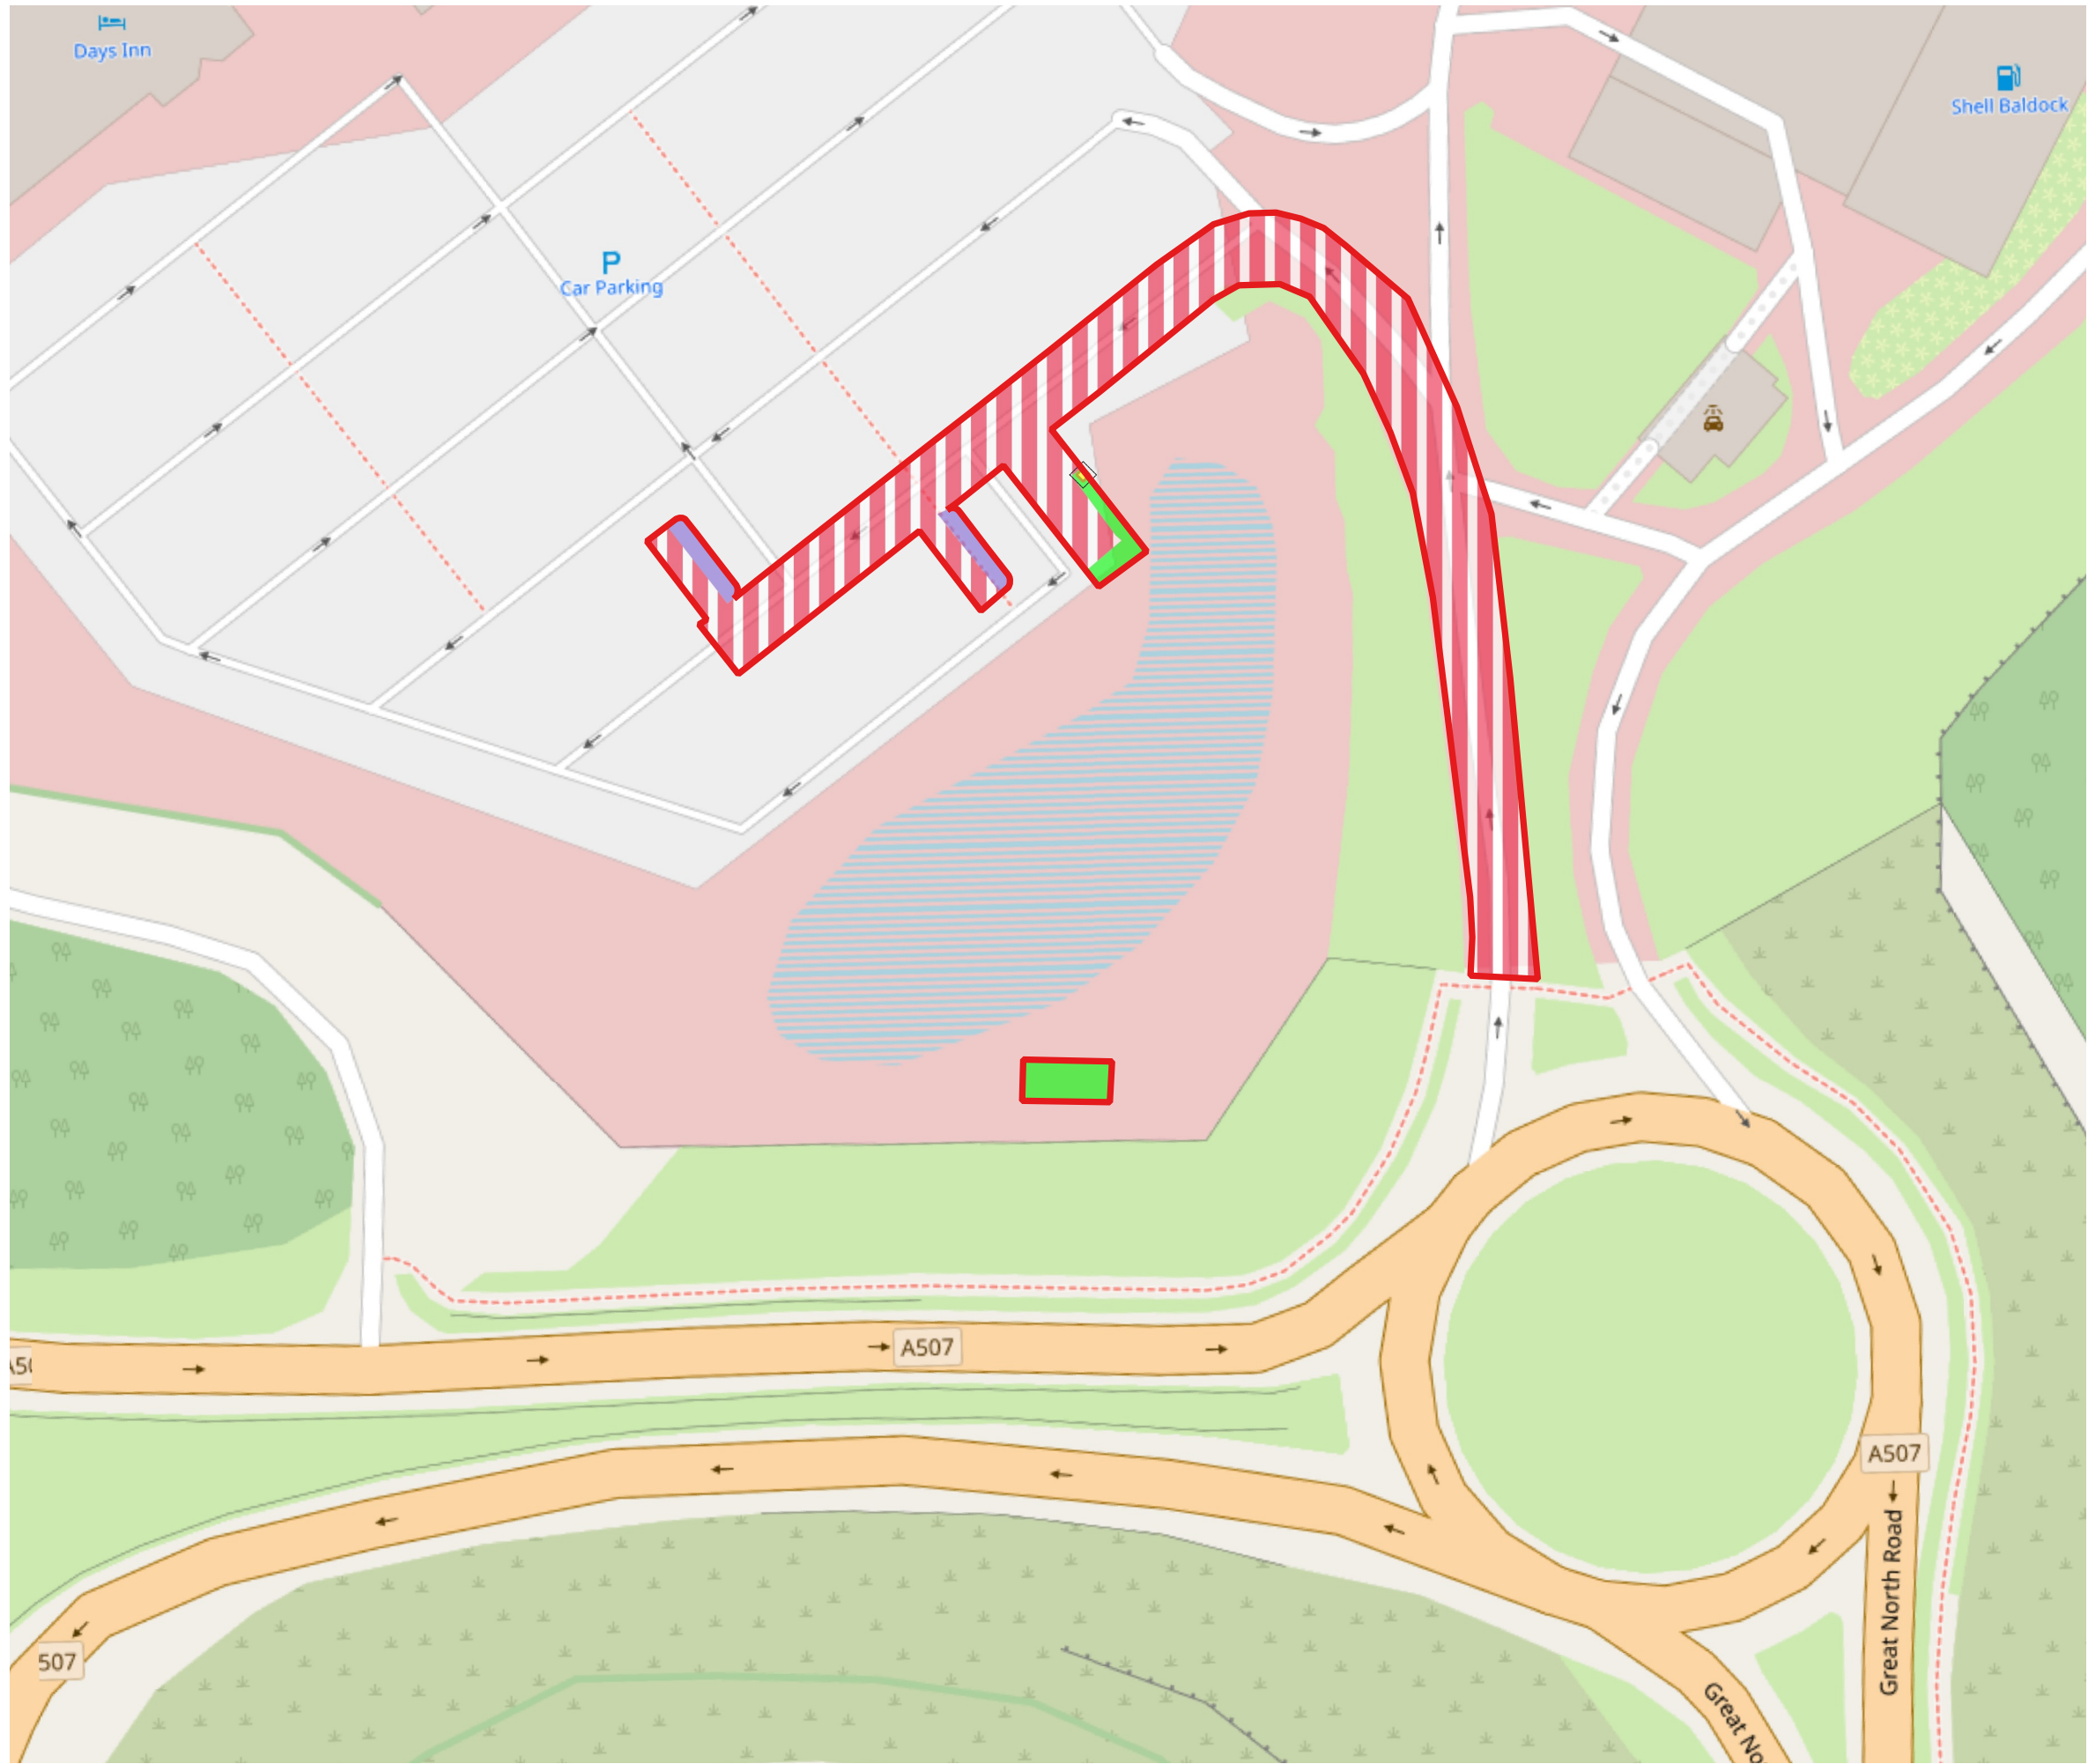

Key

- Site Boundary
- Individual tree Baseline
 - Existing Small Urban Tree
- Habitats Baseline
 - Developed land; sealed surface
 - Introduced shrub
 - Modified grassland

Drawing Status
DRAFT

Client
Gridserve

Project
Baldock Services

Title
BNG Baseline Habitat Map

Scale 1:700	Drawn AS
Date 07.04.25	Checked HB
Drawing No. 1	Rev 1

MAYDENCROFT[®]

Maydencroft Limited, Maydencroft Manor,
Gosmore, Hitchin, Hertfordshire, SG6 7QA
Office +44 (0) 1462 420 851
Email info@maydencroft.co.uk
Website www.maydencroft.co.uk