



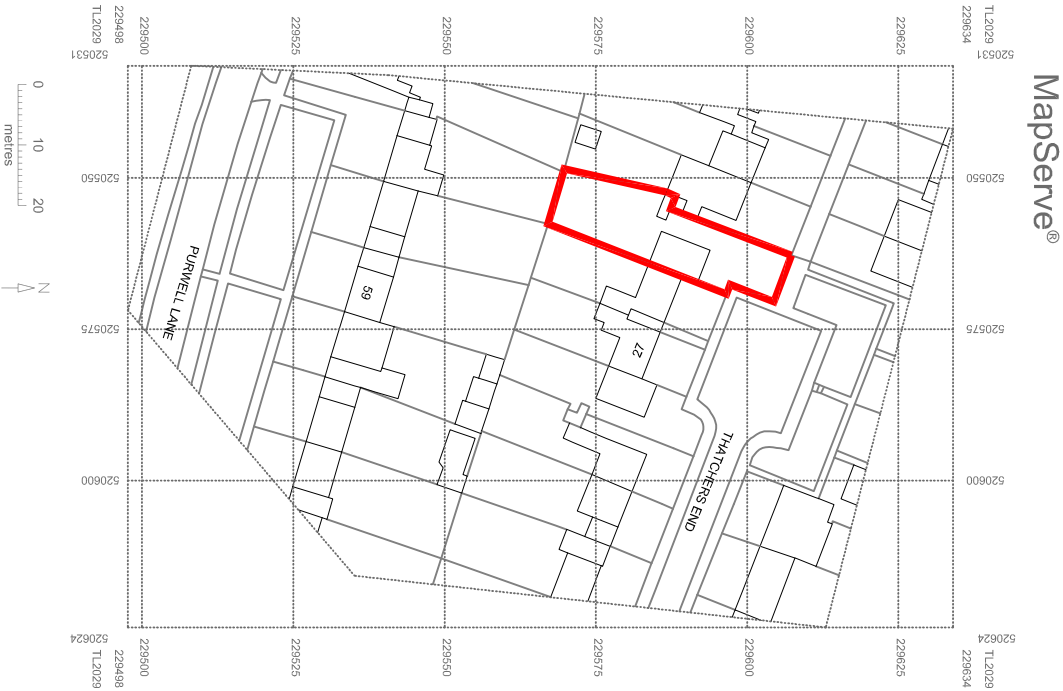

SITE LOCATION PLAN

Scale 1:1250

0 10 30 60 120m

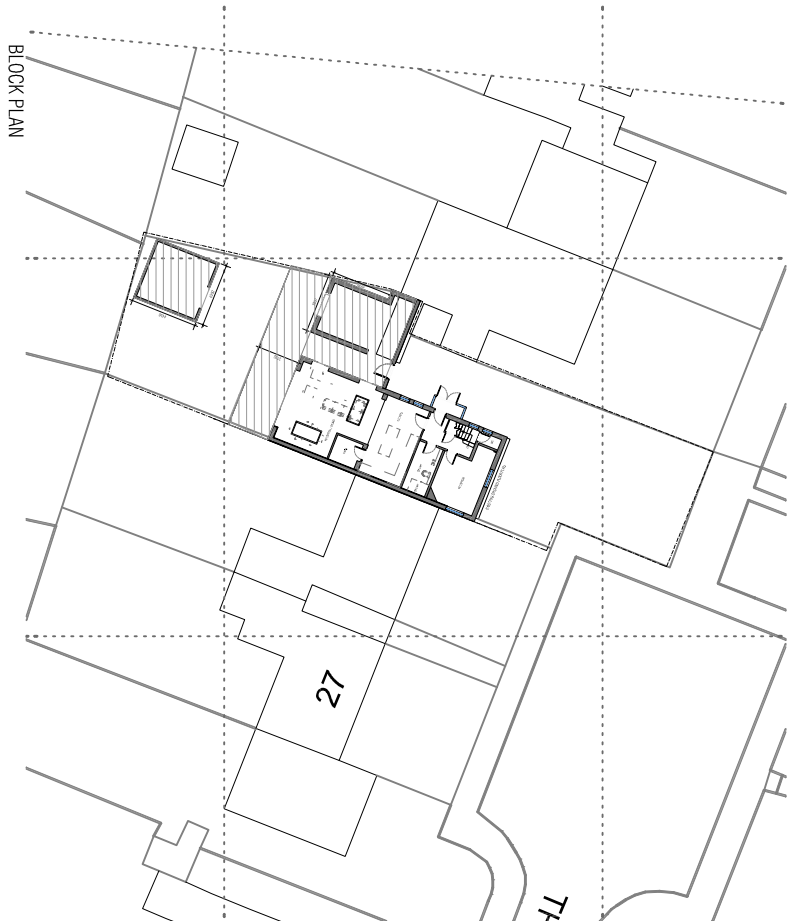

BLOCK PLAN

Scale 1:500

0 5 12.5 25 50m

Drawing Title:		Project:	
SITE LOCATION AND BLOCK PLAN		31 THATCHERS END HITCHIN SG4 OPD	
Scale:		Client:	
AS NOTED @A3		24052	
Date:		Project No.:	
AUGUST 2024		24052	
Drawn:		Drawing No.:	
ZU		A 501	
Checked:		Revision:	
SA			

