

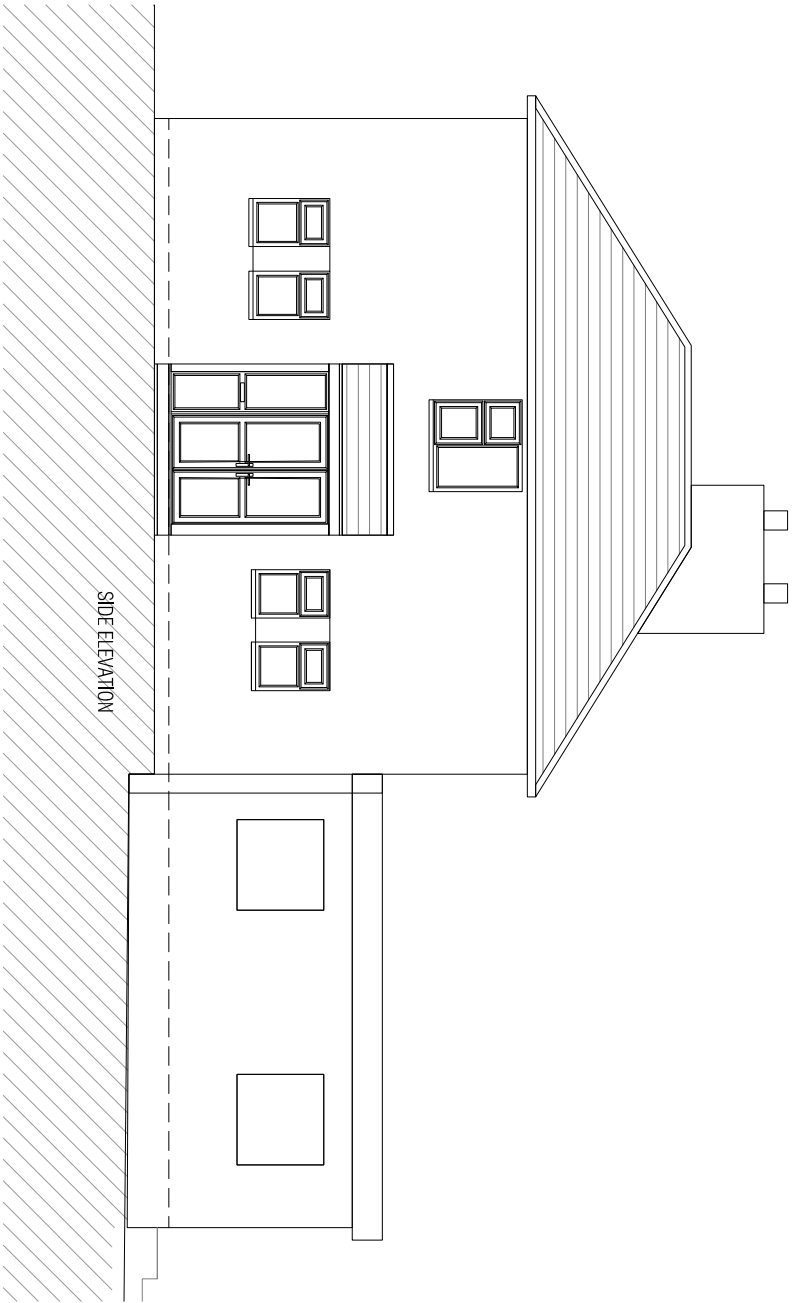


NO DIMENSIONS ARE TO BE SCALED FROM THIS DRAWING. ALL DIMENSIONS SHOWN MUST BE REPEATED ON SITE. THE DRAWING MUST BE USED AS A GUIDE ONLY. NO DIMENSIONS PRIOR TO ANY ITEM OF WORK BEING PUT IN HAND. THIS DRAWING MUST BE READ TOGETHER WITH THE SPECIFICATION, BILL OF QUANTITIES AND ALL OTHER RELATED DRAWINGS.

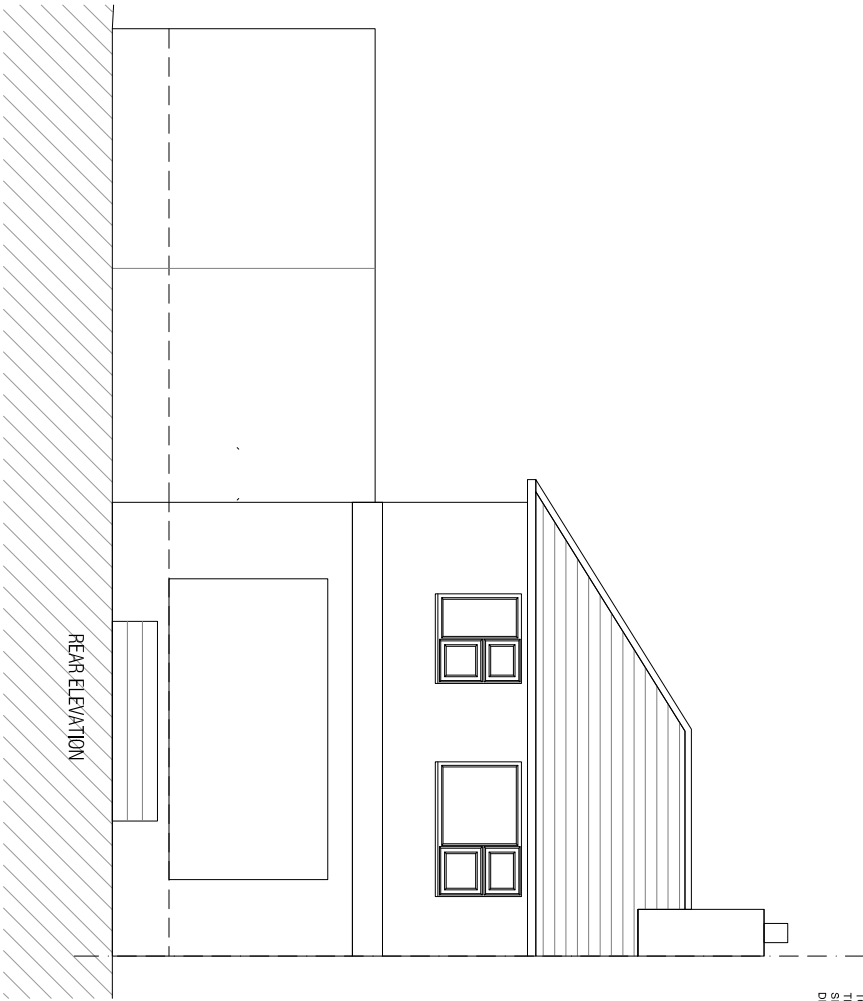

Scale 1:100

0 1 2.5 5 10m

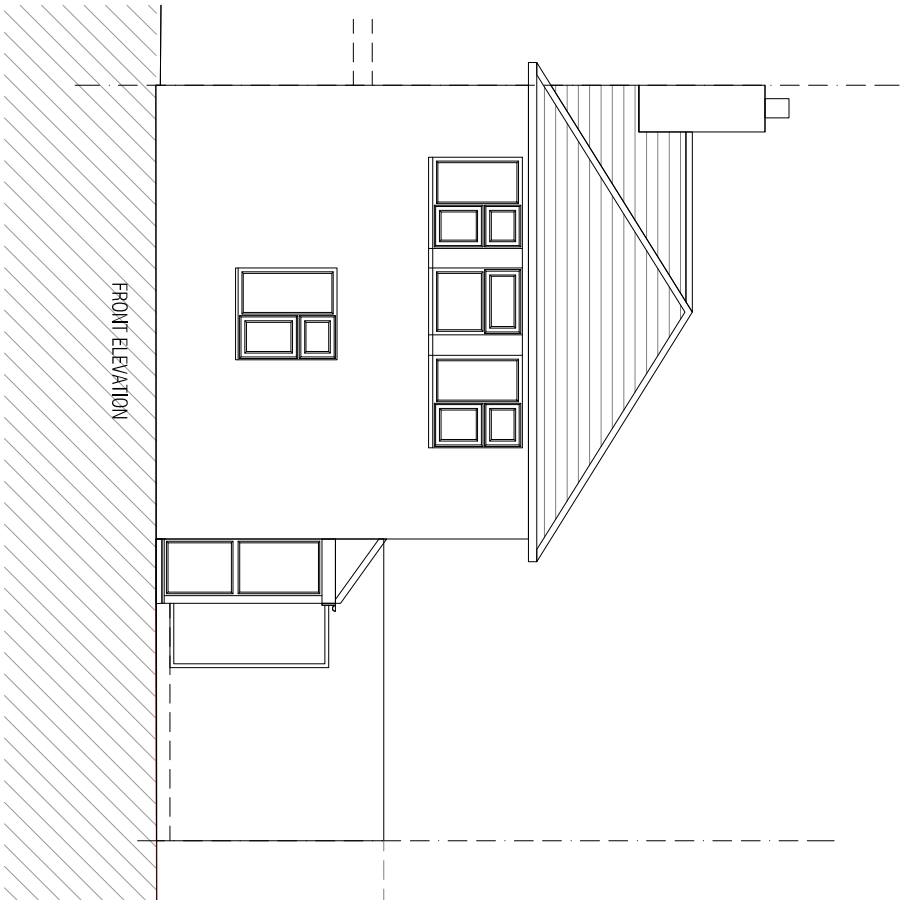

Project:
31 THATCHERS END
HITCHIN SG4 0PD

Client:

Drawing Title:
PRE-EXISTING ELEVATIONS

Scale:
1:100 @A3

Date:
AUGUST 2024

Drawn:
ZU

Checked:
SA

Project No:
A 201

Revised: