


Location plan



Legend

- Existing levels
- Proposed levels

Section A-AA

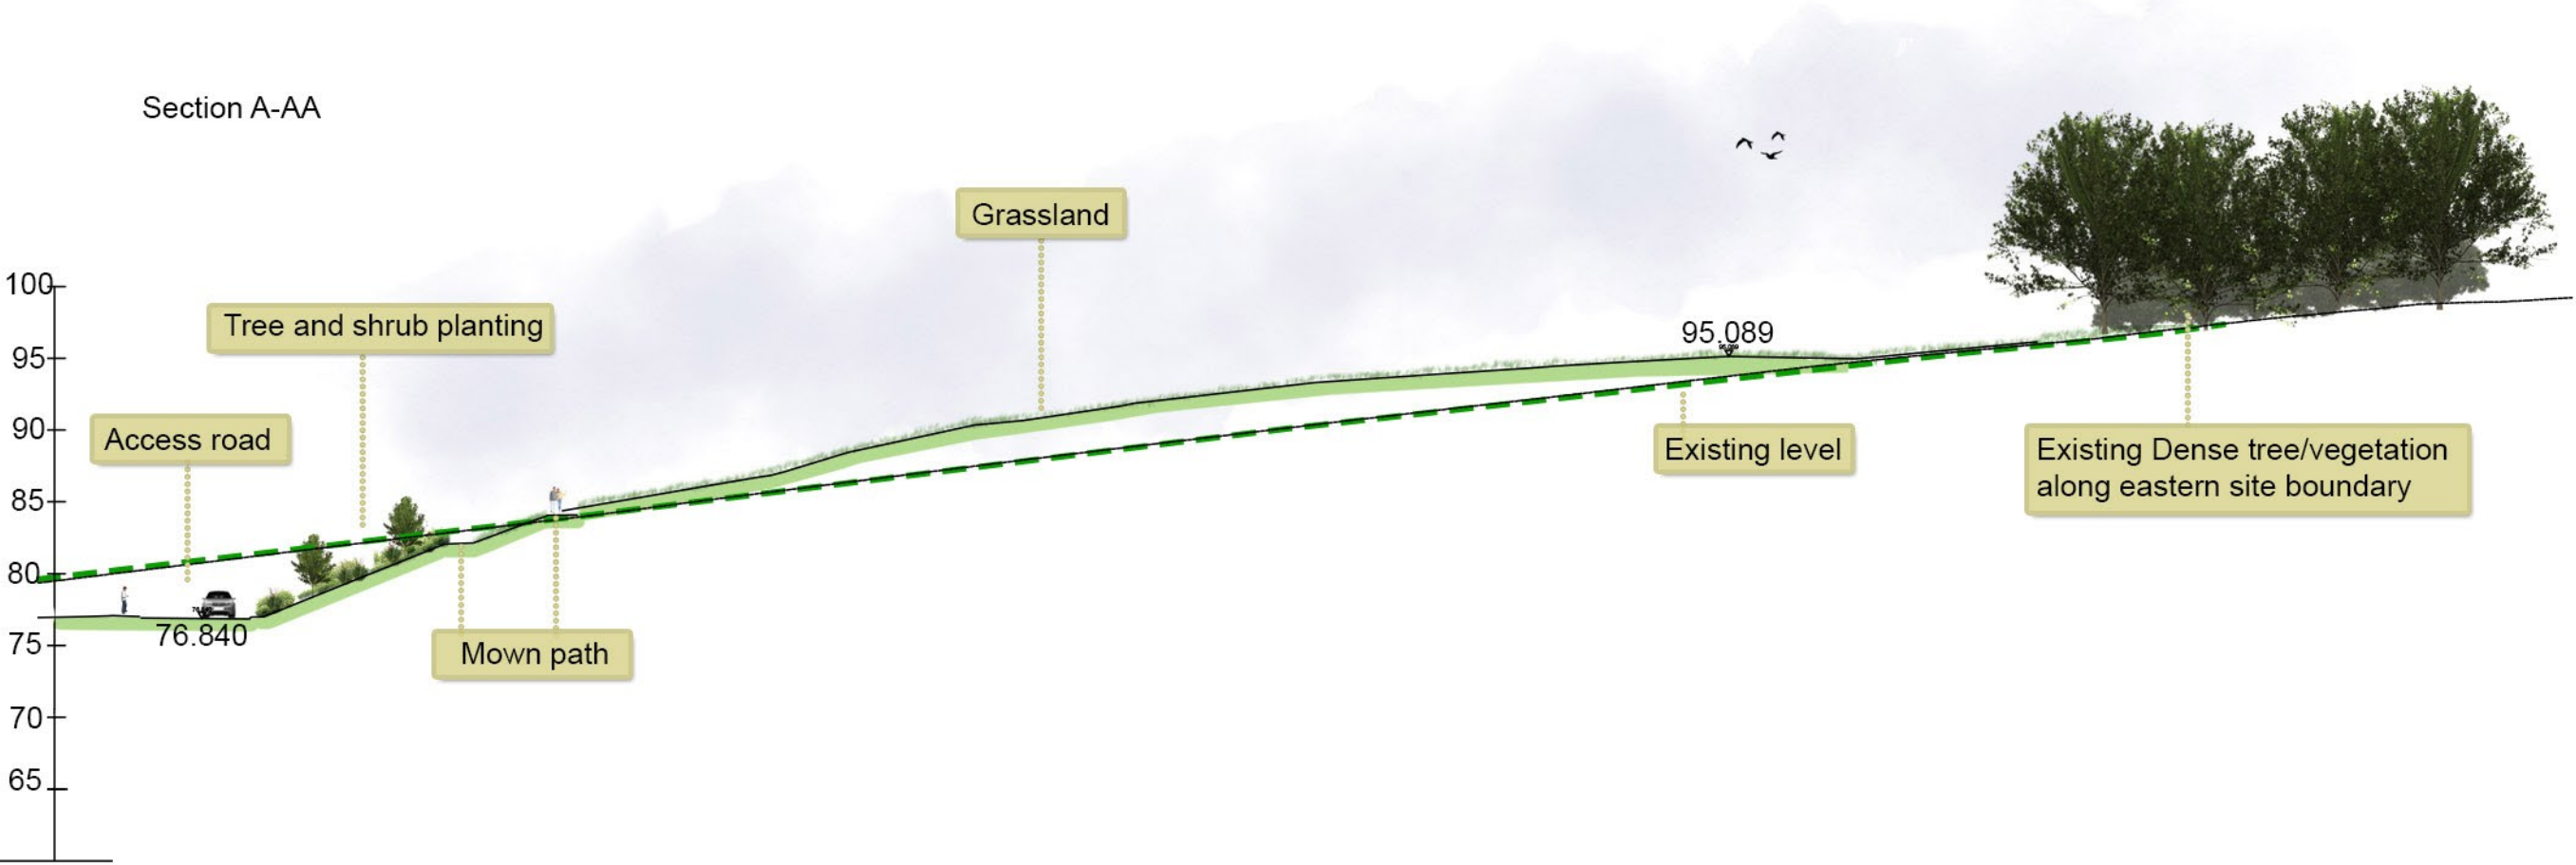

Rev	Date	Details	Drawn
D	06.05.25	Layout revision	ALK
C	30.07.24	Comments	ACG
B	15.07.24	Revision new levels	RP
A	29.05.24	Revision new levels	ACG



HEAD OFFICE
Rodbourne Rail Business Centre, Grange Lane,
Malmesbury, SN16 0ES
Tel: 01666 825646

The Old Mill, Fry's Yard, Bridge Street,
Godalming, GU7 1HP
Tel: 01483 425714

Crescent House, Yonge Close,
Eastleigh, SO50 9SX
Tel: 02382 026300

email: mail@acdenv.co.uk
www.acdenvironmental.co.uk

LINDEN (ROYSTON) LLP

scheme: Land North of Newmarket
Rd, Royston, Hertfordshire

client: Linden (Royston) LLP

drawing: Open Space Section

date: May 2024

scale: 1:500@A3

drawing no: LIN21280 21 D

drawn: IN checked: JS

Copyright of ACD Environmental Ltd. All rights described in
Chapter IV of the Copyright, Designs and Patents Act 1988
have been generally asserted. 2011. Copyright of this plan
remains with ACD until all fees have been paid in full.