


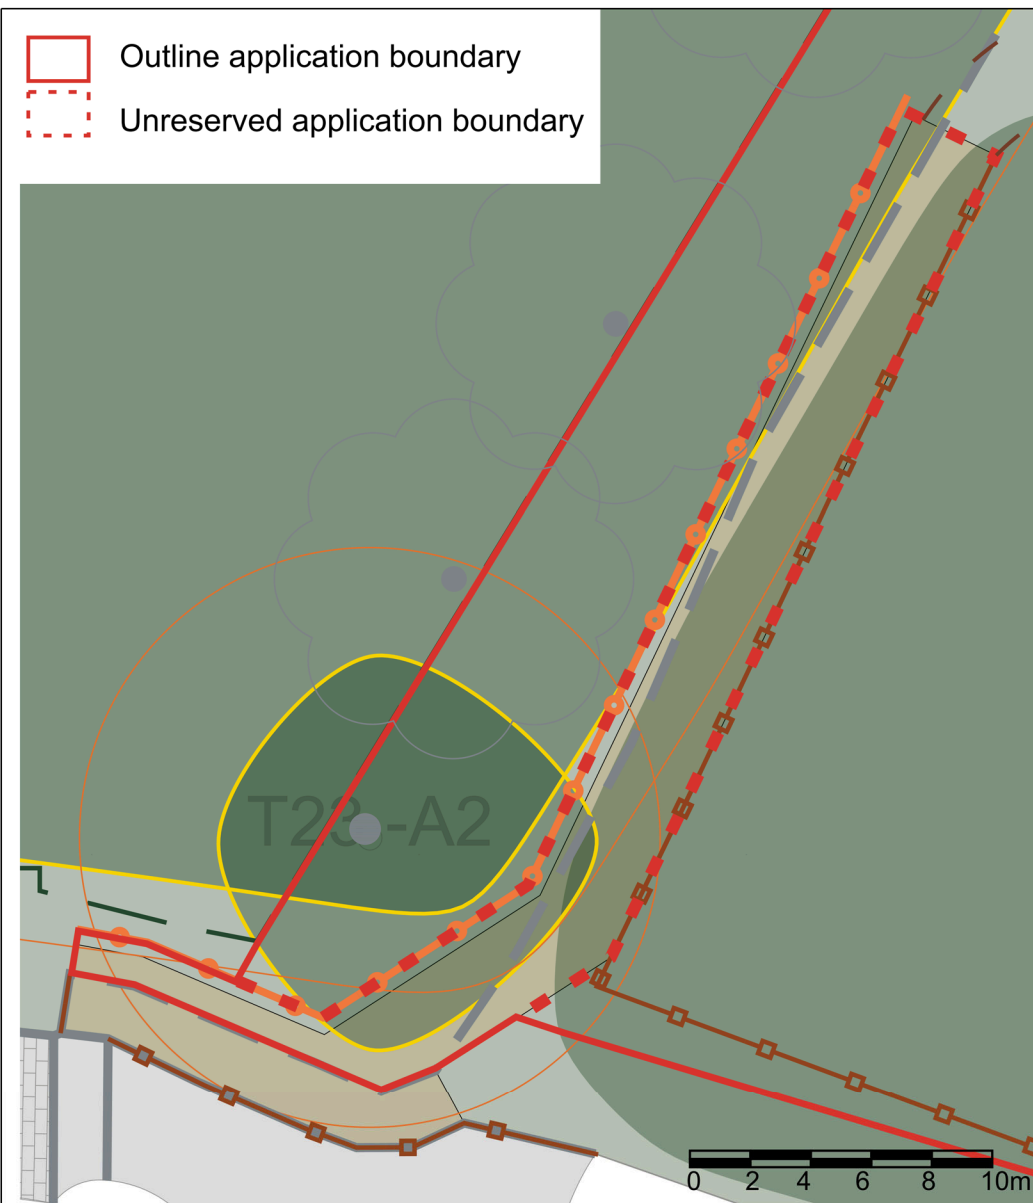


Application boundary plan detail - Scale 1:25




Existing path arrangement - Scale 1:20

- Existing canopy of woodland and trees
- Ancient Woodland edge
- Existing road surface
- Proposed pedestrian/cycle path
- Proposed vegetation to be removed
- Existing kerbs and verge edges
- Existing fences retained
- New boundary, such as scrub piles of timber post-and-rail fence, or similar
- Root Protection Areas of Ancient Woodland
- Existing unmade ground/vegetation
- Existing route of unmade track
- Extent of woodland as per OS plan

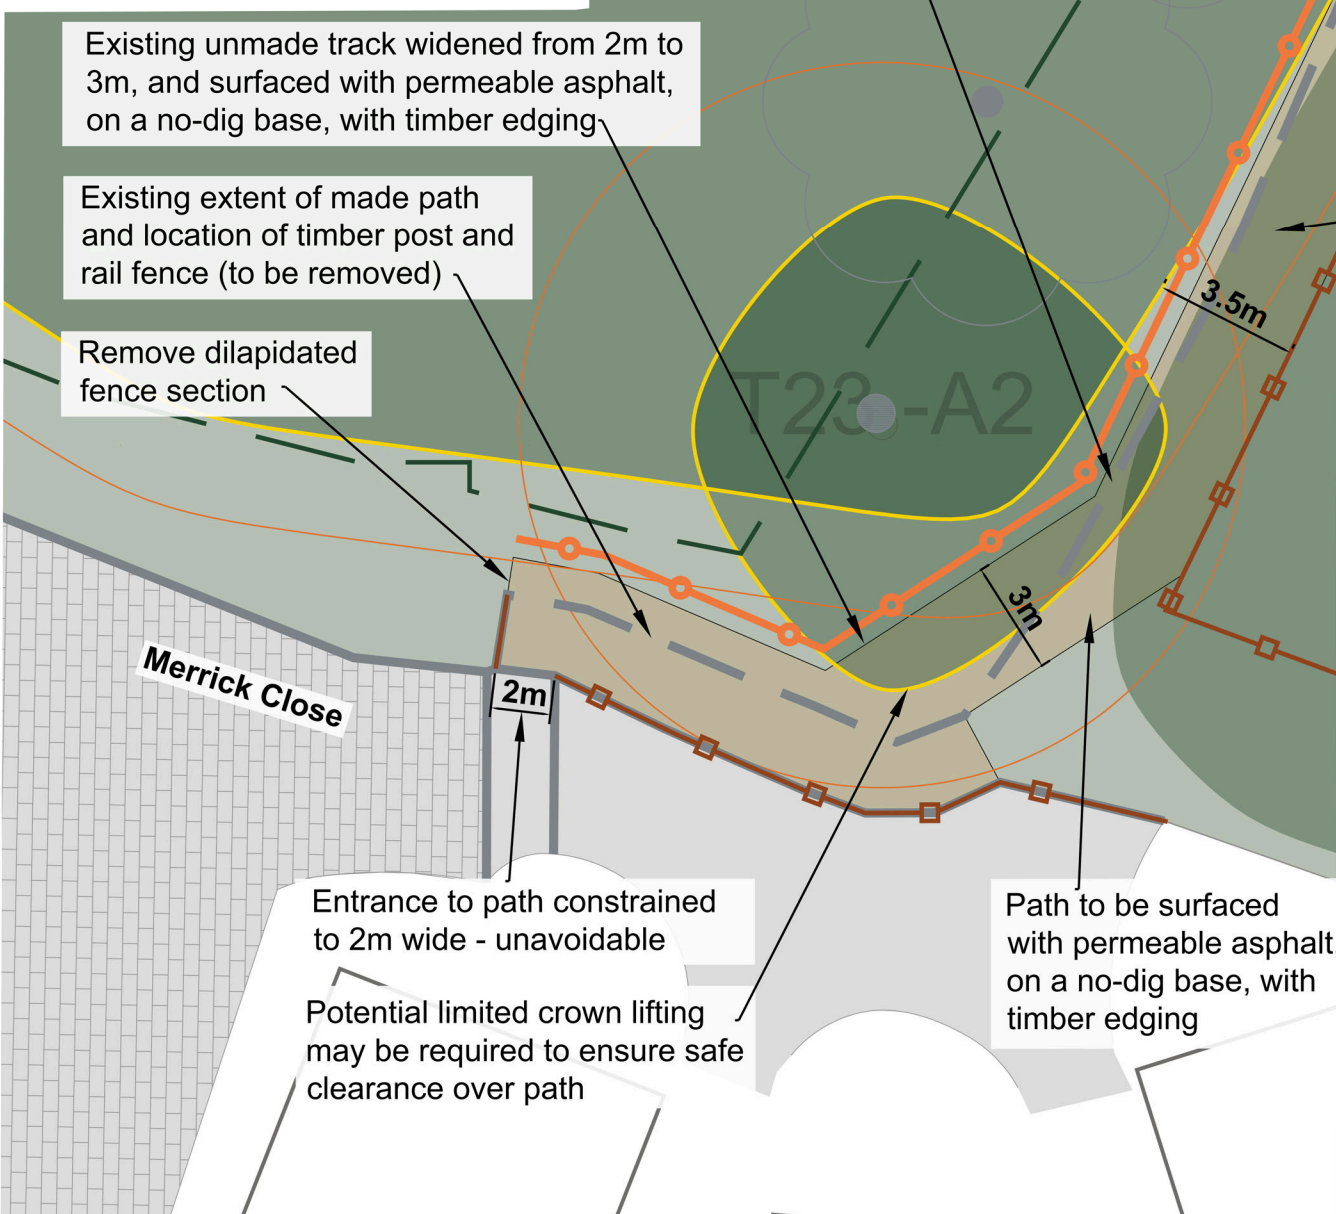

Proposed active travel path - Scale 1:20

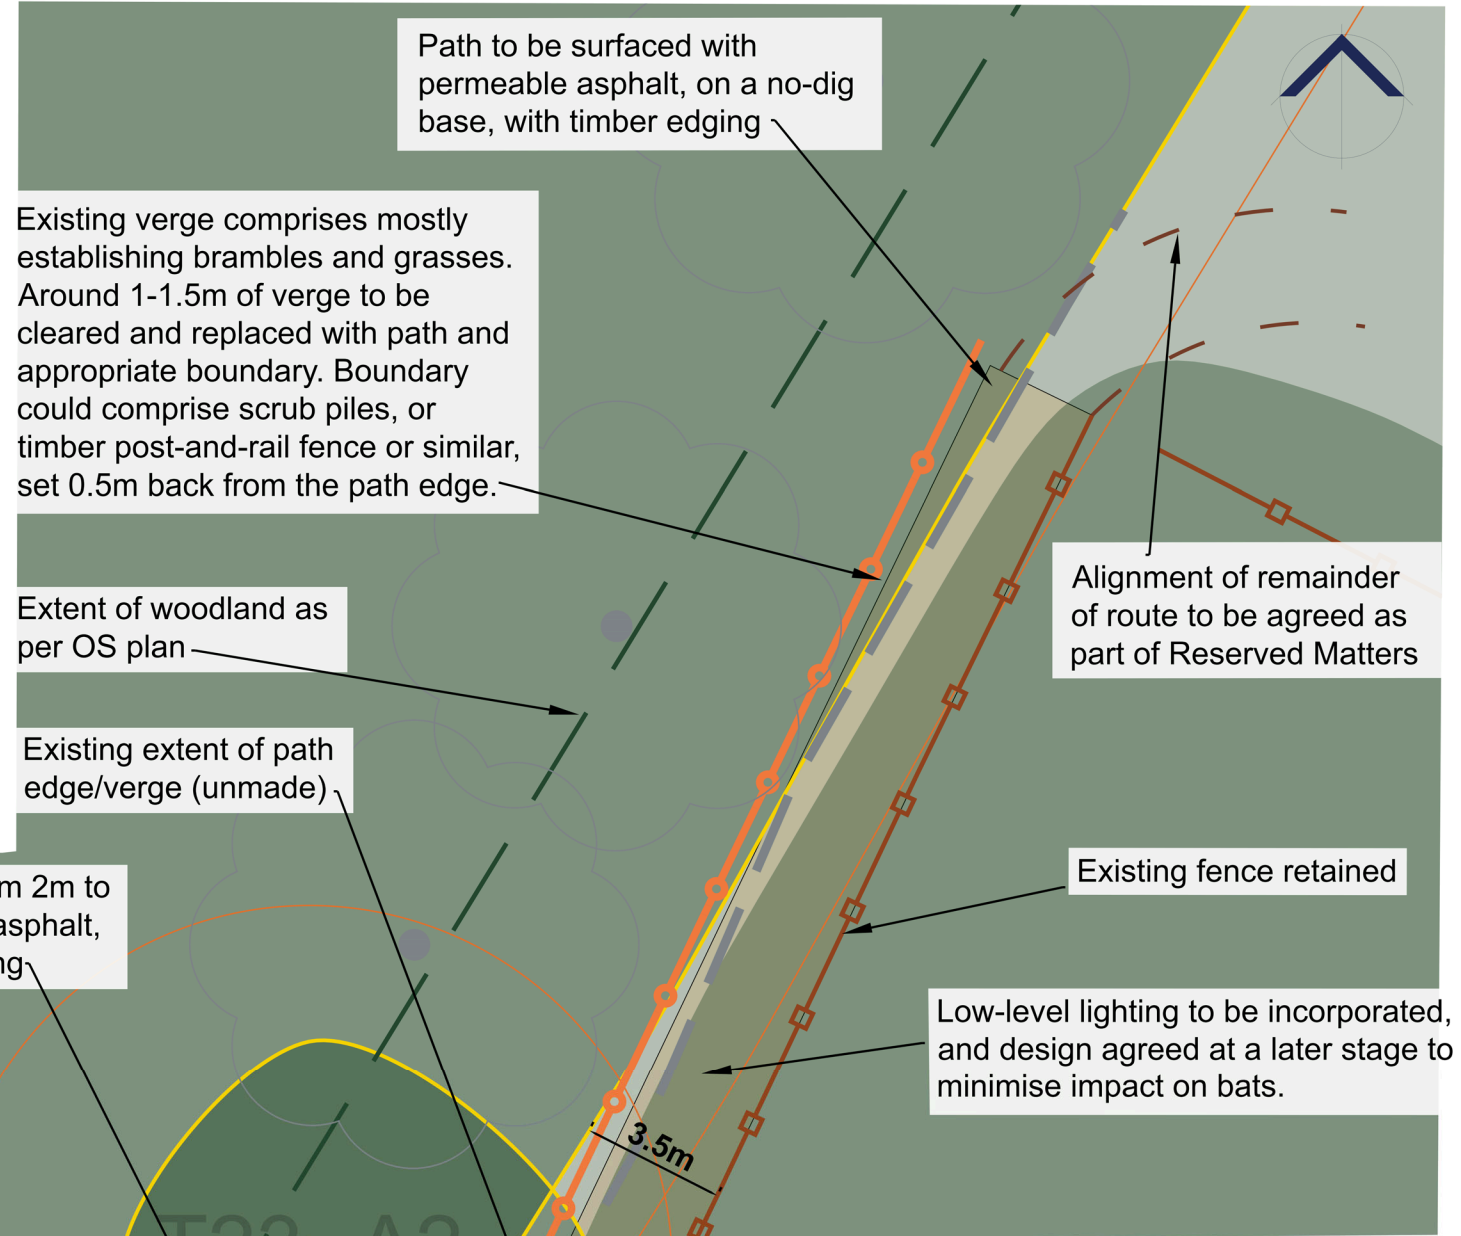

ICENI PROJECTS LIMITED
 DA VINCI HOUSE
 44 SAFFRON HILL
 LONDON
 EC1N 8FH

iceni

T 020 3640 8508
 mail@iceniprojects.com

CLIENT: Picture Estates Ltd

PROJECT: GA2 - North East Stevenage

TITLE: Merrick Close - Active travel access

DRAWN BY: SG	CHECKED BY: SG
SCALE @ A3: 1:20	DATE: SEPT_2025
PROJECT NO.: 24-M004	DRAWING NO.: DL05
	REV. E

Iceni Projects accept no responsibility for any unauthorised amendments to this drawing. Only figured dimensions are to be worked to.