


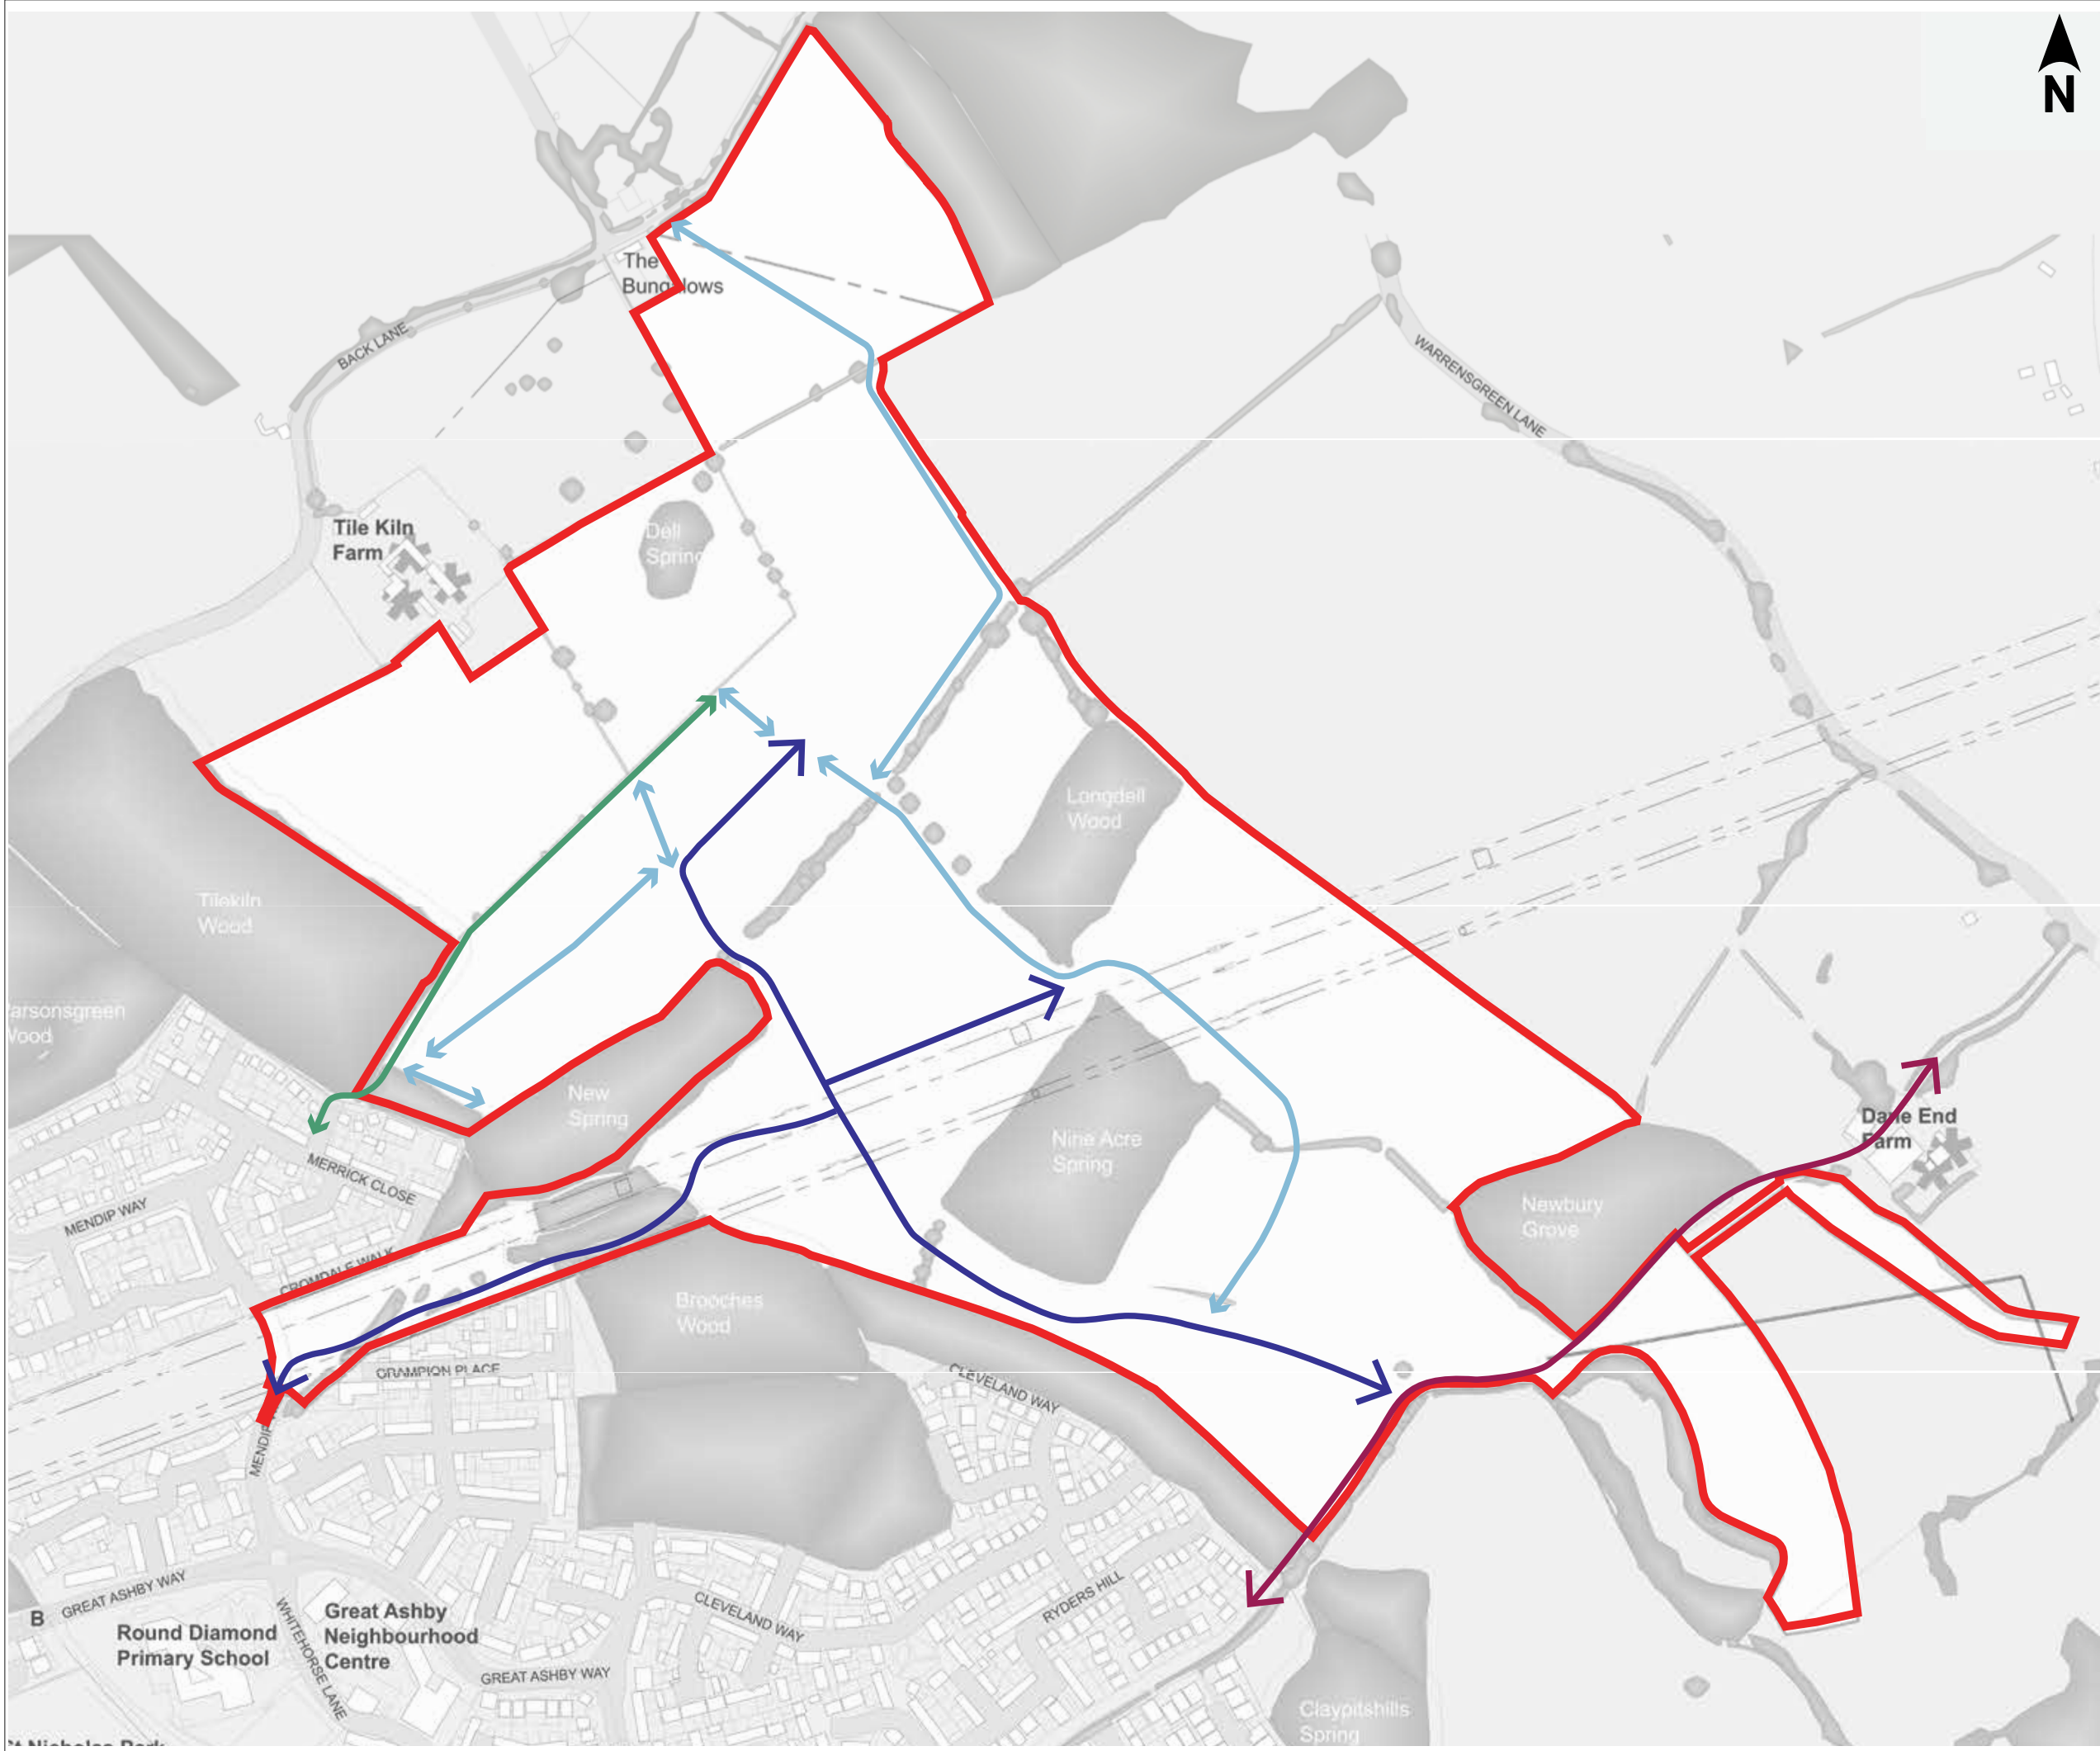

-  Application Boundary
-  Primary active travel links (segregated foot and cycleways)
-  Secondary active travel links (shared foot and cycle ways)
-  Existing bridleway (cycle connection to Great Ashby)
-  Active travel link (shared foot and cycle way linking to Merrick Close)

ICENI PROJECTS LTD
Da Vinci House
44 Saffron Hill
London
ECN1 8FH



CLIENT
Picture Estates Ltd

PROJECT
North East Stevenage

TITLE
Active Travel Framework Plan

DRAWN BY HM	CHECKED BY SG	APPROVED BY SG
SCALE @ A3 1:5,000	DATE 09.10.25	
PROJECT NO. 23 - M004	DRAWING NO. DL10	REV L