


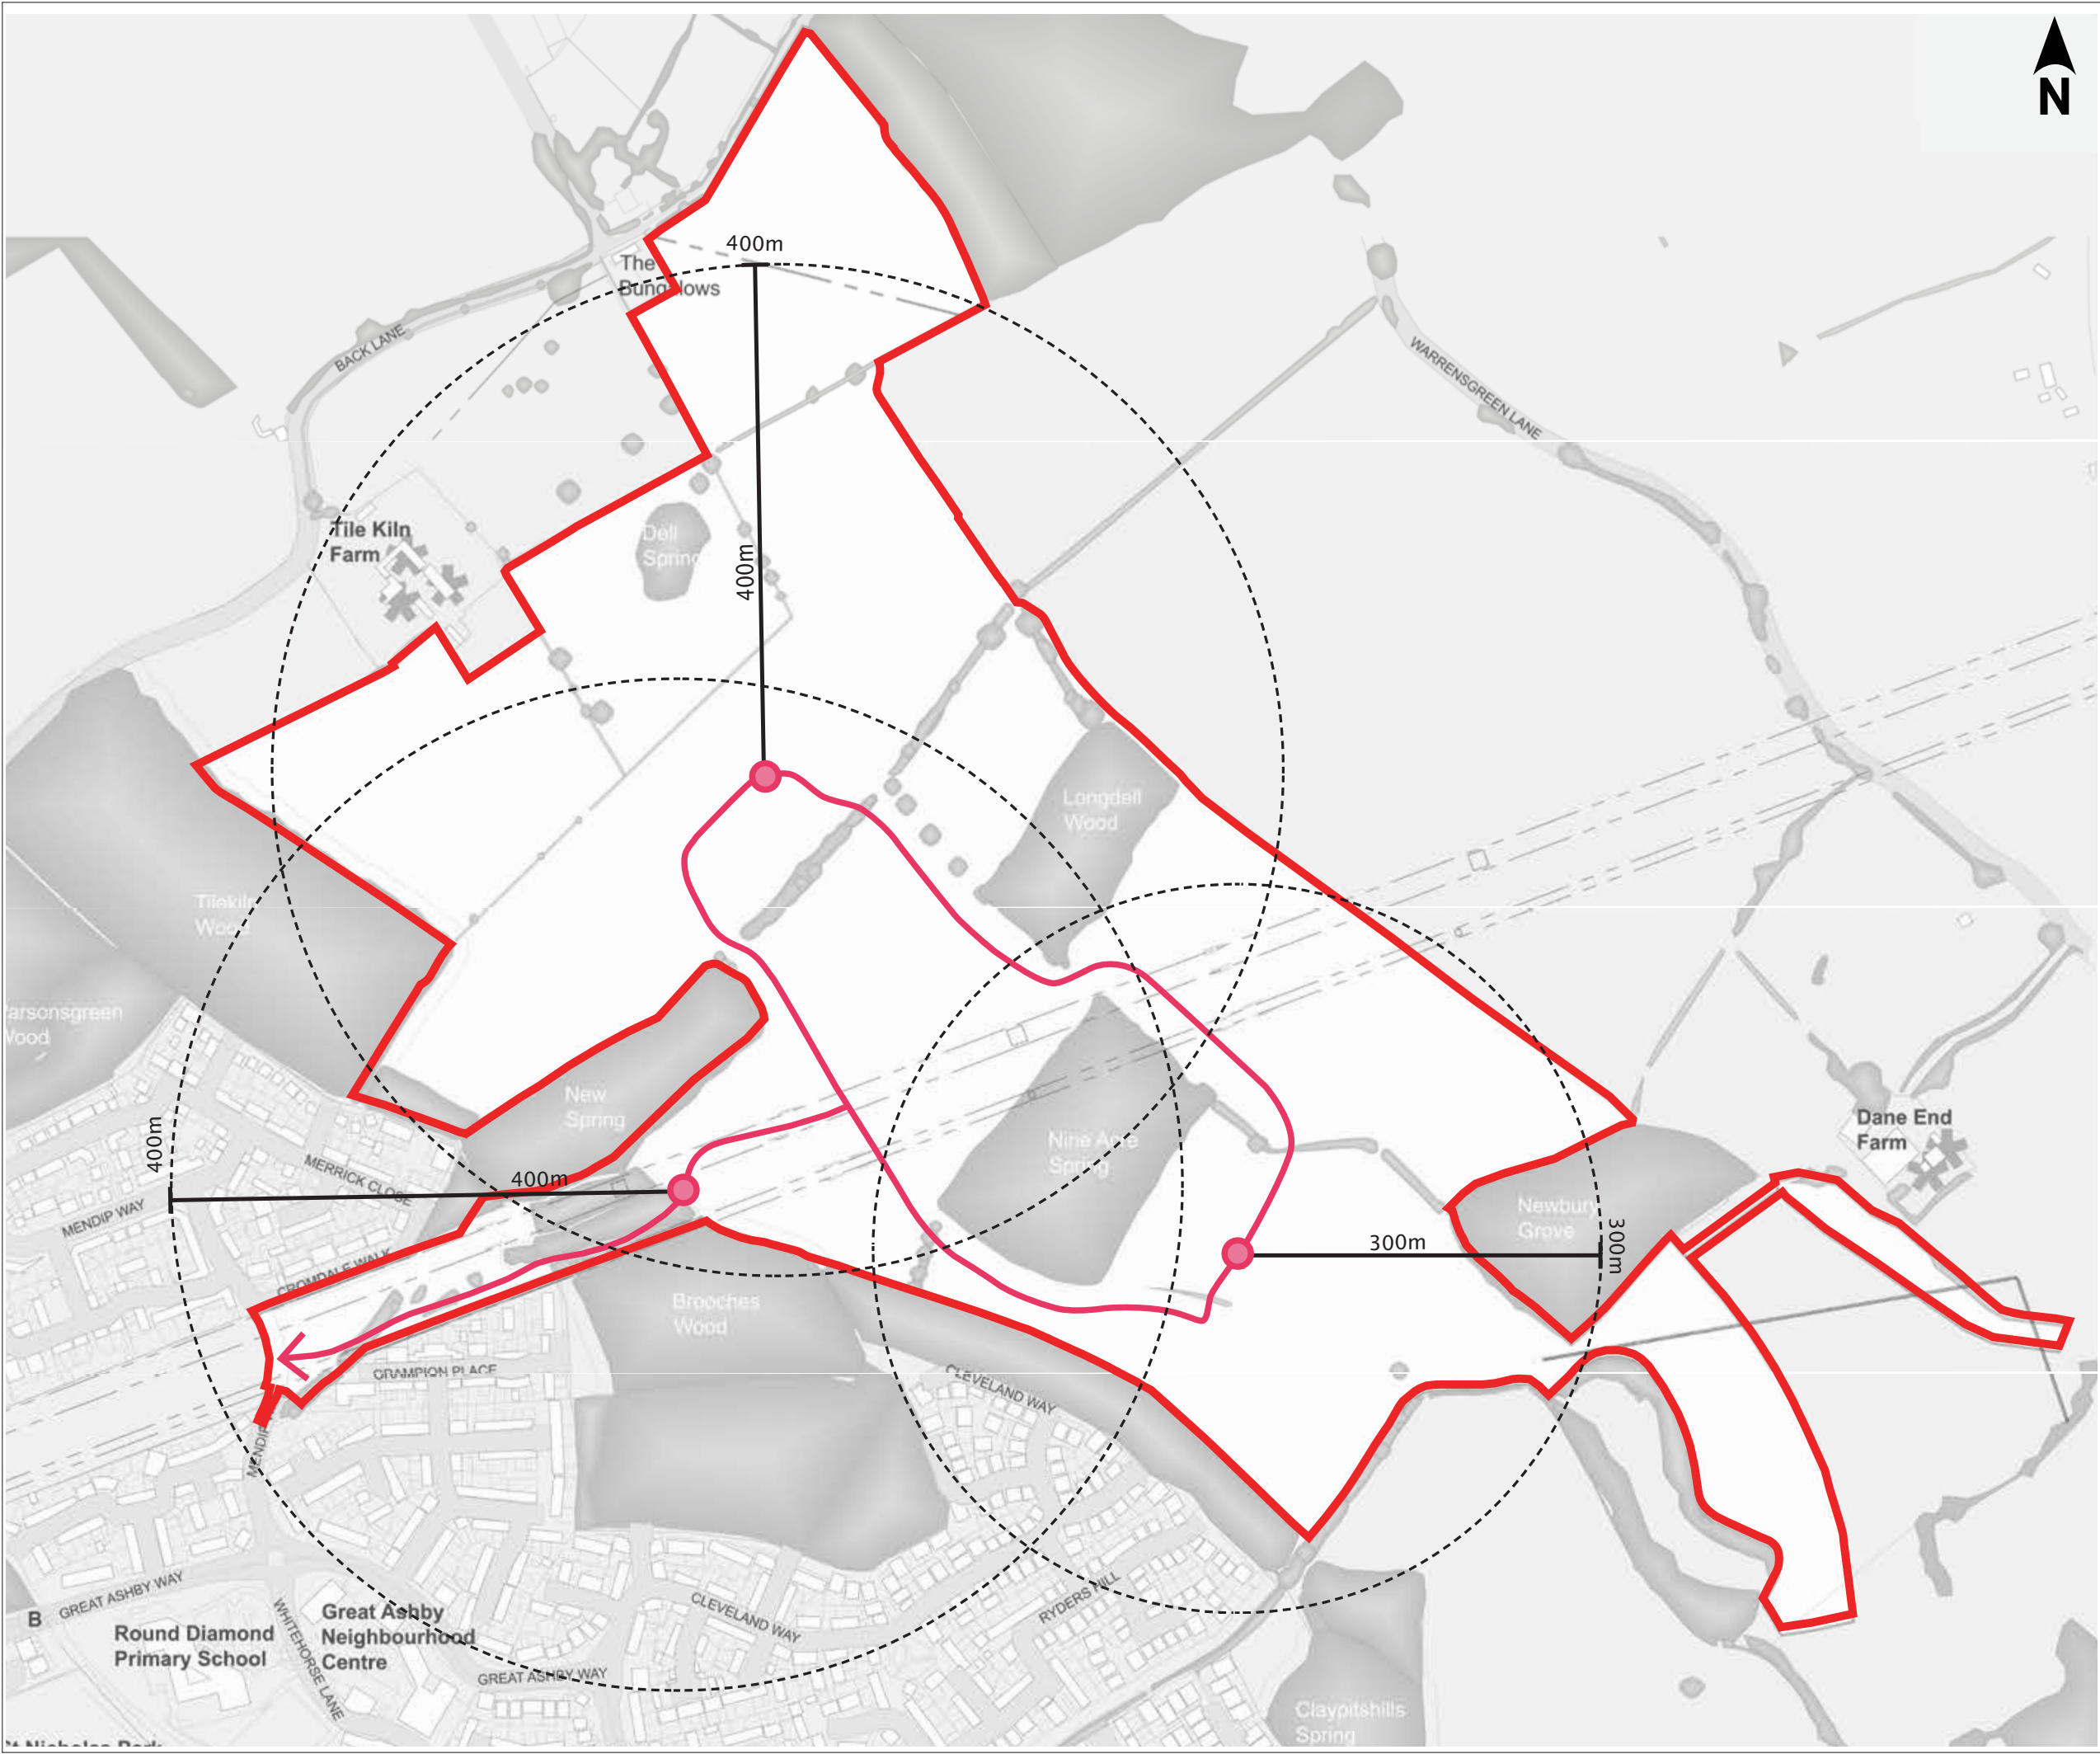

Application Boundary



Indicative bus route and
indicative stops

ICENI PROJECTS LTD
Da Vinci House
44 Saffron Hill
London
ECN1 8FH



CLIENT
Picture Estates Ltd

PROJECT
North East Stevenage

TITLE
Public Transport Framework Plan

DRAWN BY
HM

CHECKED BY
SG

APPROVED BY
SG

SCALE @ A3
1:5,000

DATE
09.10.25

PROJECT NO.
23 - M004

DRAWING NO.
DL12

REV
L