


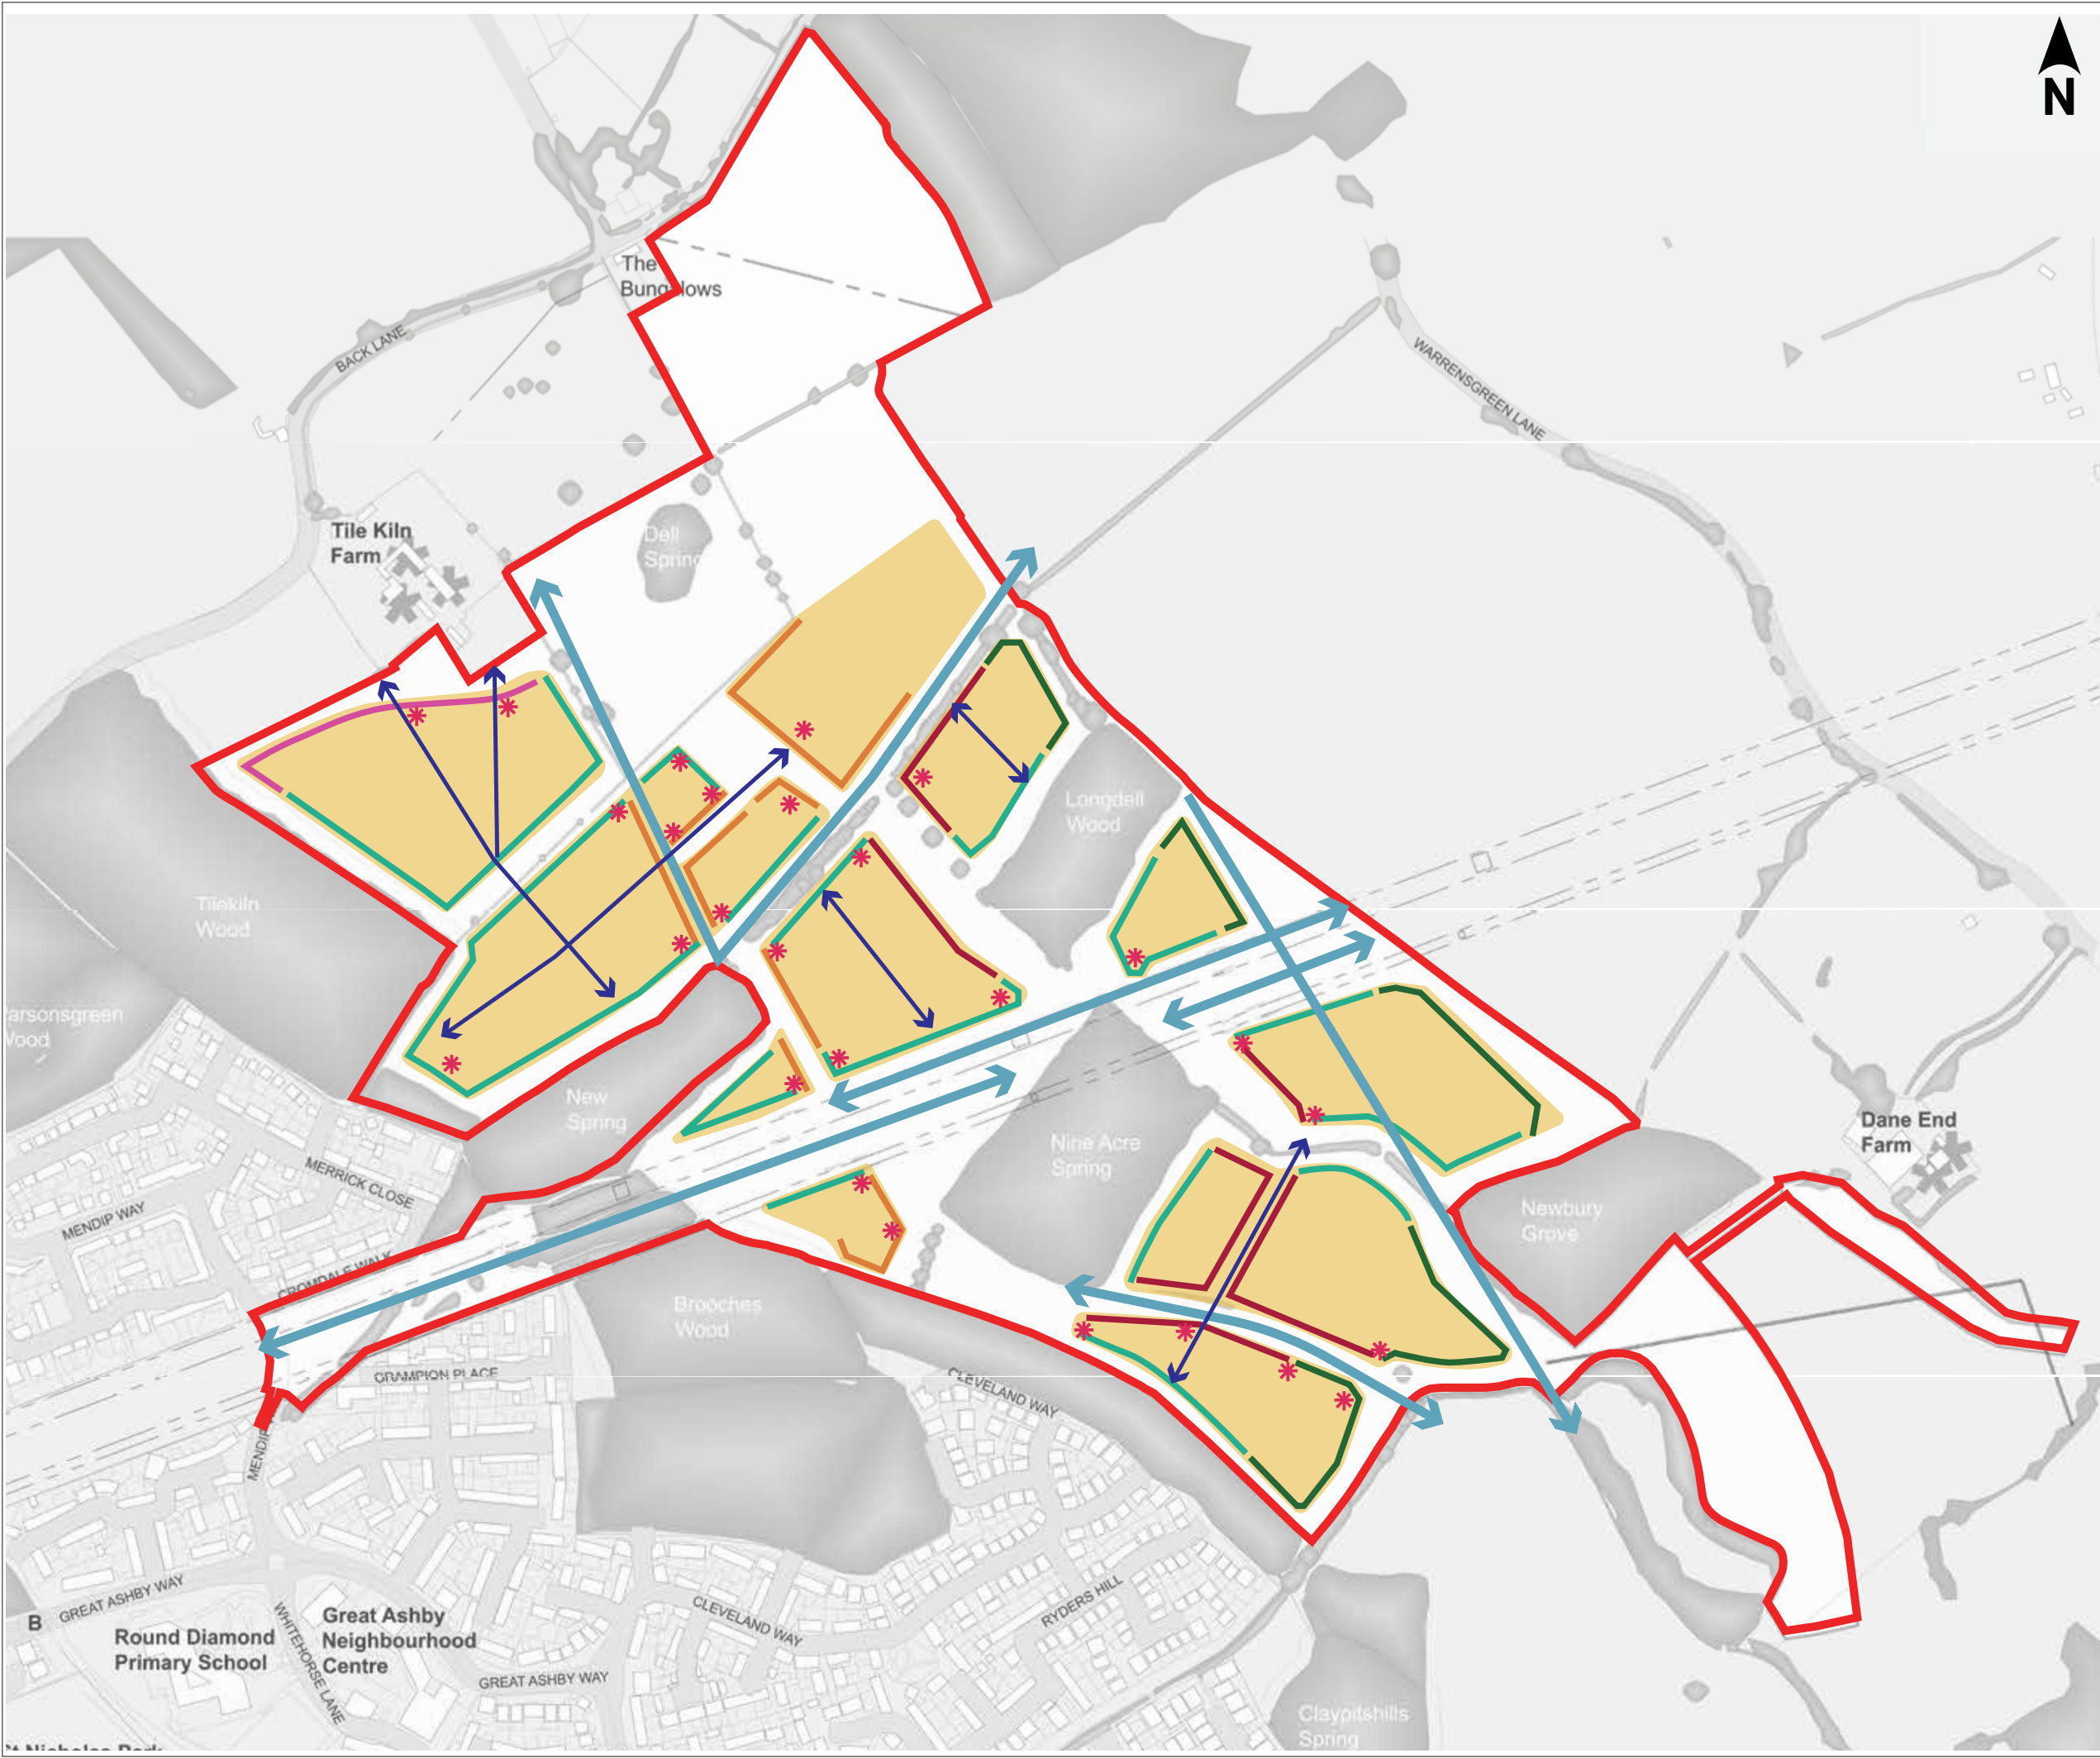

- Application Boundary
- Primary frontages
- Secondary frontage
- Rural edges
- Woodland/open space frontage
- Frontage to listed building
- Long views
- Key buildings
- Short views

ICENI PROJECTS LTD
Da Vinci House
44 Saffron Hill
London
EC1N 8FH



CLIENT
Picture Estates Ltd

PROJECT
North East Stevenage

TITLE
Built Form Framework Plan

DRAWN BY HM	CHECKED BY SG	APPROVED BY SG
-----------------------	-------------------------	--------------------------

SCALE @ A3 1:5,000	DATE 09.10.25
------------------------------	-------------------------

PROJECT NO. 23 - M004	DRAWING NO. DL17	REV L
---------------------------------	----------------------------	-----------------