


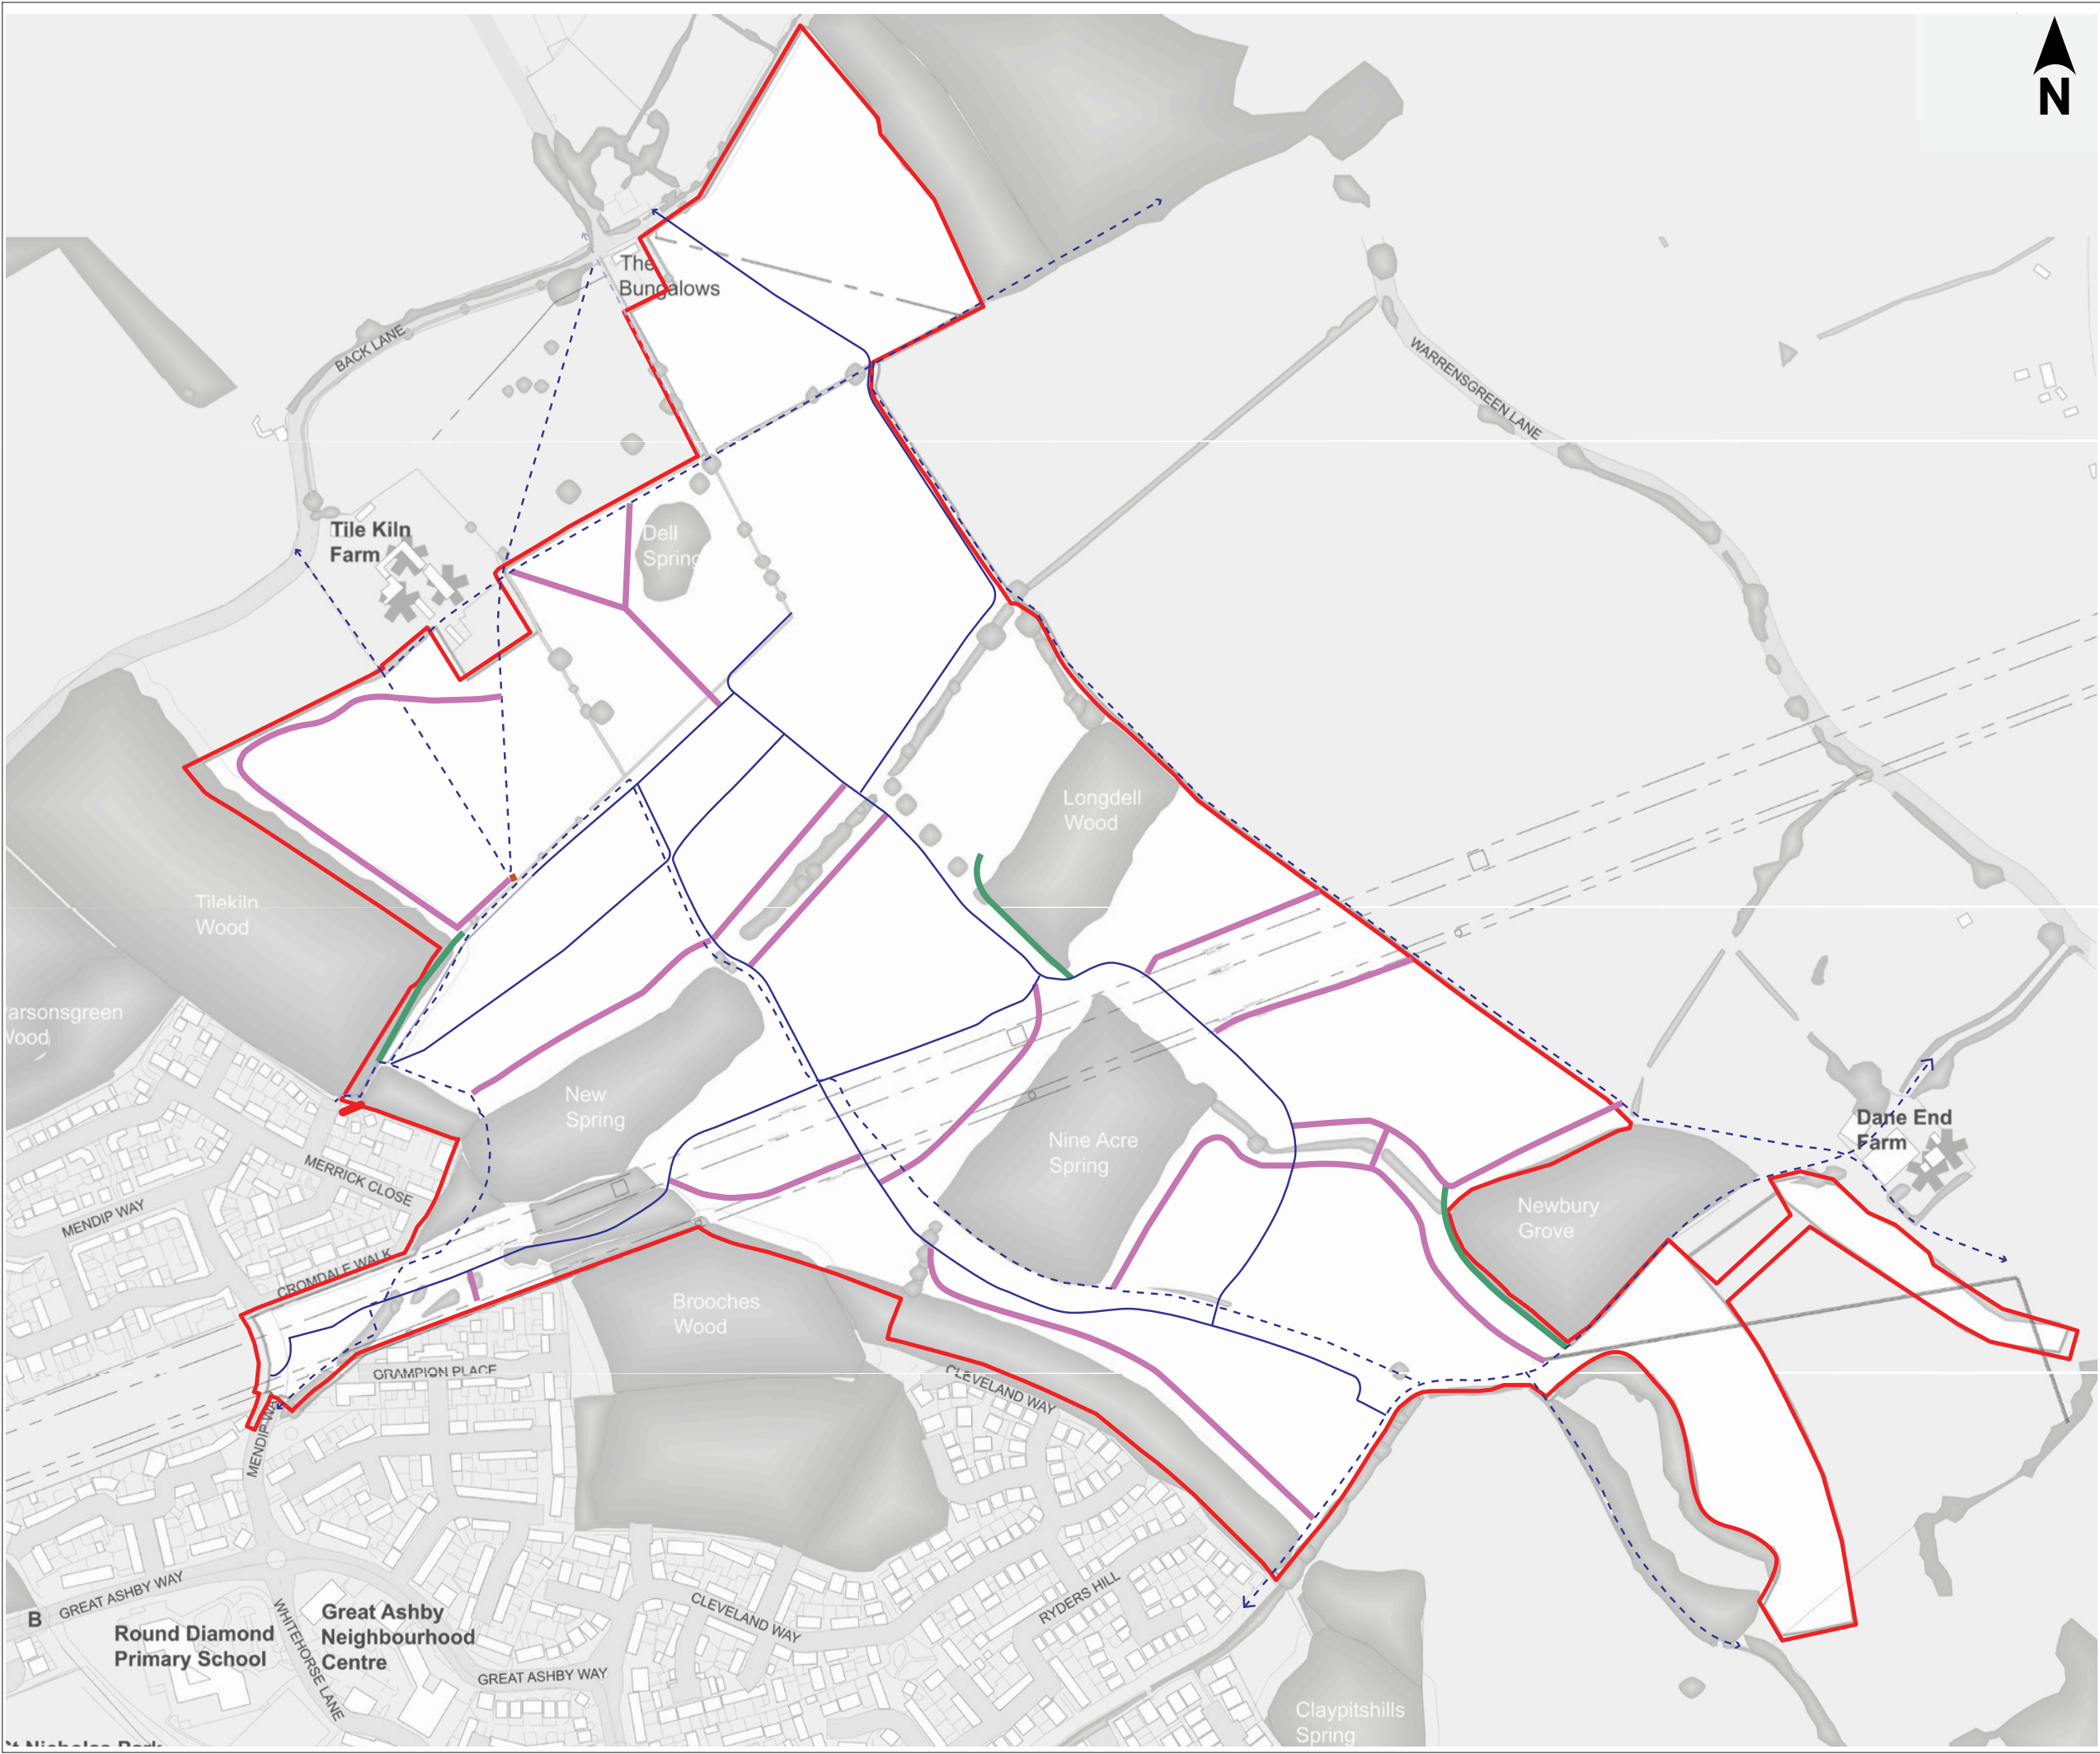

-  Application Boundary
-  Recreational Routes
-  Unmade woodland paths for pedestrians
-  Proposed Active Travel Routes
-  Public Rights of Way

ICENI PROJECTS LTD
Da Vinci House
44 Saffron Hill
London
ECN1 8FH



CLIENT
Picture Estates Ltd

PROJECT
North East Stevenage

TITLE
Recreational Routes Framework Plan

DRAWN BY HM	CHECKED BY SG	APPROVED BY SG
-----------------------	-------------------------	--------------------------

SCALE @ A3 1:5,000	DATE 09.10.25
------------------------------	-------------------------

PROJECT NO. 23 - M004	DRAWING NO. DL27	REV L
---------------------------------	----------------------------	-----------------