


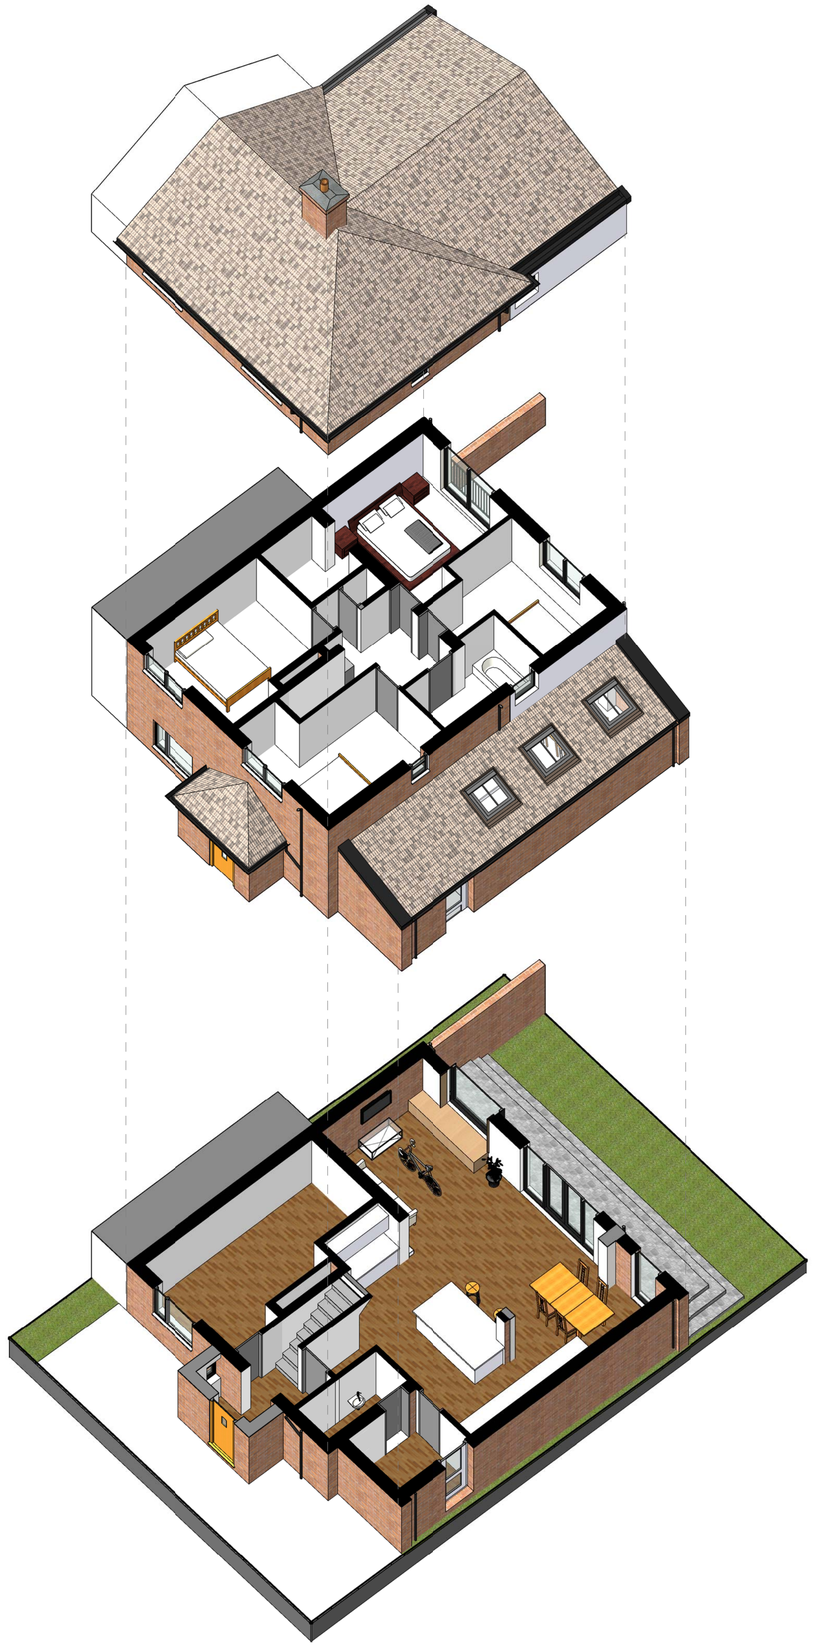





BRD STUDIOS

GENERAL NOTES

All drawings and written material appearing here, constitute original and unpublished work of the Architect and may not be duplicated, used or disclosed without written consent of the Architect.
Notes and material designations are typical for similar conditions unless otherwise indicated.
All rights reserved.

REVIT VERSION	CLIENT	PROJECT NAME	SCALE	DRAWING NAME	REV DATE
2017	**Mr & Mrs Clark**	**Meadow Way Extension**	NTS.	**Proposed - 3D Visuals**	**04.05.18**
PROJECT COORDINATES	PROJECT ADDRESS	PROJECT NUMBER	SUITABILITY CODE	DRAWING NUMBER	REVISION
True North = 2.57 degrees	**7 Meadow Way, SG4 8YL**	**007 - Meadow Way**	**S2 - For information**	**007-BRD-00-XX-DR-A-0004**	**P1**