



09/07/2026


L:\065\2025\432.010123.00001 - Newmarket Road sec278 - Royston\2 - DESIGN\CAD\010123.SLR-HGN-XXX-DR-CH-0150 - Long Sections plan.dwg

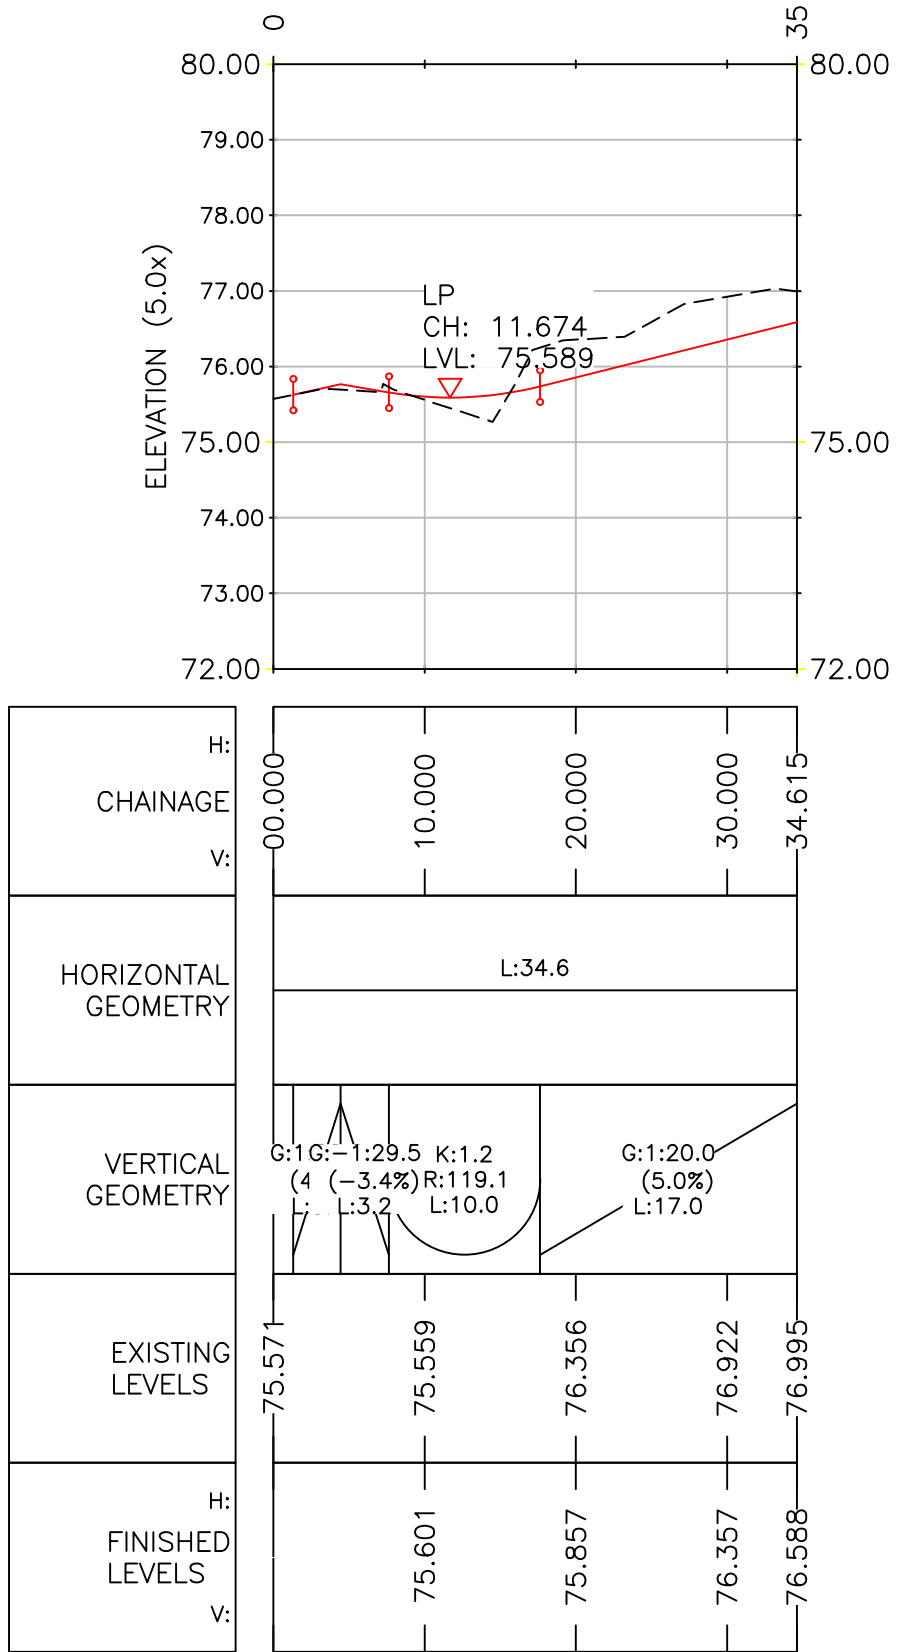


LONG SECTION: ACCESS – CENTRELINE
SCALE: H:500, V:100

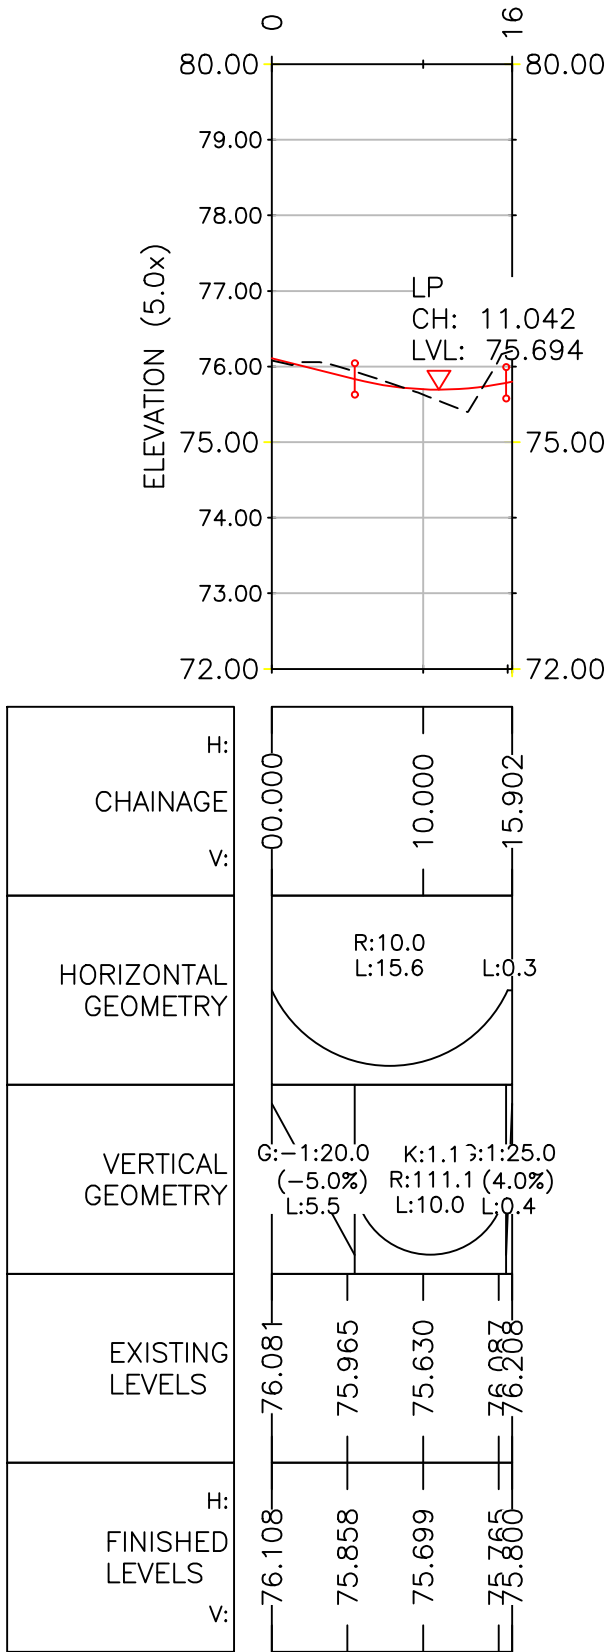



LONG SECTION: ACCESS RCHANNEL
SCALE: H:500, V:100

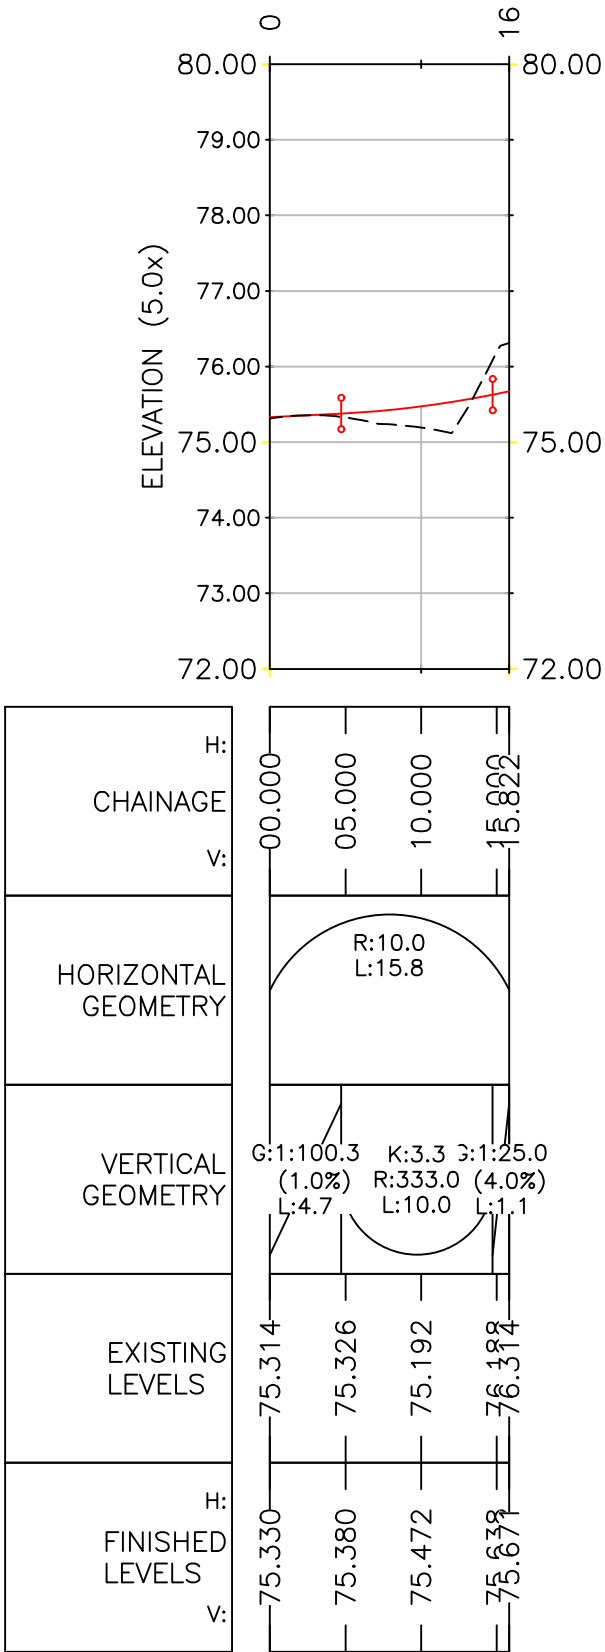



LONG SECTION: ACCESS LCHANNEL
SCALE: H:500, V:100

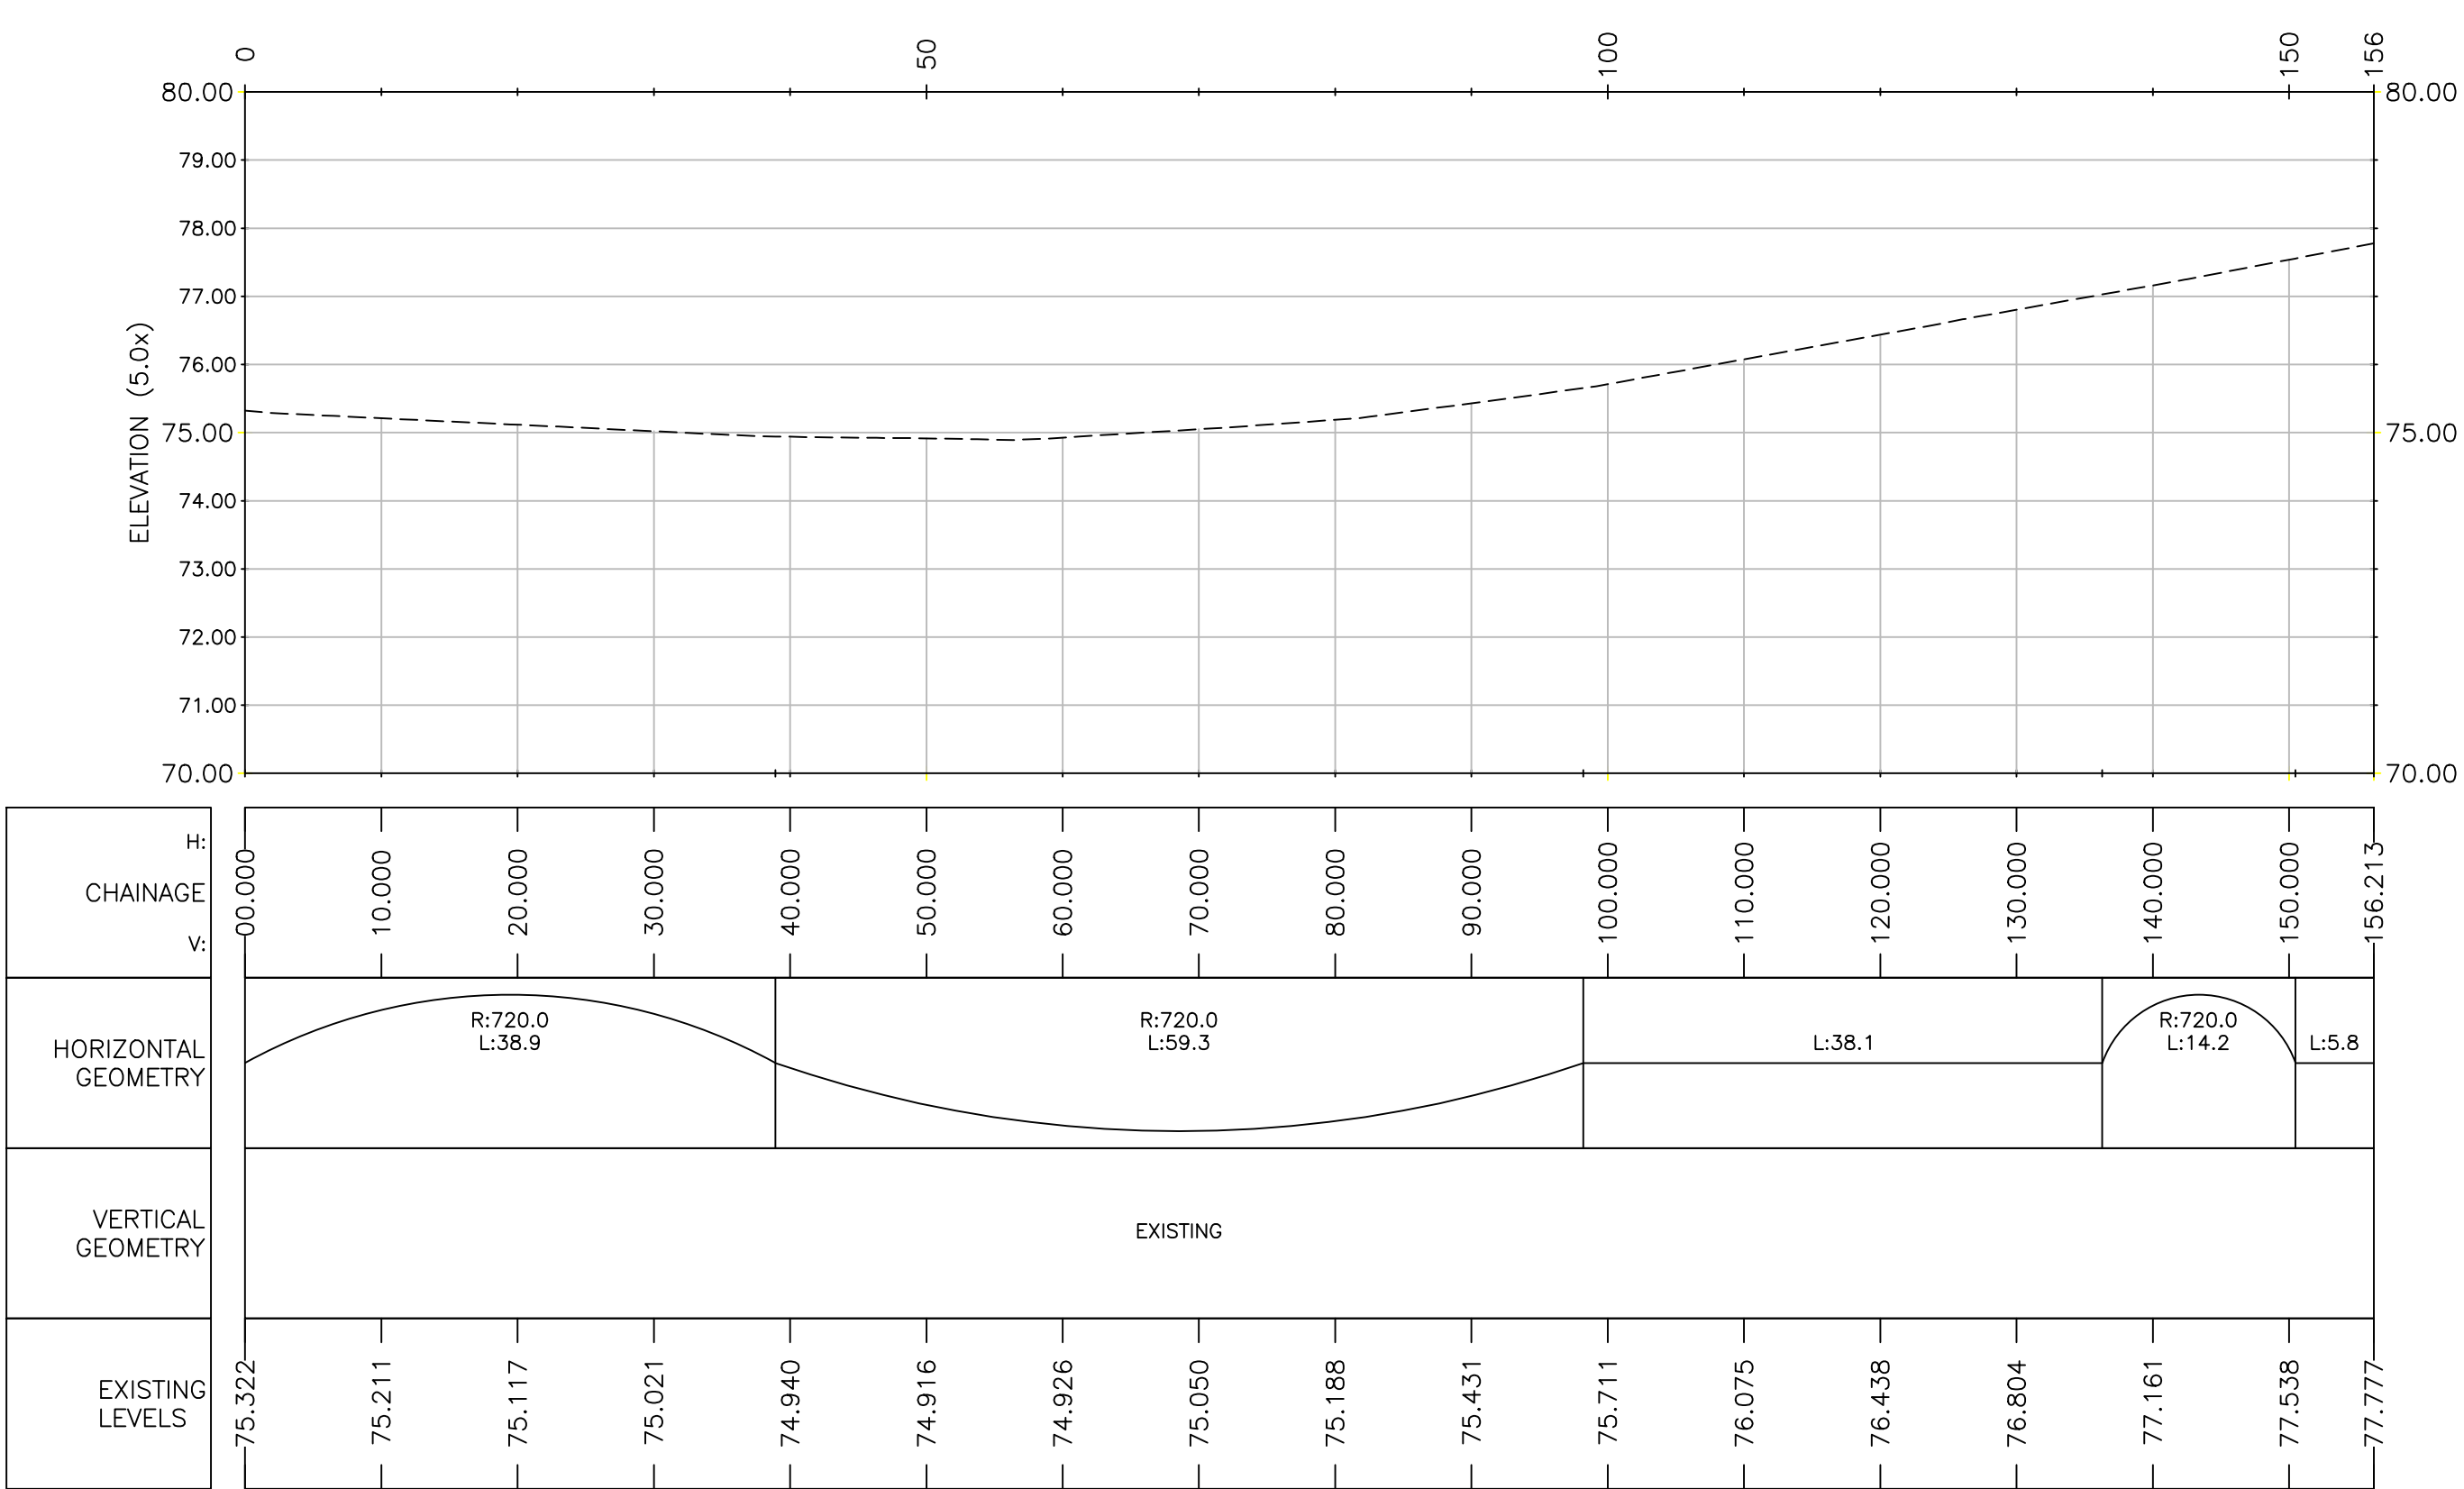

LONG SECTION: NEWMARKET RD – NORTH CHANNEL
SCALE: H:500, V:100

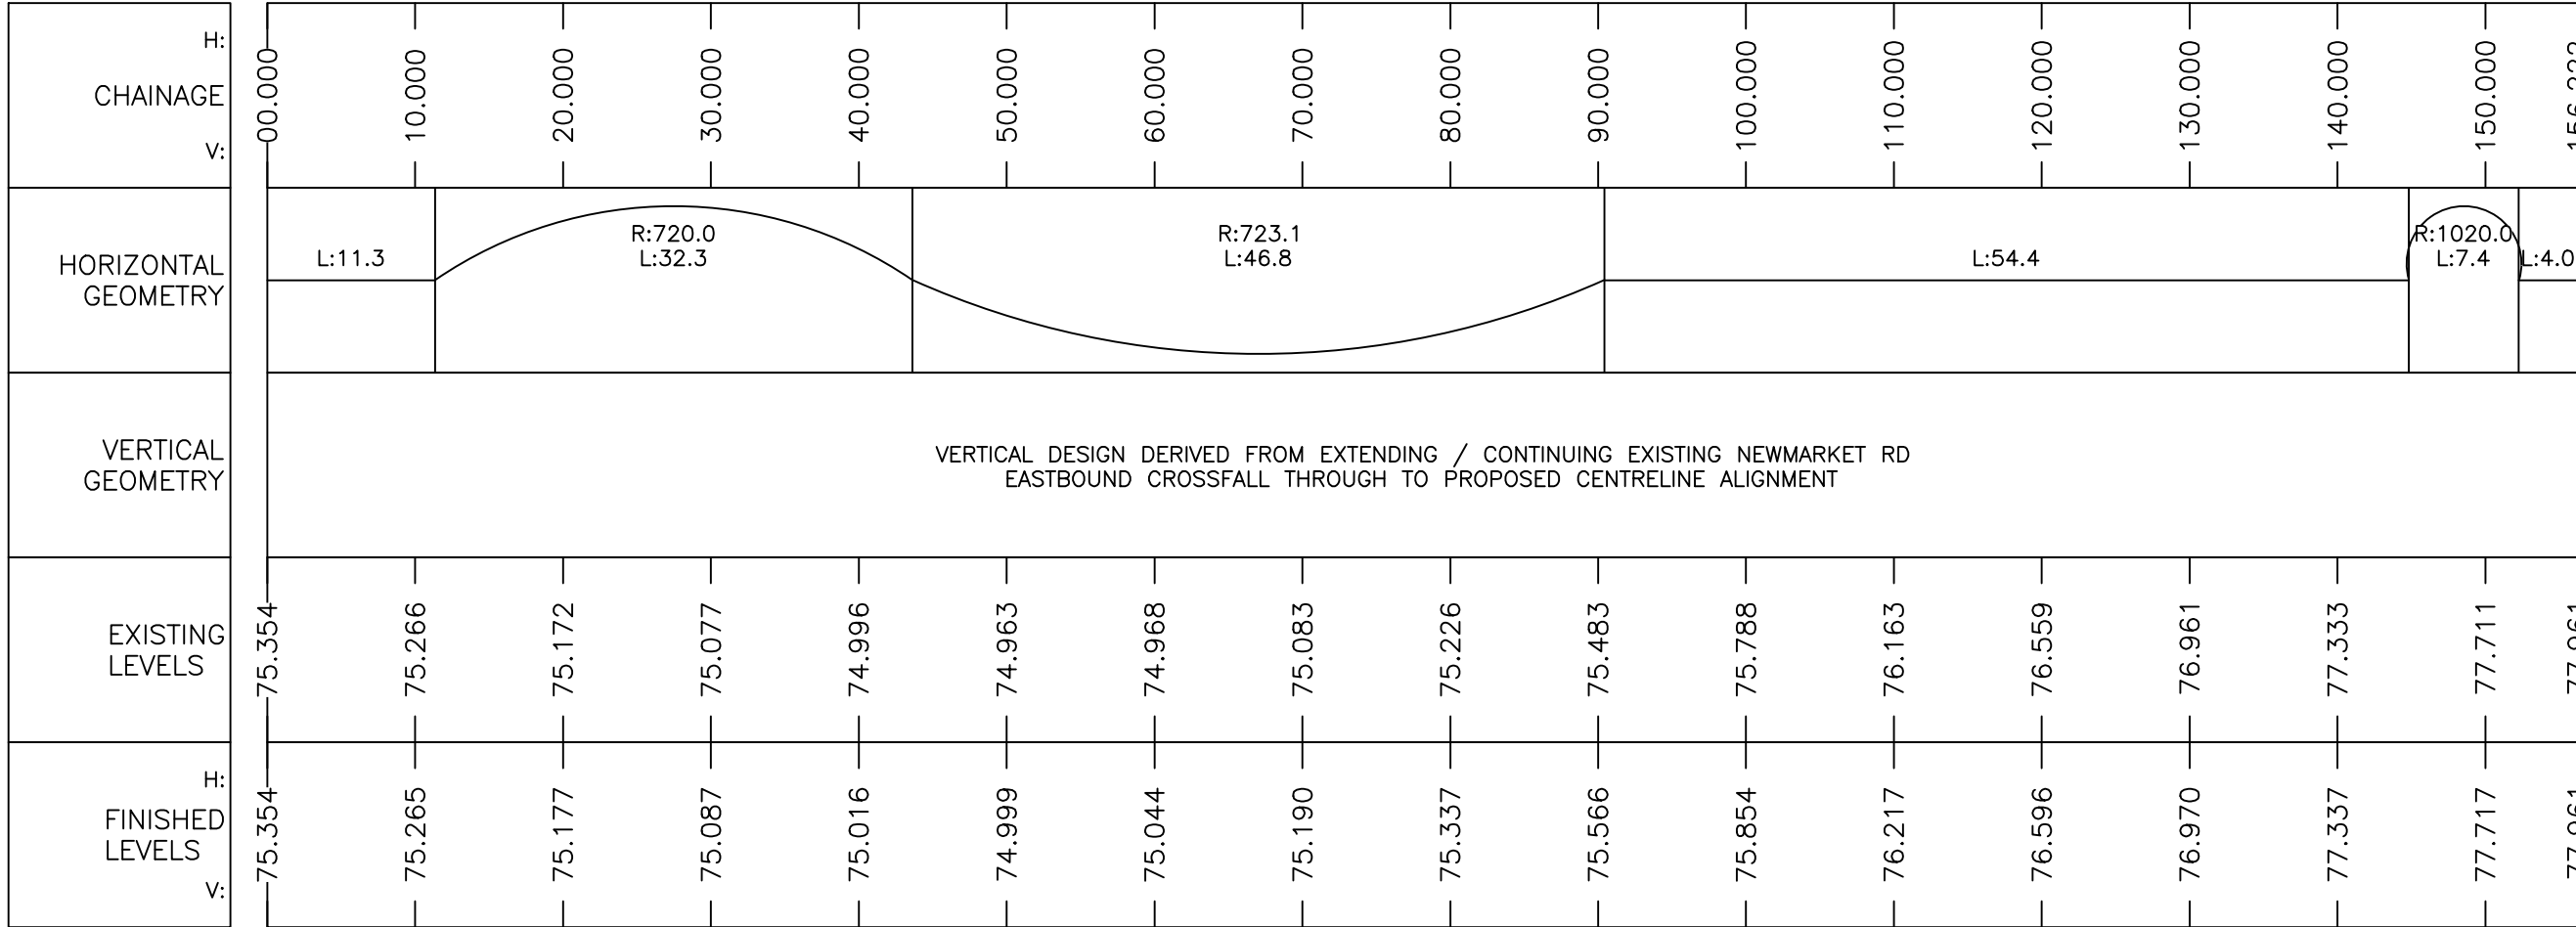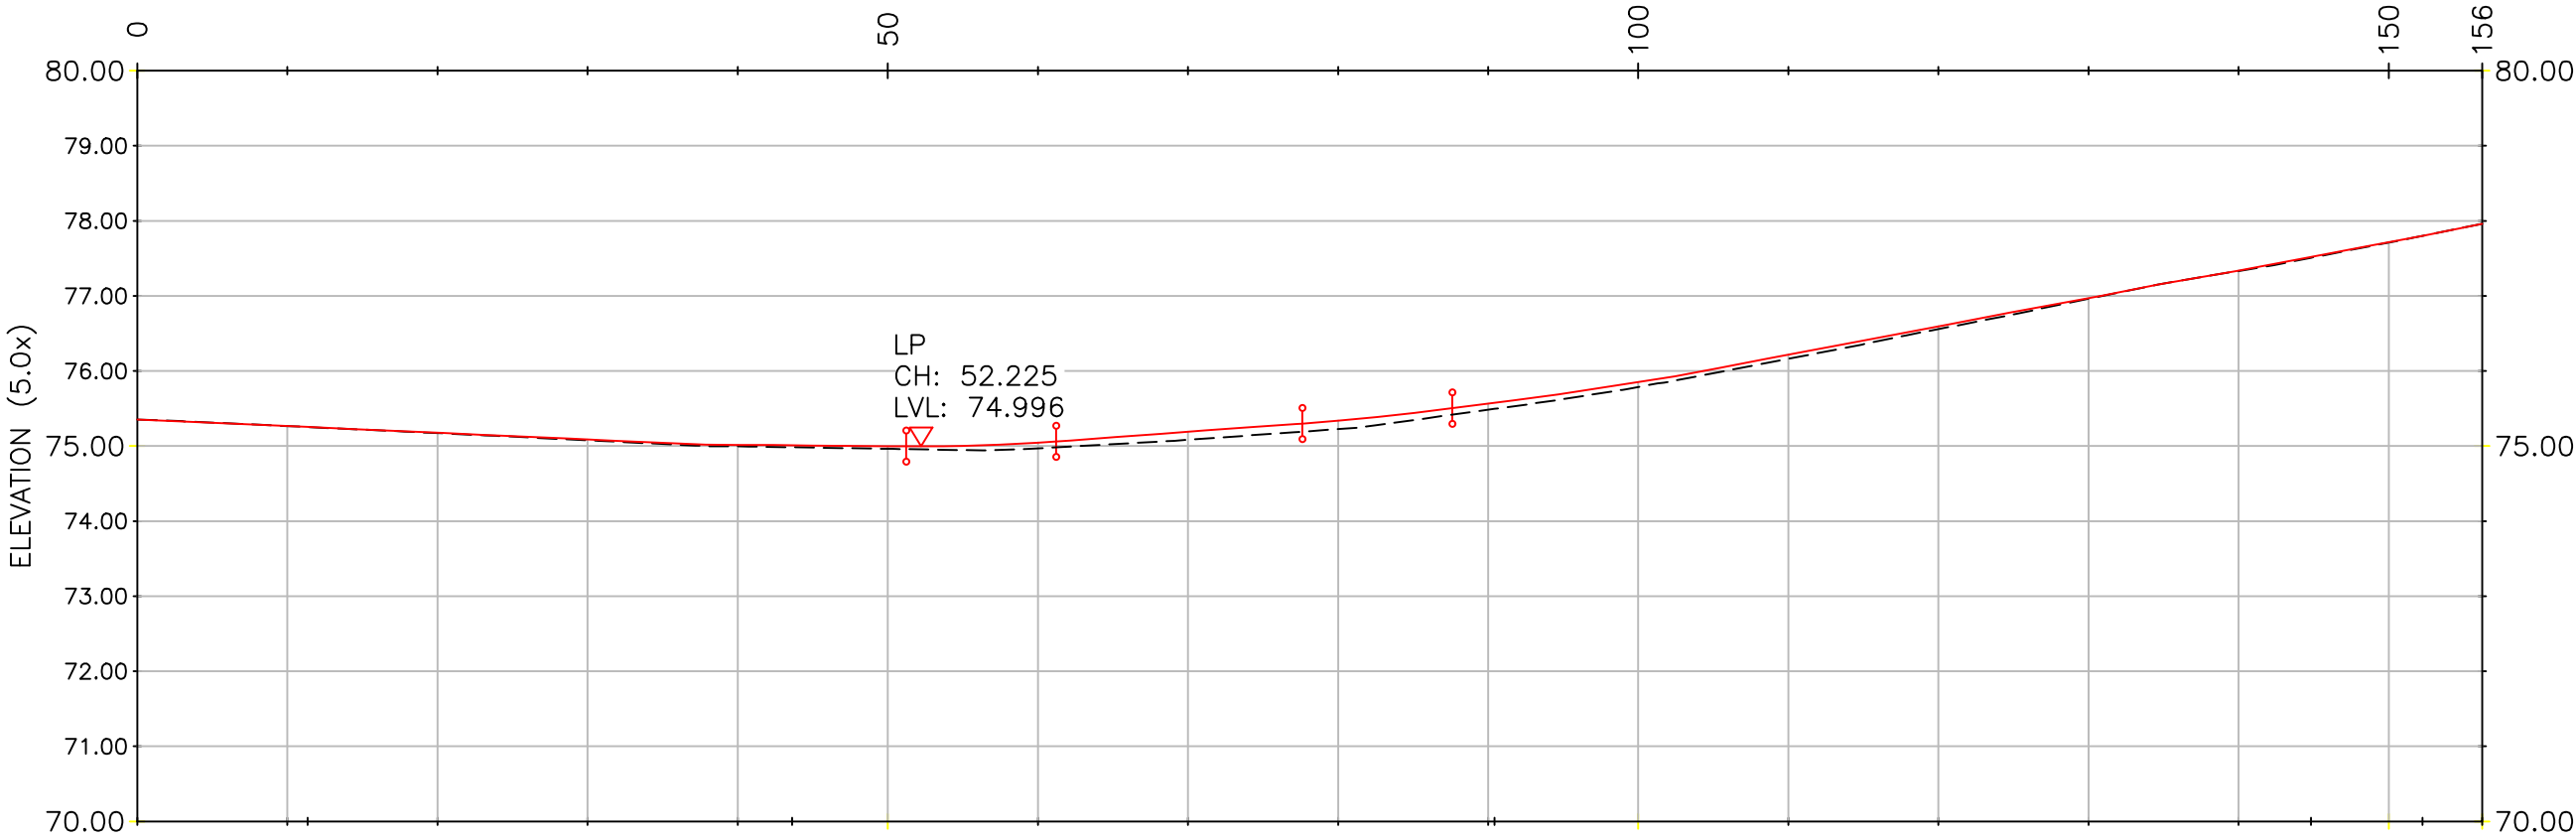

LONG SECTION: NEWMARKET RD – CENTRELINE
SCALE: H:500, V:100

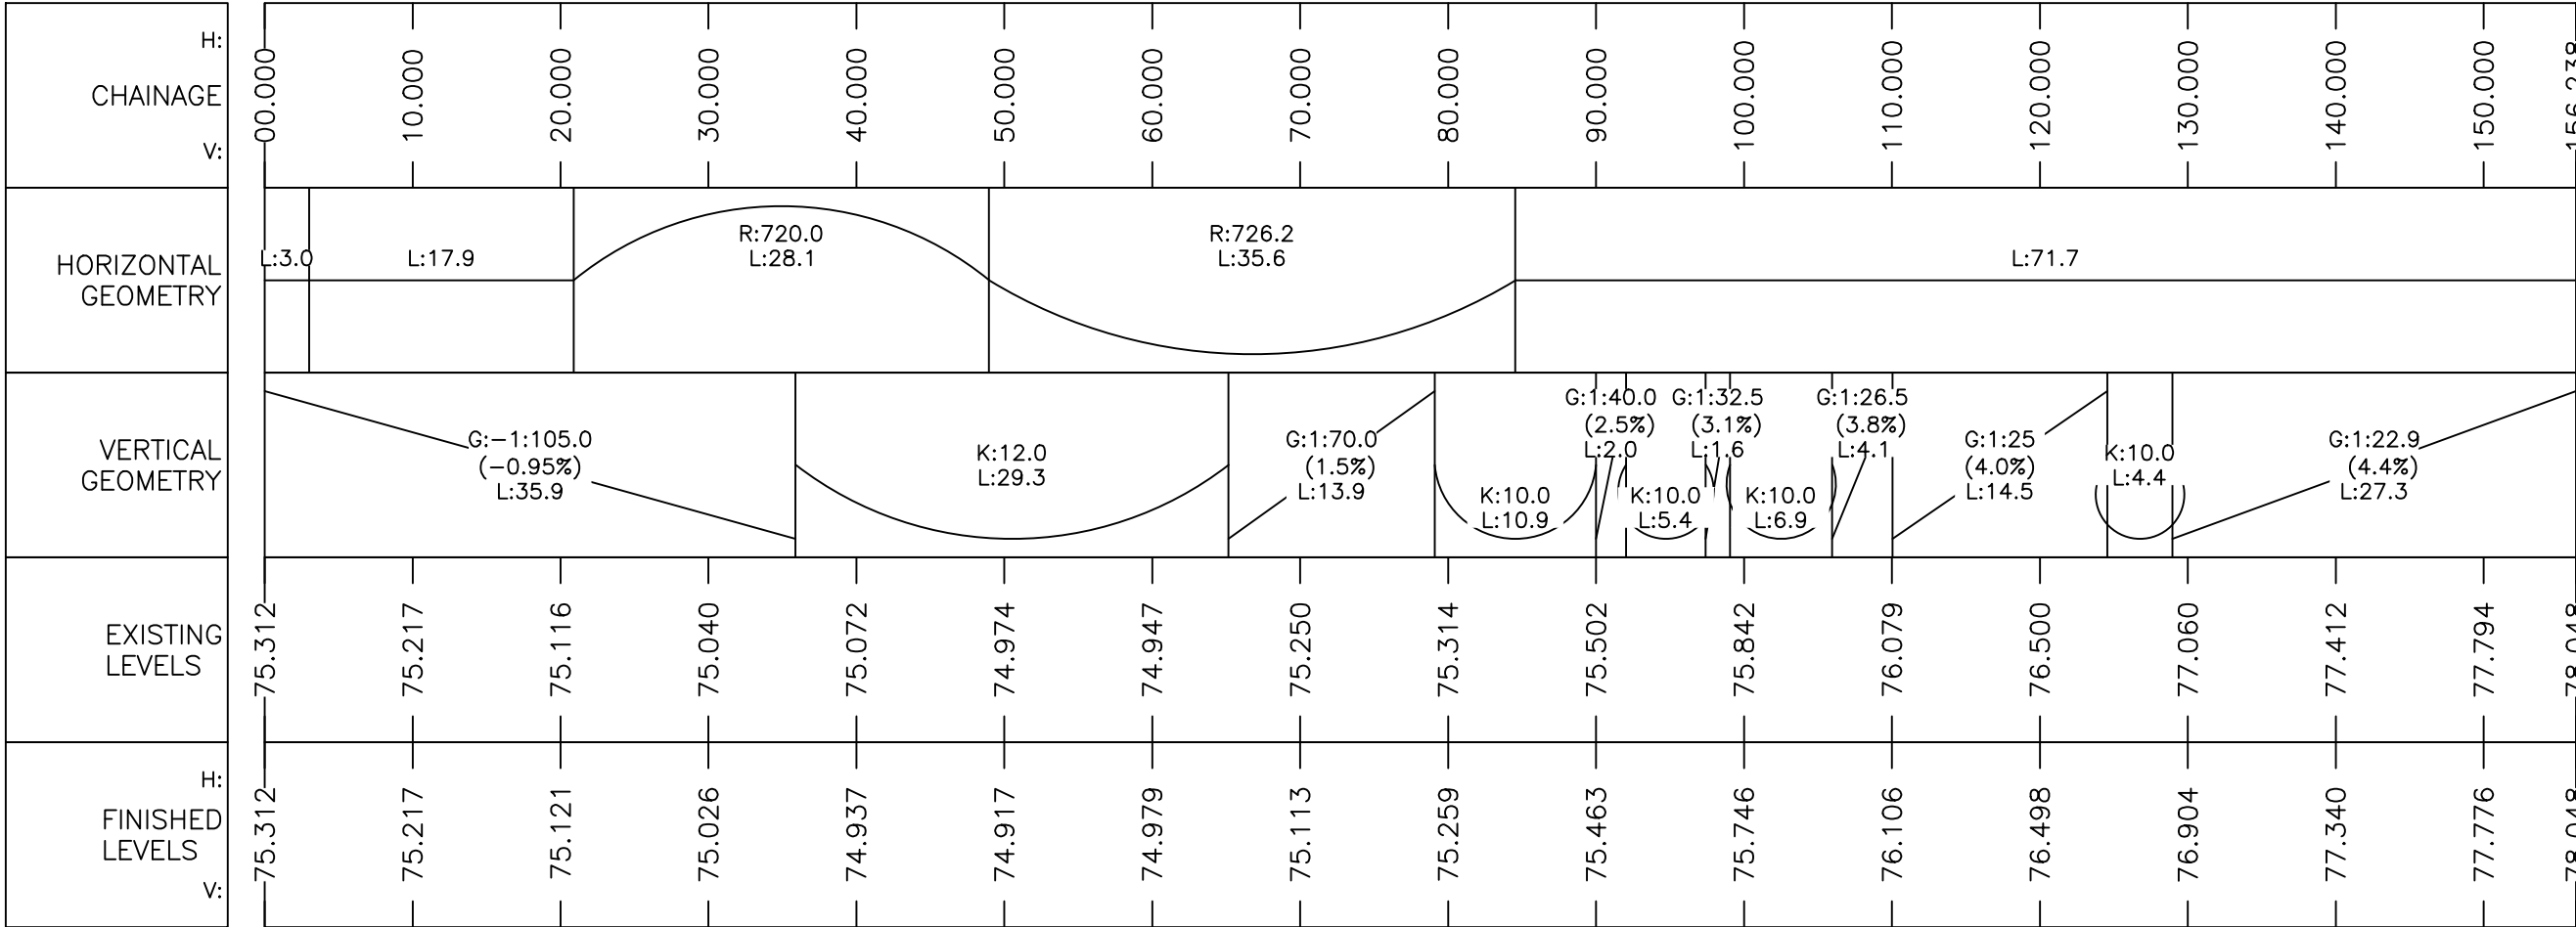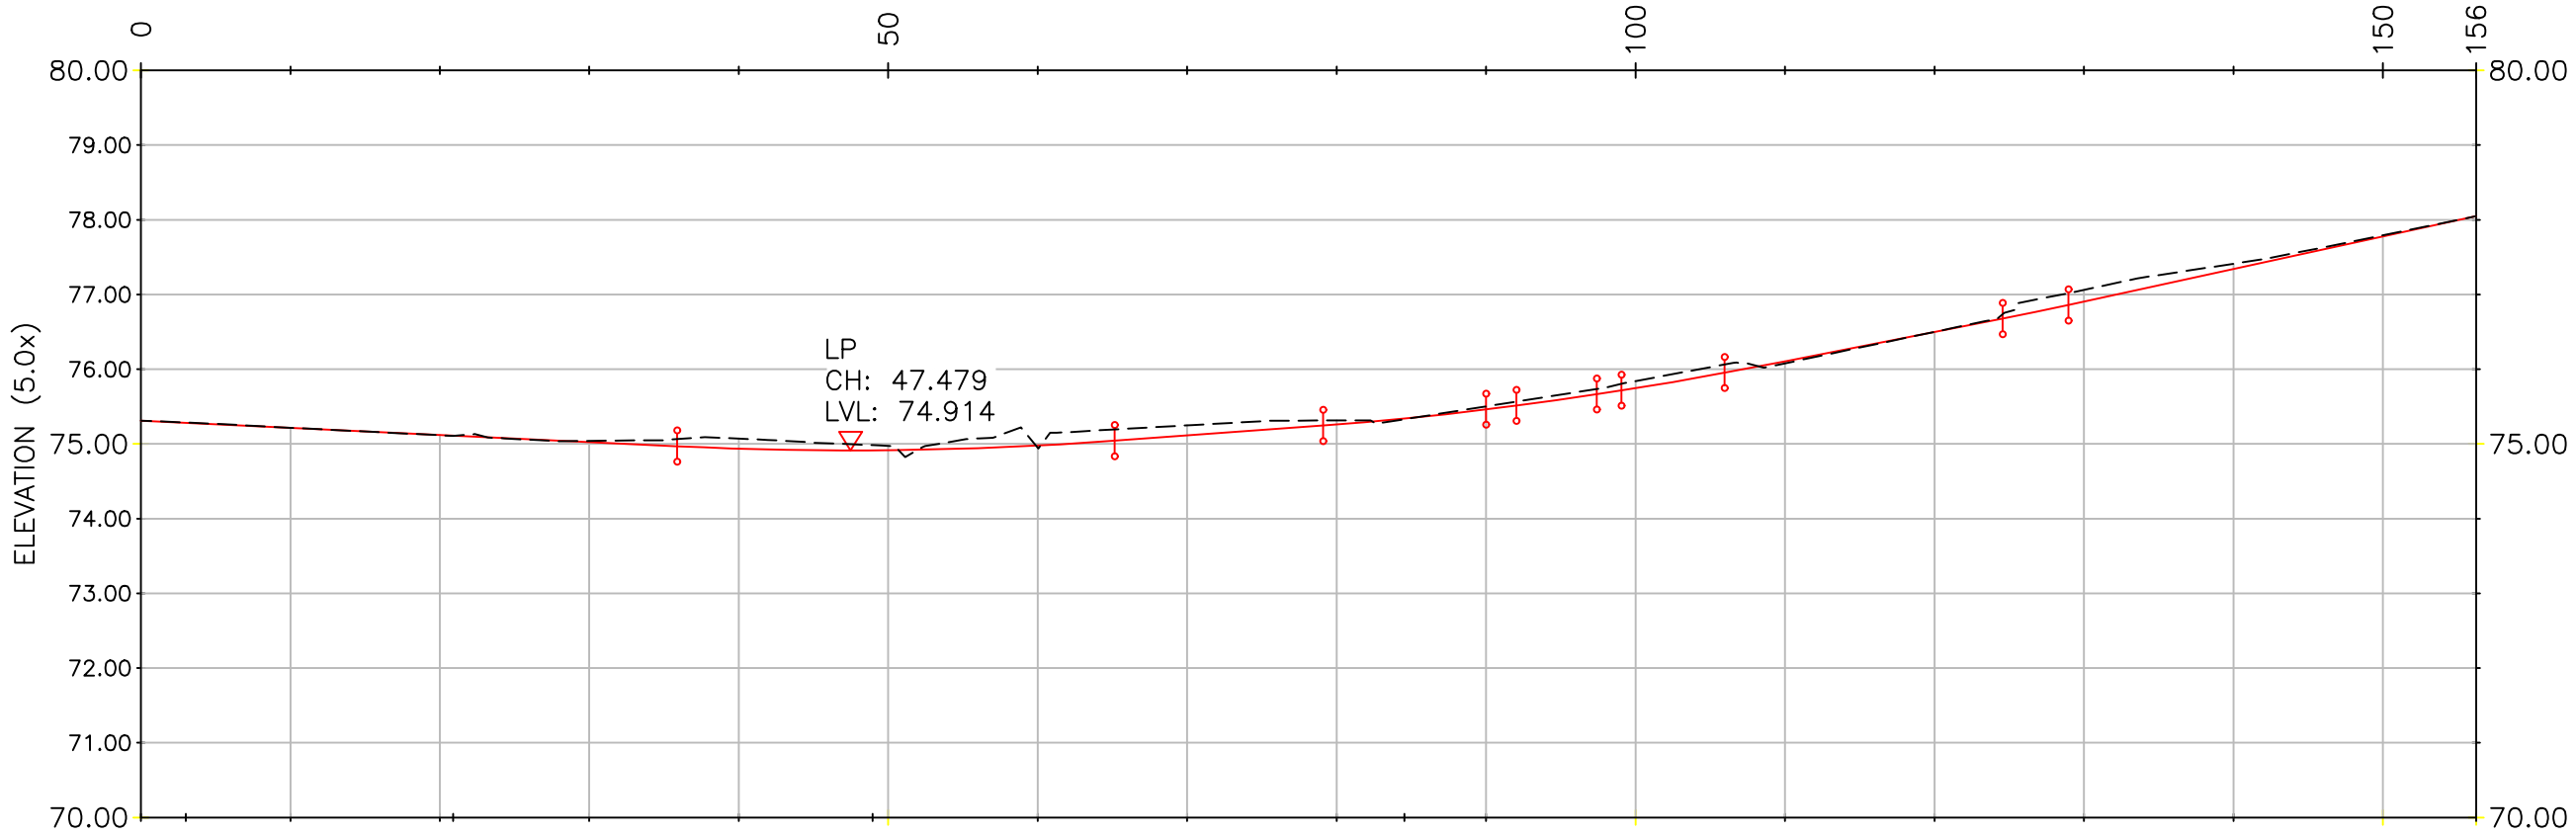

LONG SECTION: NEWMARKET ROAD – SOUTH CHANNEL
SCALE: H:500, V:100

VERTICAL DESIGN DERIVED FROM –1in40 CROSSFALL FROM PROPOSED CENTRELINE PROFILE THEN DESIGNING BEST FIT ALIGNMENT FROM THIS



www.slrconsulting.com

FOR REVIEW & COMMENT S3

Designed IW, Drawn IW, Checked NM, Authorised NM, Date 09.07.2026, 09.07.2026, 09.07.2026, 09.07.2026

Drawing Number 01023-SLR-HGN-XXX-DR-CH-0151, Rev P01



Project SECTION 278 HIGHWAY WORKS NEWMARKET ROAD, ROYSTON

Drawing Title LONG SECTIONS PLAN SHEET 2

Scale 1:500, @ A1, SLR Project No 432.010123.00001

AWAITING TECHNICAL APPROVAL

This drawing has NOT been technically approved by Local Authority and/or Water Authority. All works subject to change through technical review process with relevant approving authorities.

P01 FIRST ISSUE, 09.07.26 IW NM NM, Rev Amendments, Date By Chk Auth

LEGEND:

0 5 10 20 30, 1:500 SCALE (m)



SAFETY, HEALTH AND ENVIRONMENTAL INFORMATION

PLEASE REFER TO THE HEALTH AND SAFETY FILE FOR A FULL LIST OF THE HAZARDS ASSOCIATED WITH THIS WORK - THE FOLLOWING ARE THE MOST SIGNIFICANT ITEMS TO BE AWARE OF:

CONSTRUCTION

- 1. OPERATIVES TO TAKE PRECAUTIONS WHEN WORKING ADJACENT TO OR WITHIN DEEP EXCAVATIONS METHOD STATEMENT TO BE PRODUCED BY CONTRACTOR PRIOR TO WORKS COMMENCING.
- 2. ATTENTION IS DRAWN TO THE EXISTENCE OF BOTH EXISTING UNDERGROUND AND OVERHEAD UTILITIES.

ENVIRONMENTAL

- 1. EXISTING WATERCOURSES IN CLOSE PROXIMITY TO WORKS. A POLLUTION PREVENTION STRATEGY AND WORKING METHOD STATEMENTS TO BE PRODUCED BY THE CONTRACTOR FOR ALL WORKS.
 - 2. CONSIDERATION GIVEN TO NOISE LEVELS GIVEN PROXIMITY TO EXISTING PROPERTIES.
 - 3. CONSIDERATION GIVEN TO GROUND CONDITIONS. CONTRACTOR TO REVIEW GEOTECHNICAL REPORT PRIOR TO UNDERTAKEN EXCAVATION WORKS.
- WORK CAN ONLY BE CARRIED OUT BY SUITABLY TRAINED AND BRIEFED PERSONNEL.