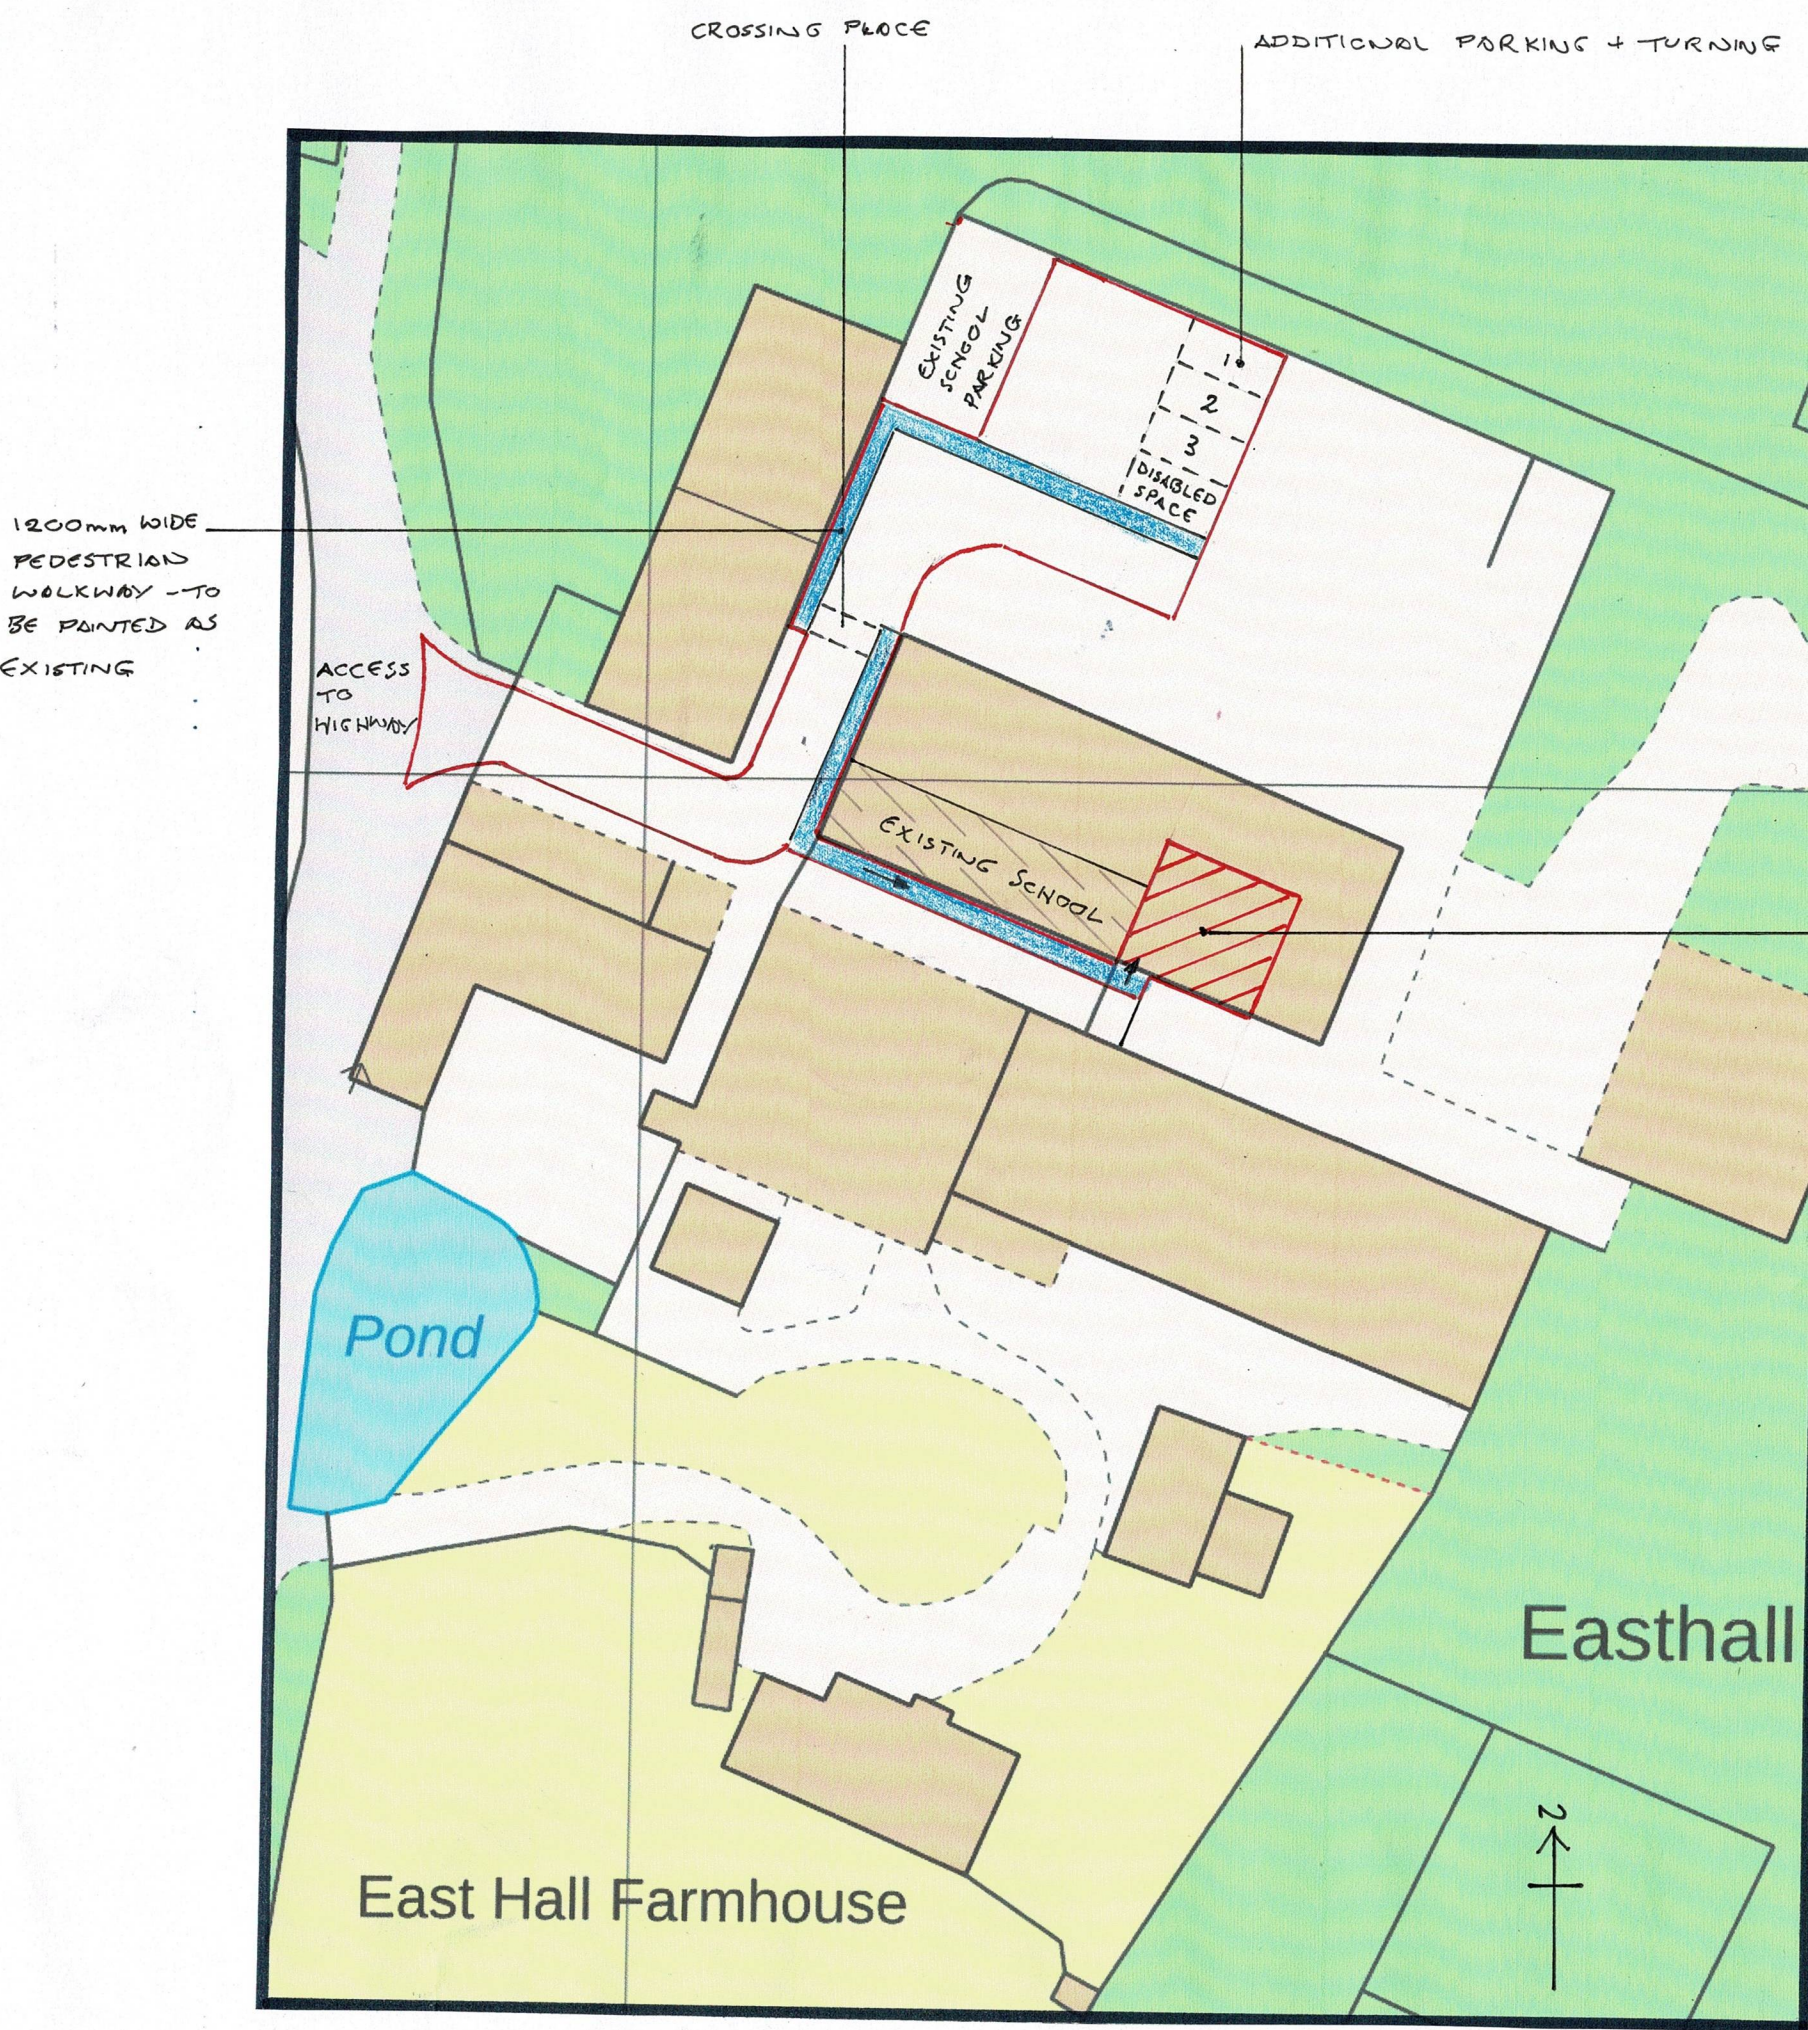


Block Plan 1:500

These drawings have been prepared in relation to an application for "Change of Use of from Agricultural Building to School (D1). This drawing should be read in conjunction with all drawings in the series 2025/389/01/07 and the Planning Statement. All dimensions and setting out to be confirmed on site and any discrepancies reported to the designer.

Scheme – Change of Use from Agricultural Building to School (D1)	
Address – The Calf House East and West, East Hall Farm, St Pauls Walden, SG4 8DL	
Date – August 2025 Scale – 1:500 @ A3 Drawing Ref – 2025/389/02 – Block Plan	Sheet 2 of 7
By Dorli Newbery BEng(Hons) - 07946584925 dorlinewbery@btinternet.com	
 Dorli Newbery Structures	