


ELEVATION A (as proposed)

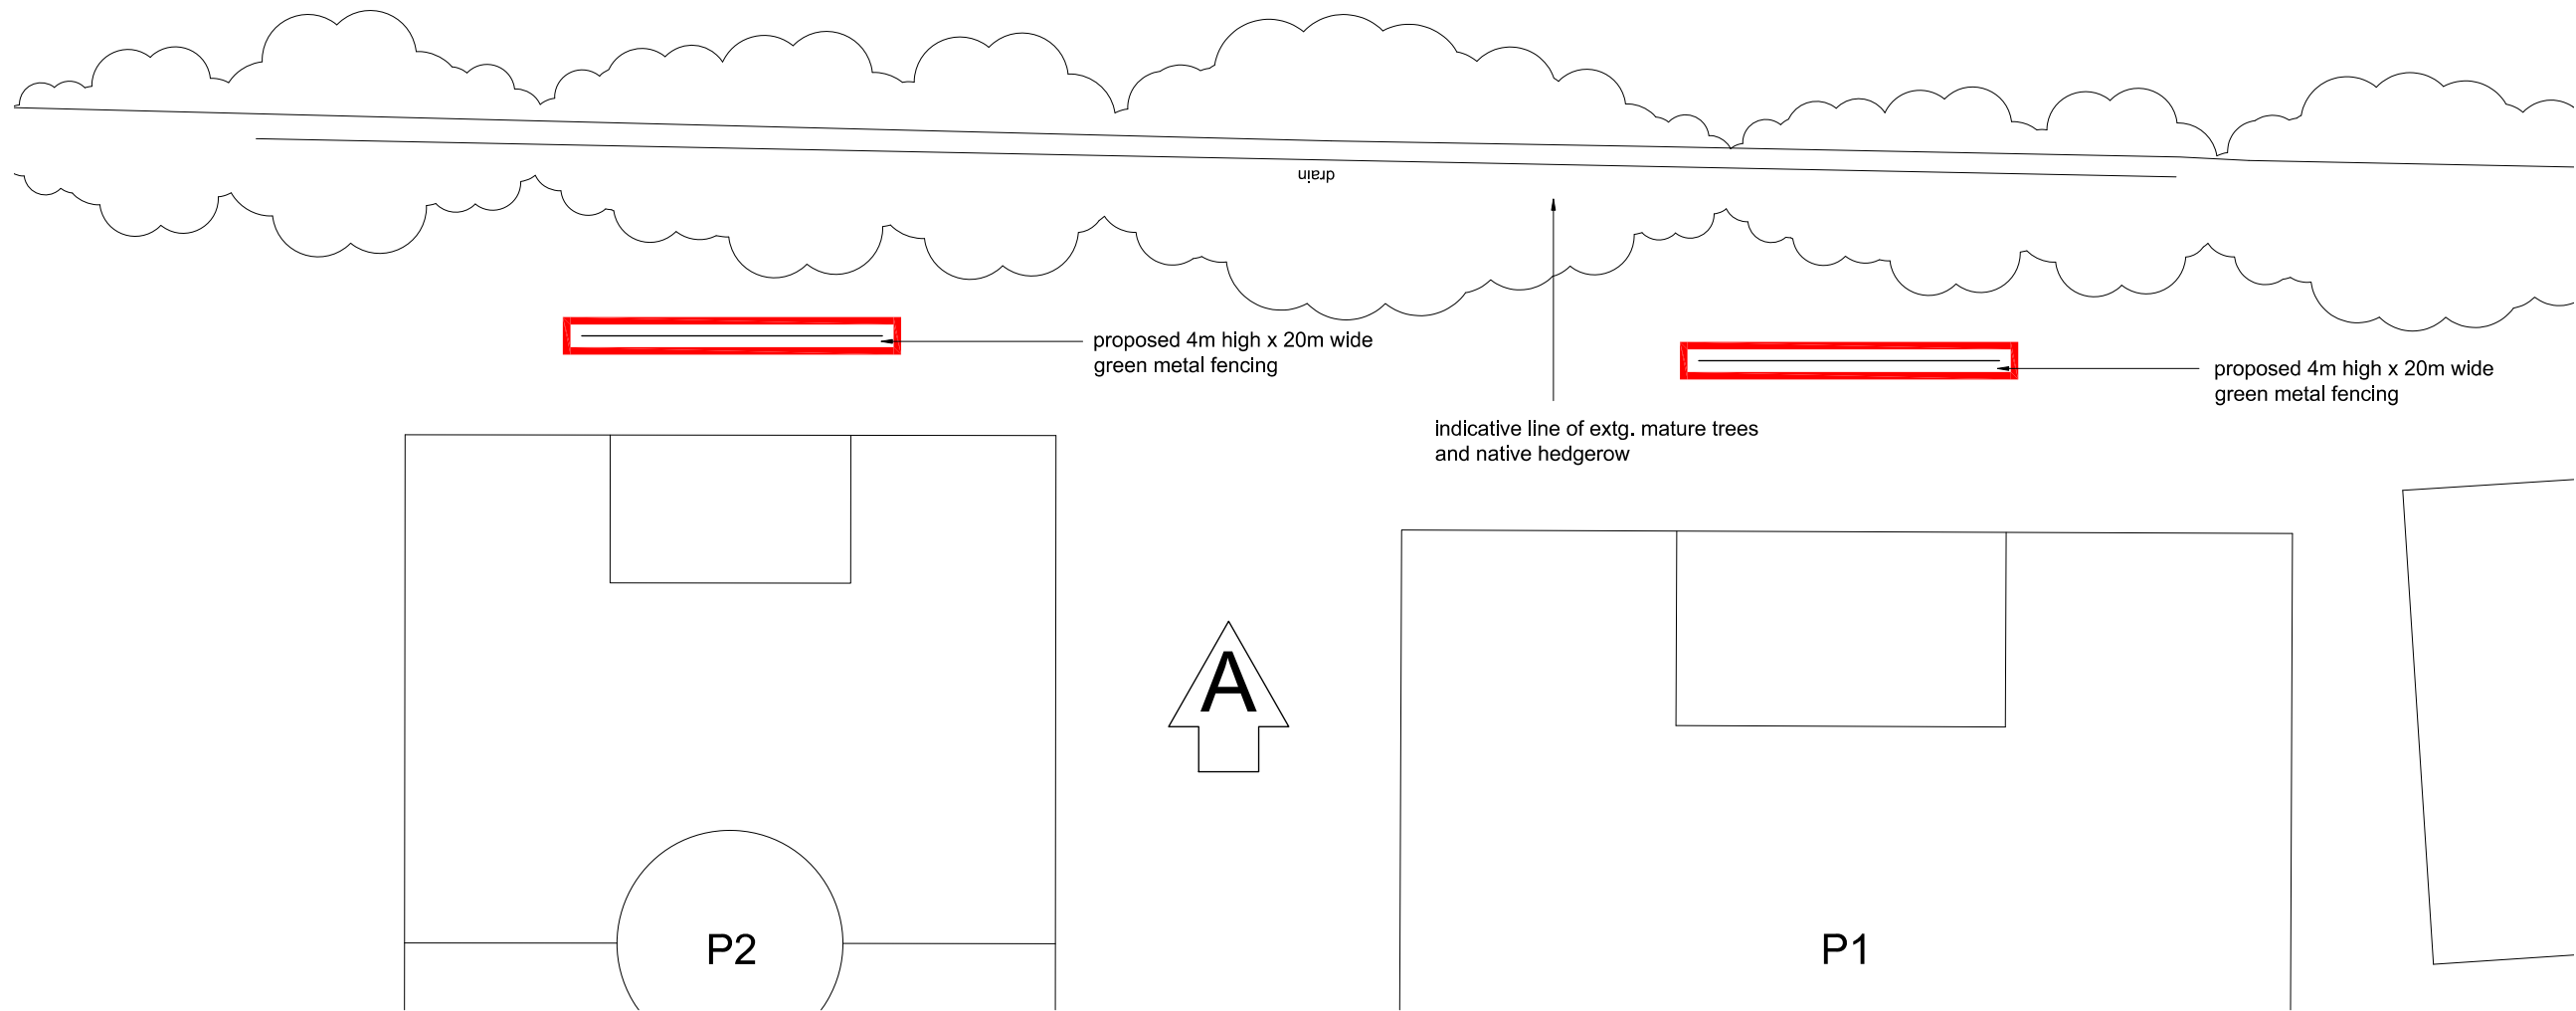

PLAN (as proposed)

GENERAL NOTES

No.	Description
01	Check all dimensions on site

REVISIONS

Rev.	Date	Description



WHITEBRICK

29b Hermitage Road,
Hitchin, Hertfordshire SG5 1BY
info@whitebrick.studio

CLIENT

Lea Sports PSG Football Club

PROJECT

New Fencing at
Pirton Recreation Ground, Hitchin,
Hertfordshire, SG5 3QT

DRAWING TITLE

Proposed Plan
and Elevation

INFORMATION

Job ref	2413
Drawing no.	2413-02
Scale	1:500 @ ISOA3
Date	Sep 24
Drawn	CWM