


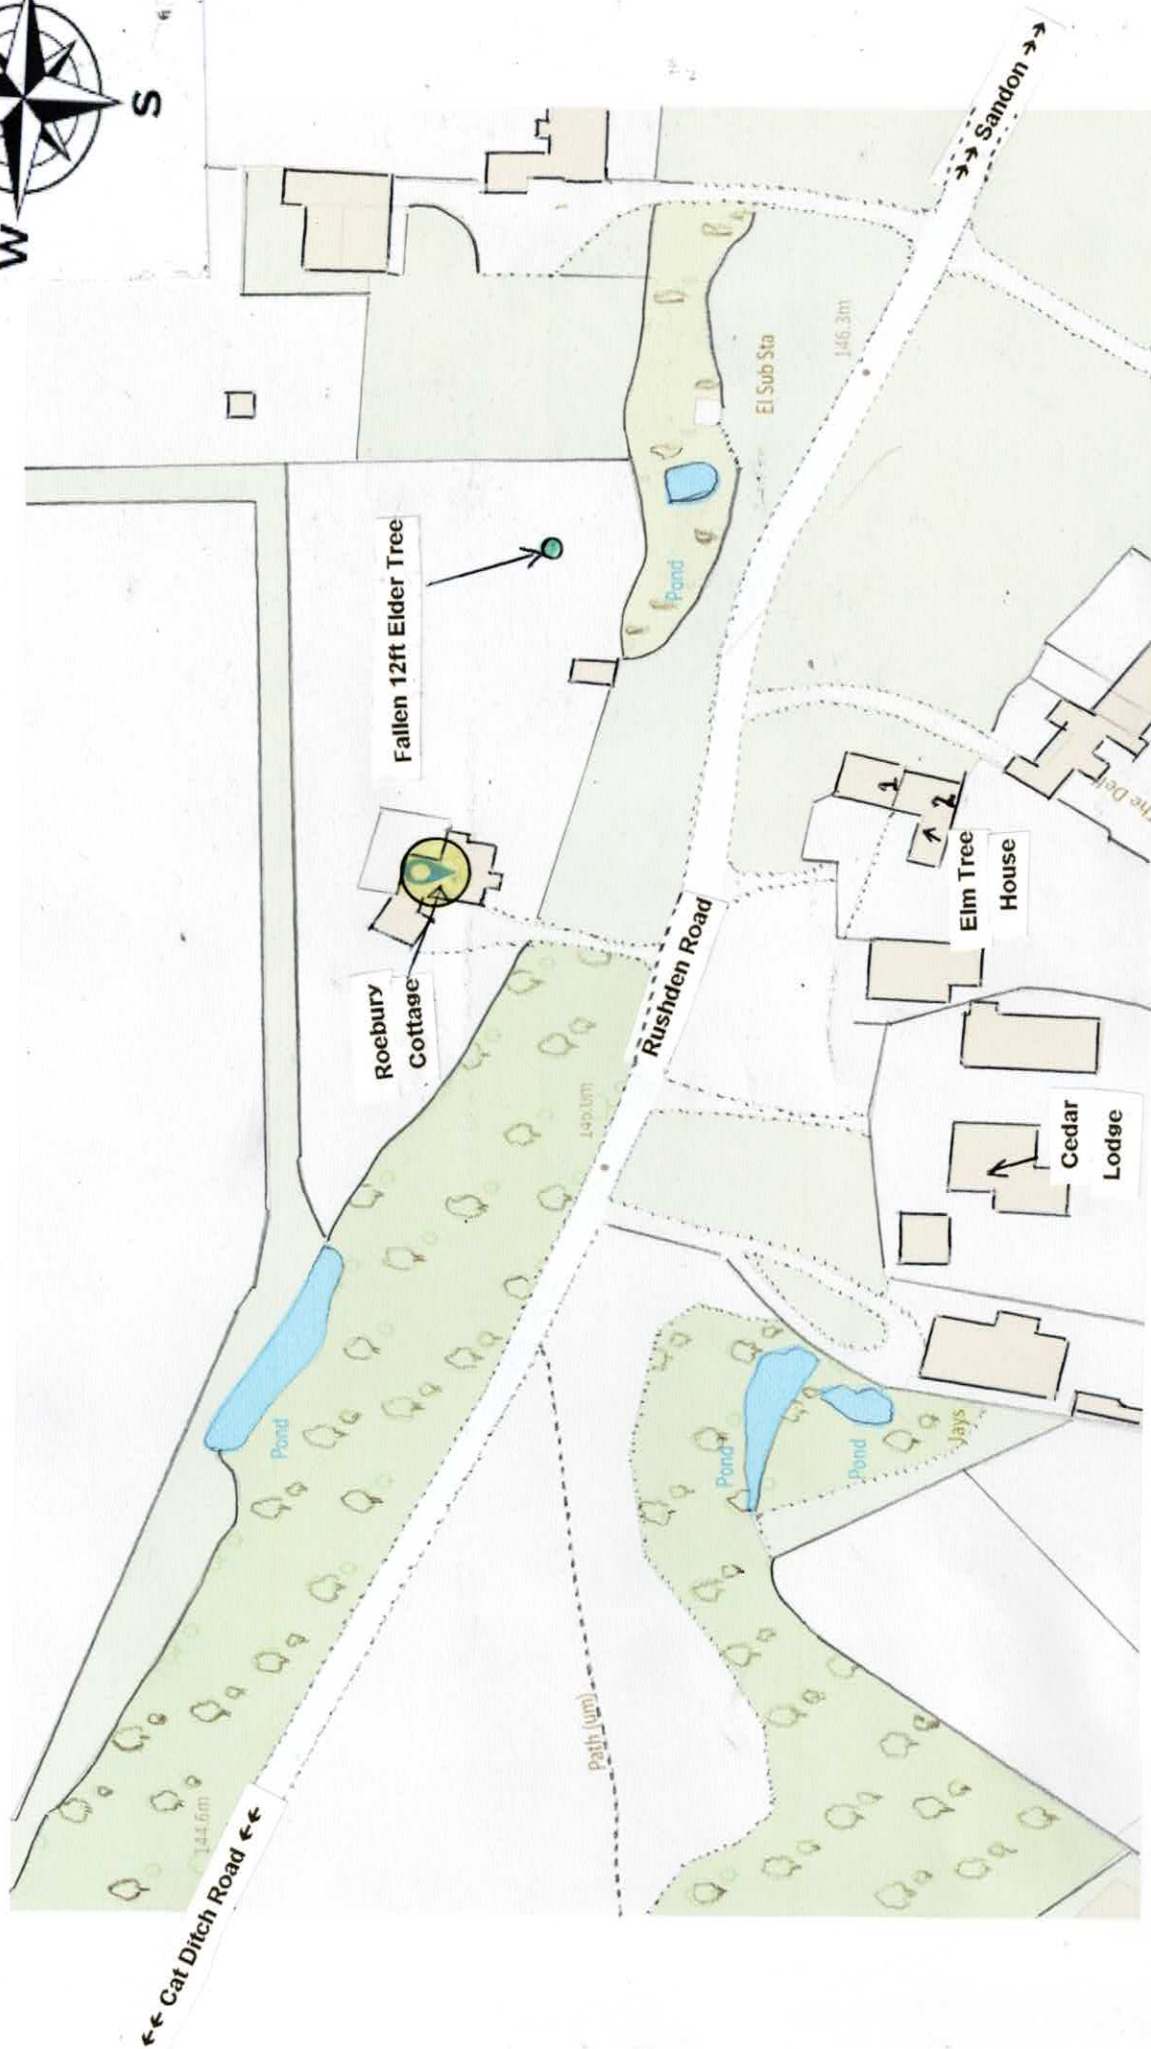

## Conservation planning for Roebury Cottage, Roe Green SG9 0QG