


Proposed Elevations 1:100




Front

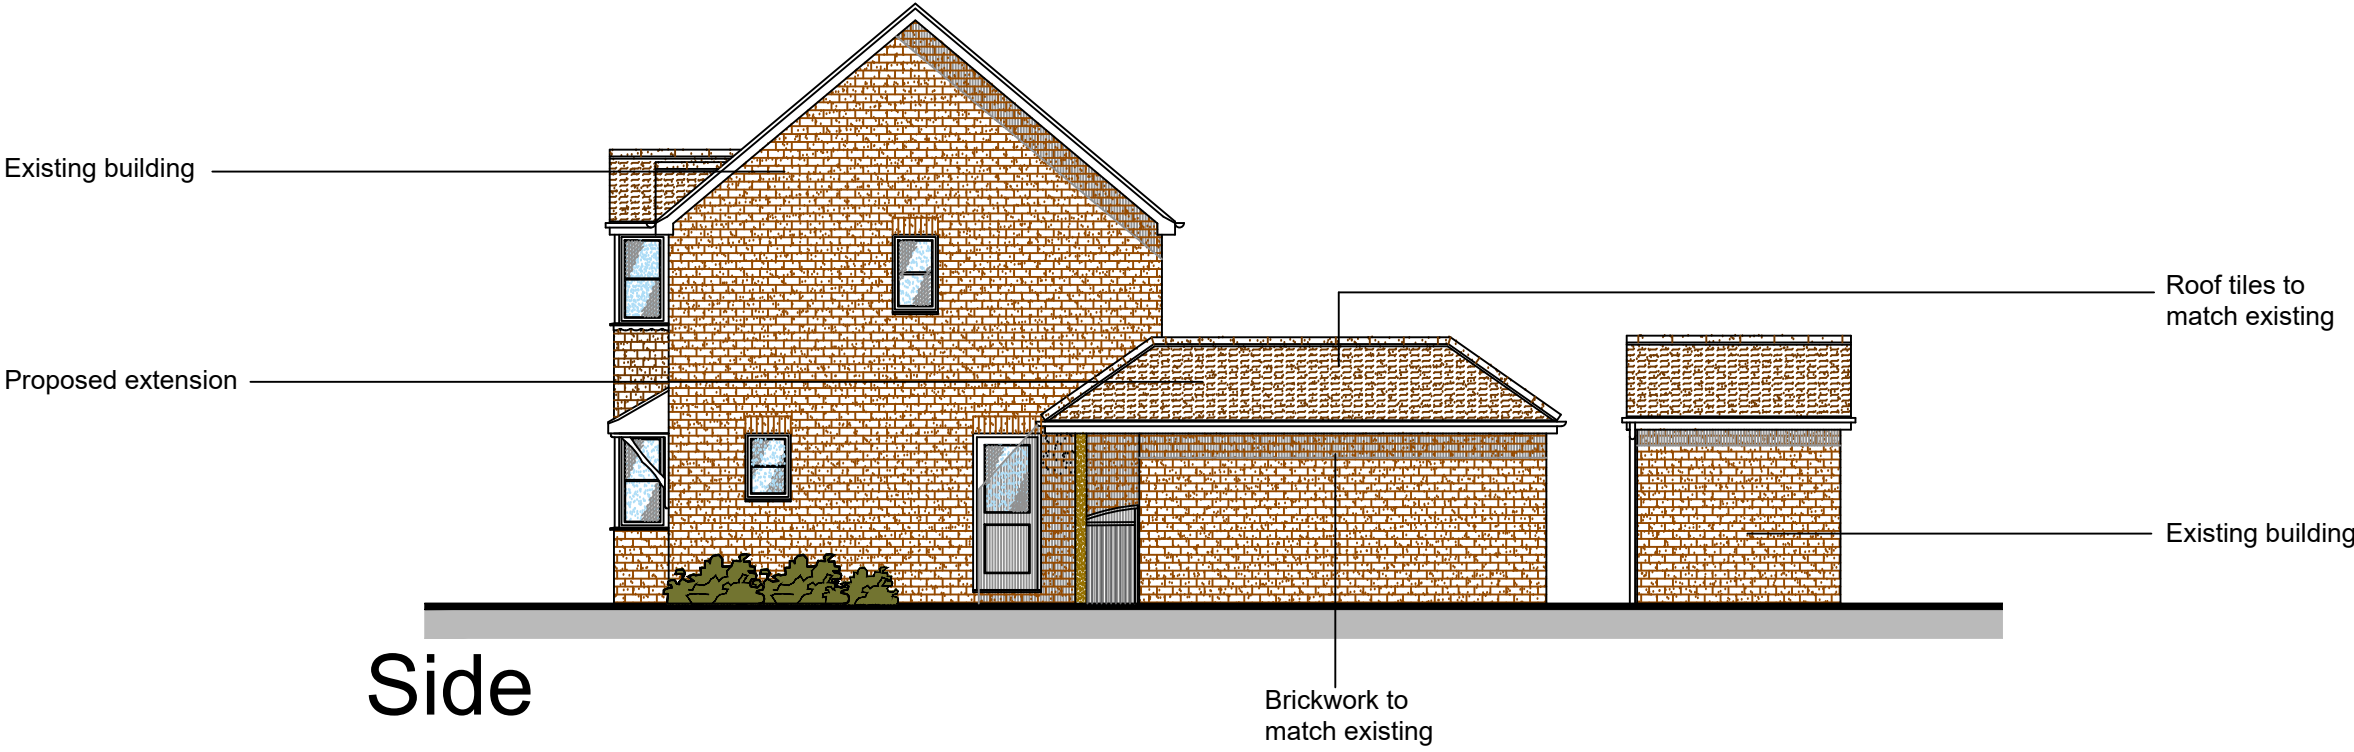

Side




Rear

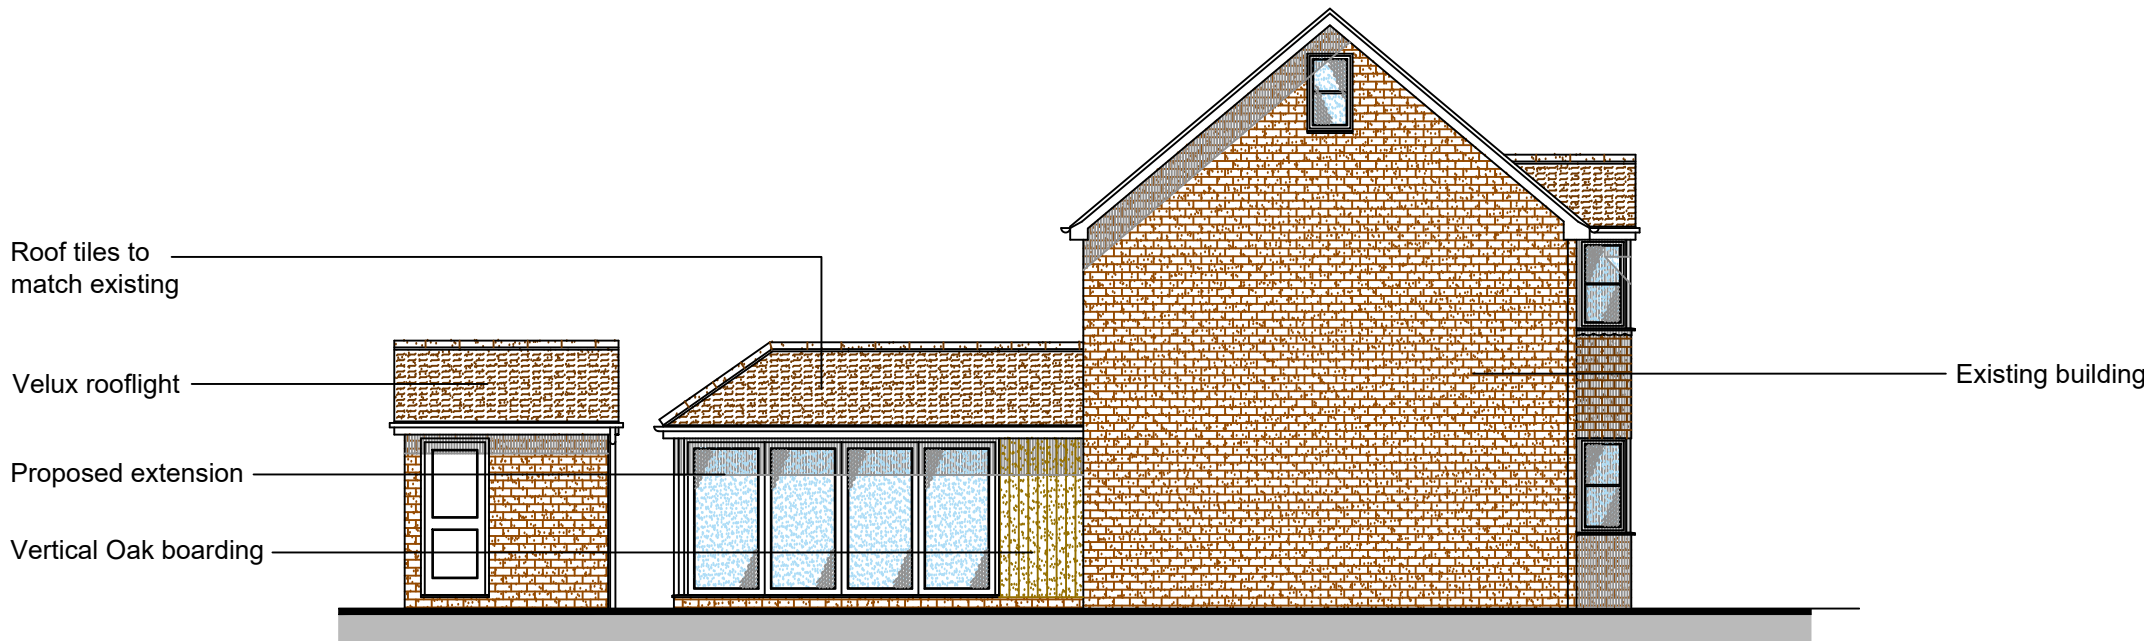


Side

Oak Boarding Image

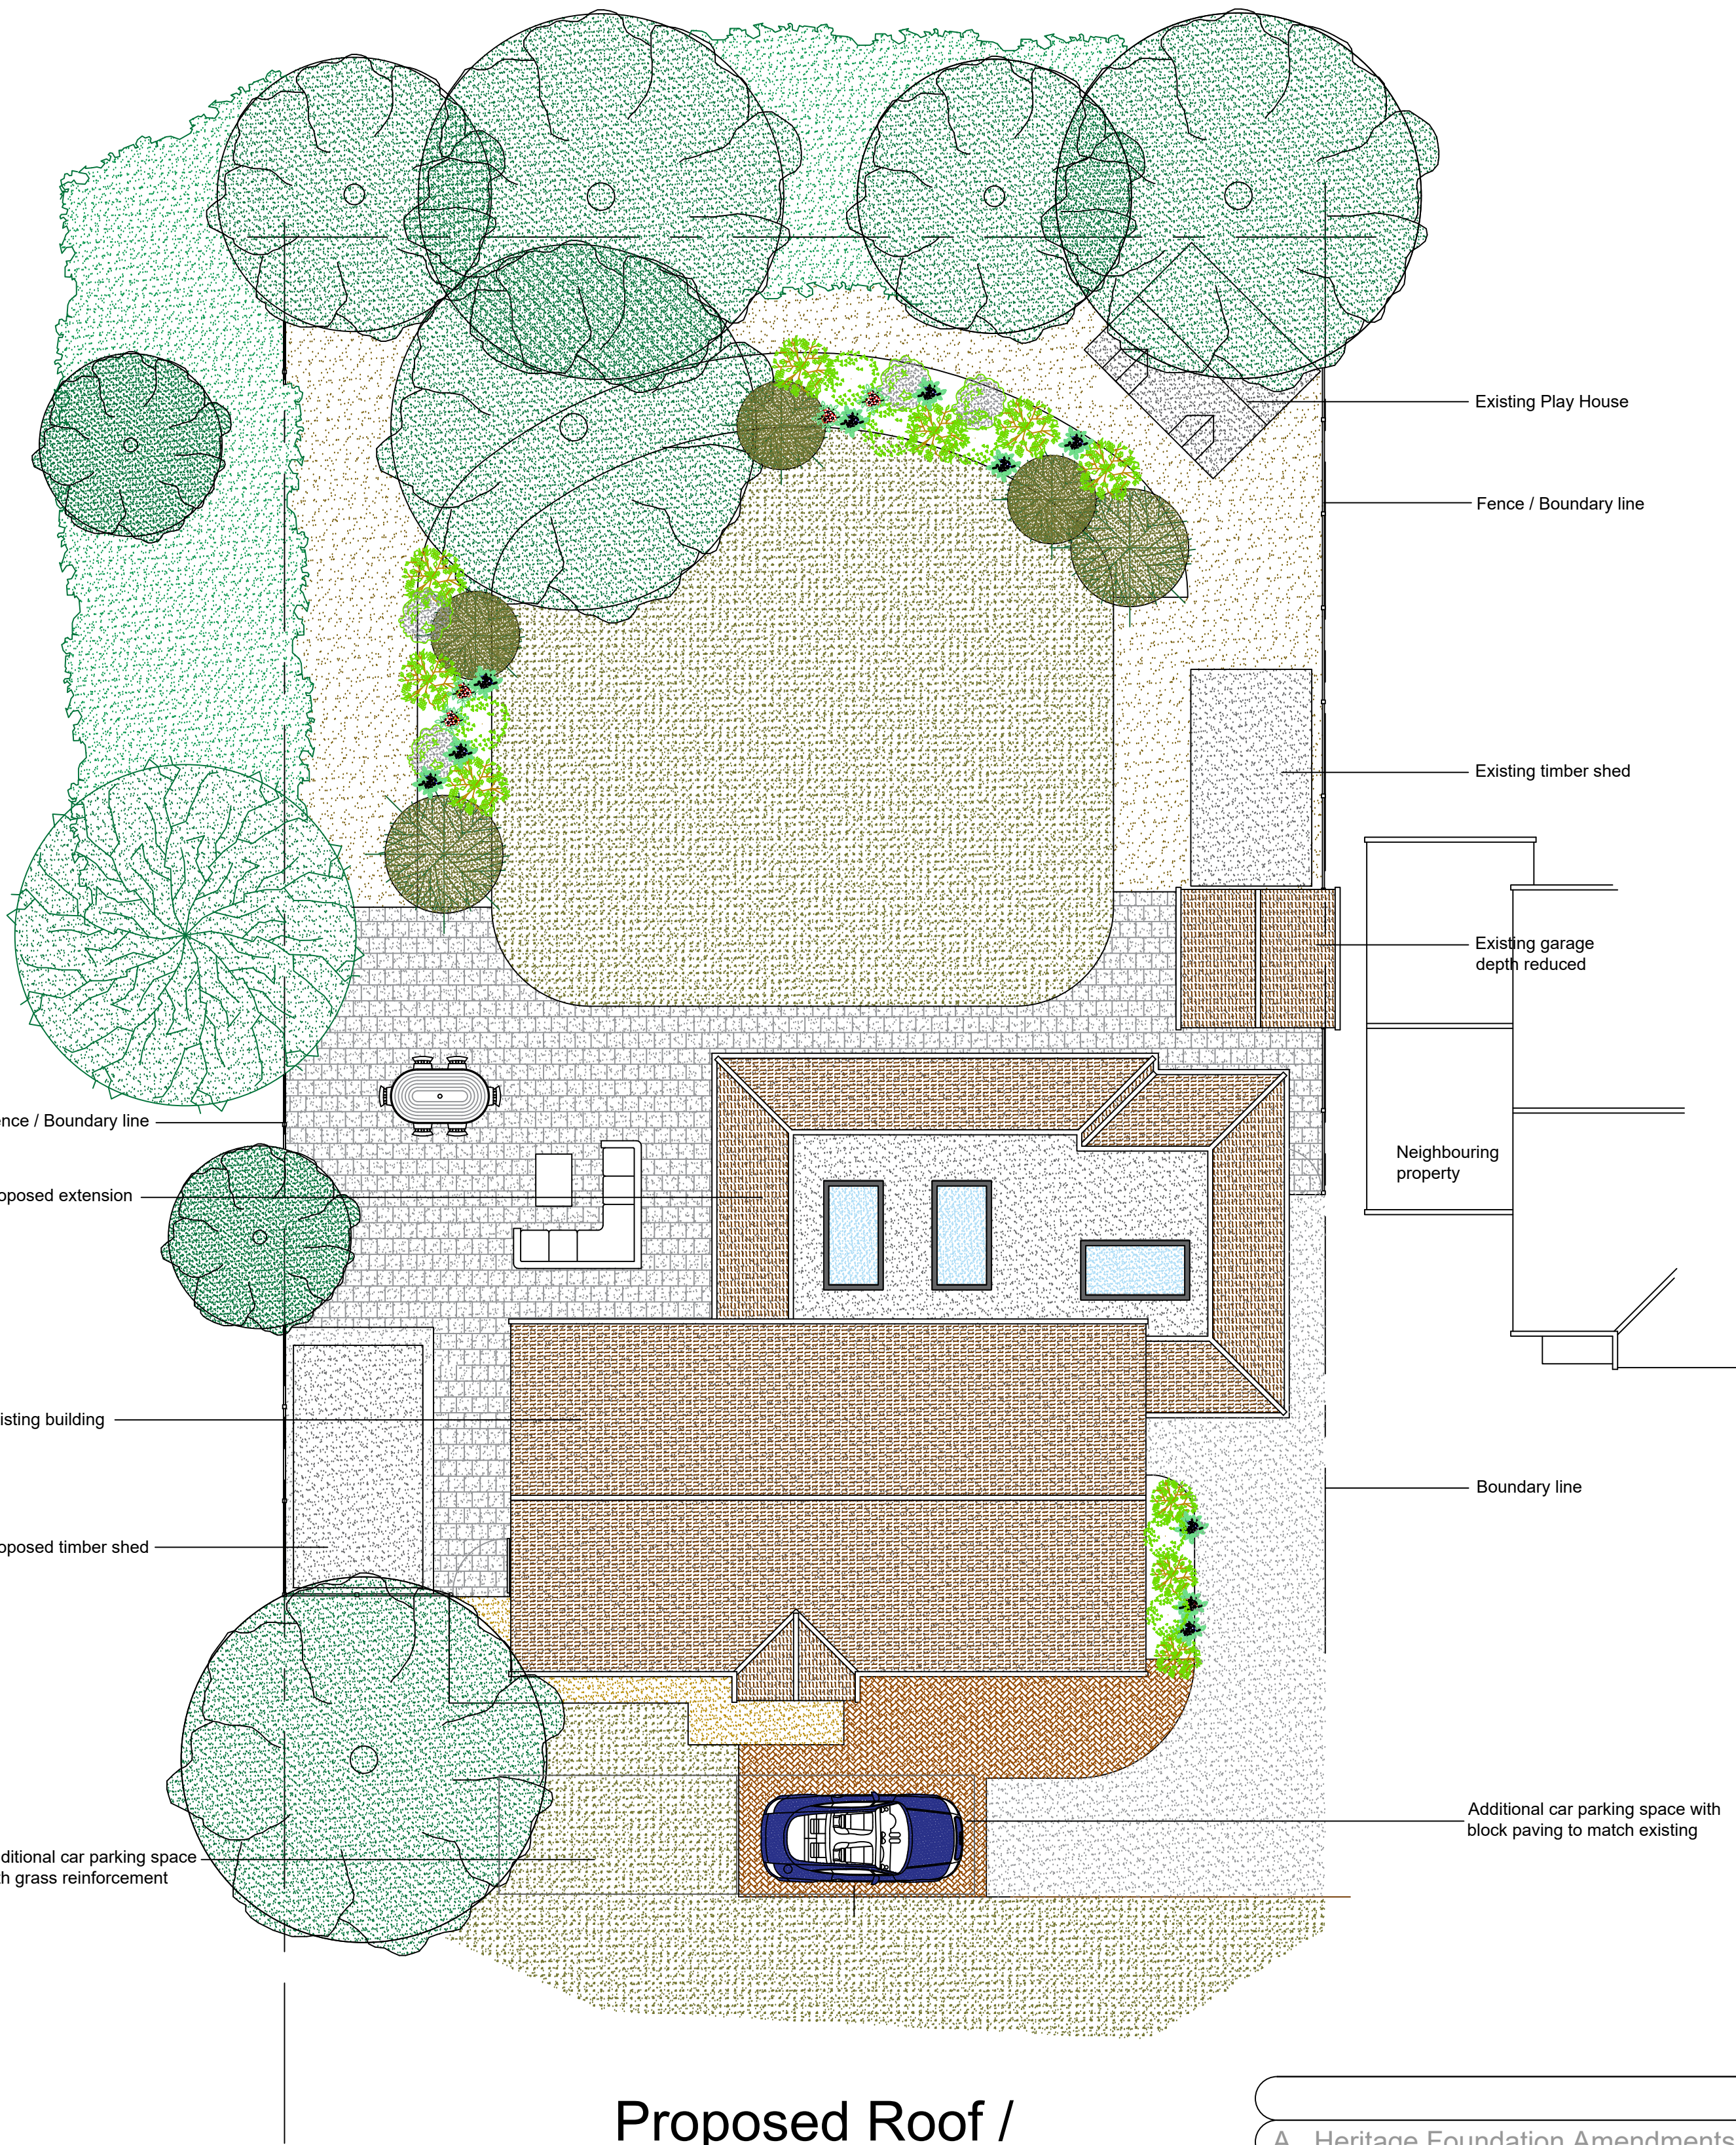

Proposed Roof / Site Plan 1:100

Proposed Shed Elevations 1:100

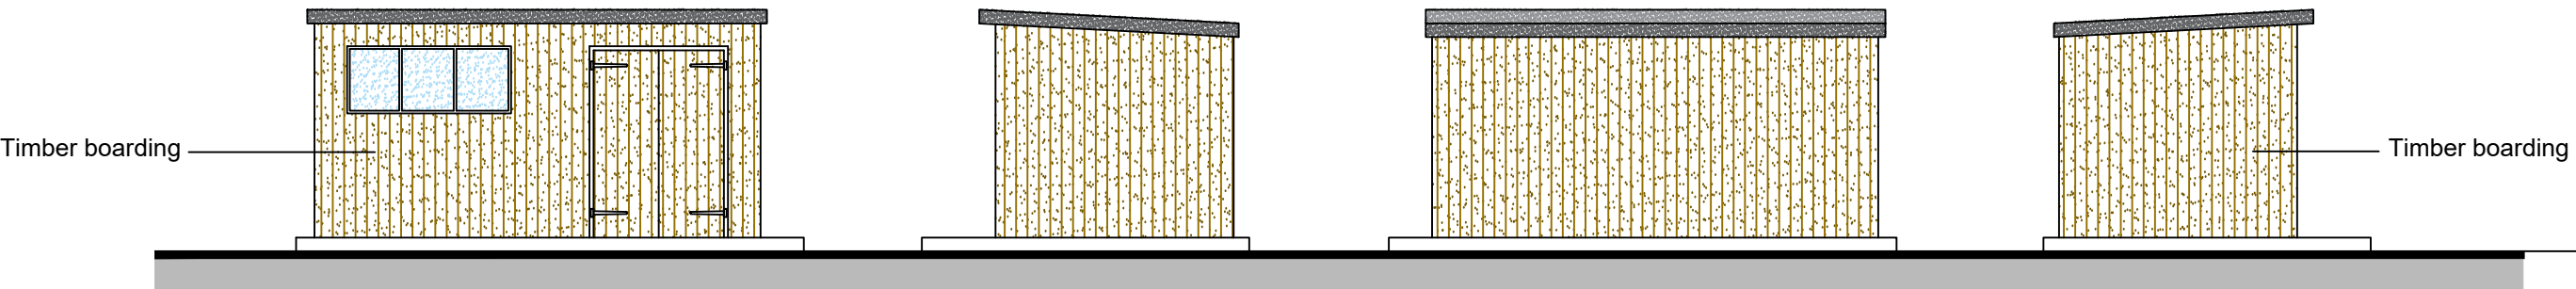


Front

Side

Rear

Side

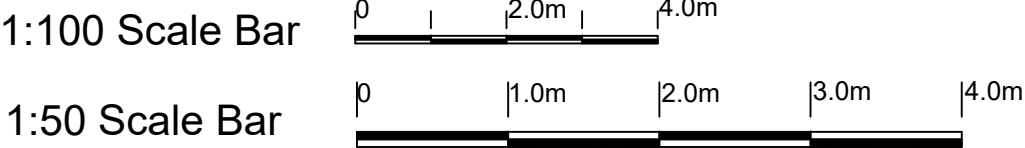

A Heritage Foundation Amendments

Architech Limited

Architectural and Building Consultants
Tel. 01462 634293 / 07768 123899

Project

5 Oaktree Close, Letchworth
Garden City, Hertfordshire

Title

Proposed Single Storey Rear Extension,
Garage Conversion and shed

Date

July 2025

Scale

1:100

Status

Planning

2025 / 29 / 02

A

A1

© THIS DRAWING IS COPYRIGHT