
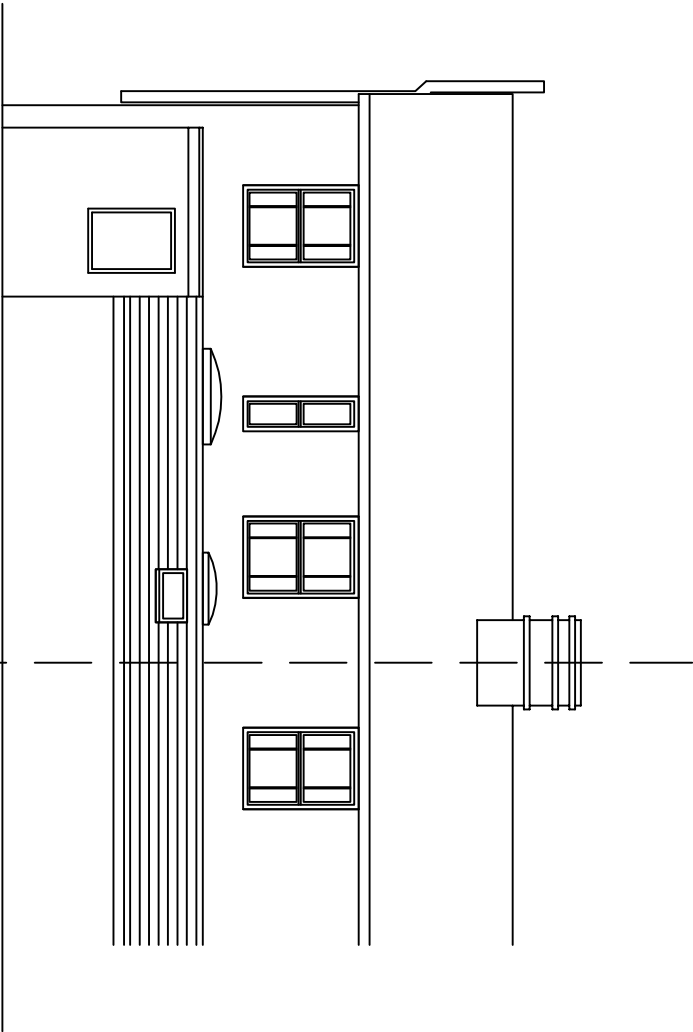


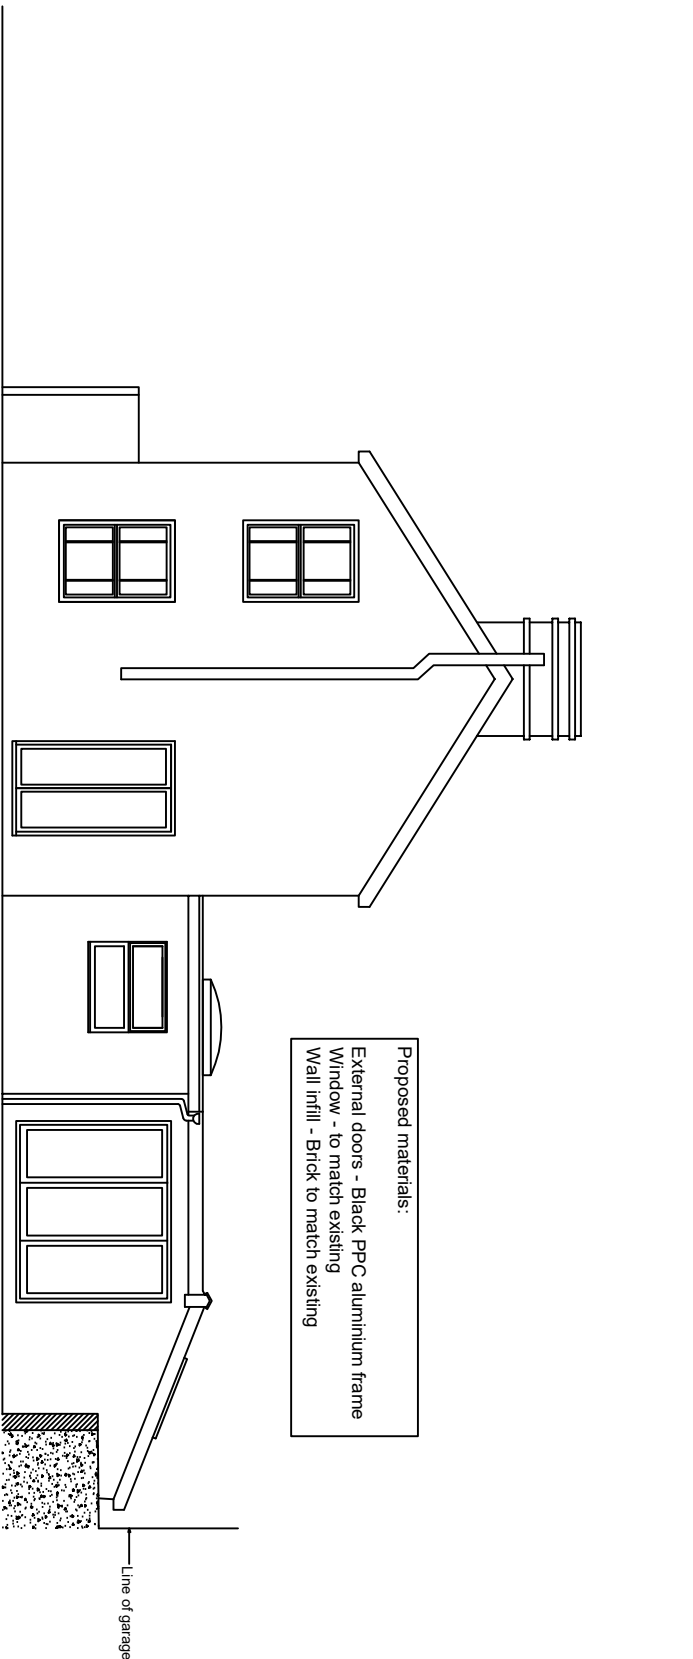

Drawing Title
PROPOSED ELVATIONS
Fenestration alterations
77 Back Street
Ashwell, Herts SG7 5PG

Drawing No. 006
Job Code HBST/26
Date Jan 26
Revision
Scale 1:100

Andrew Mellor RIBA
25 New Road
Melbourn
Royston
Herts SG8 6BX