


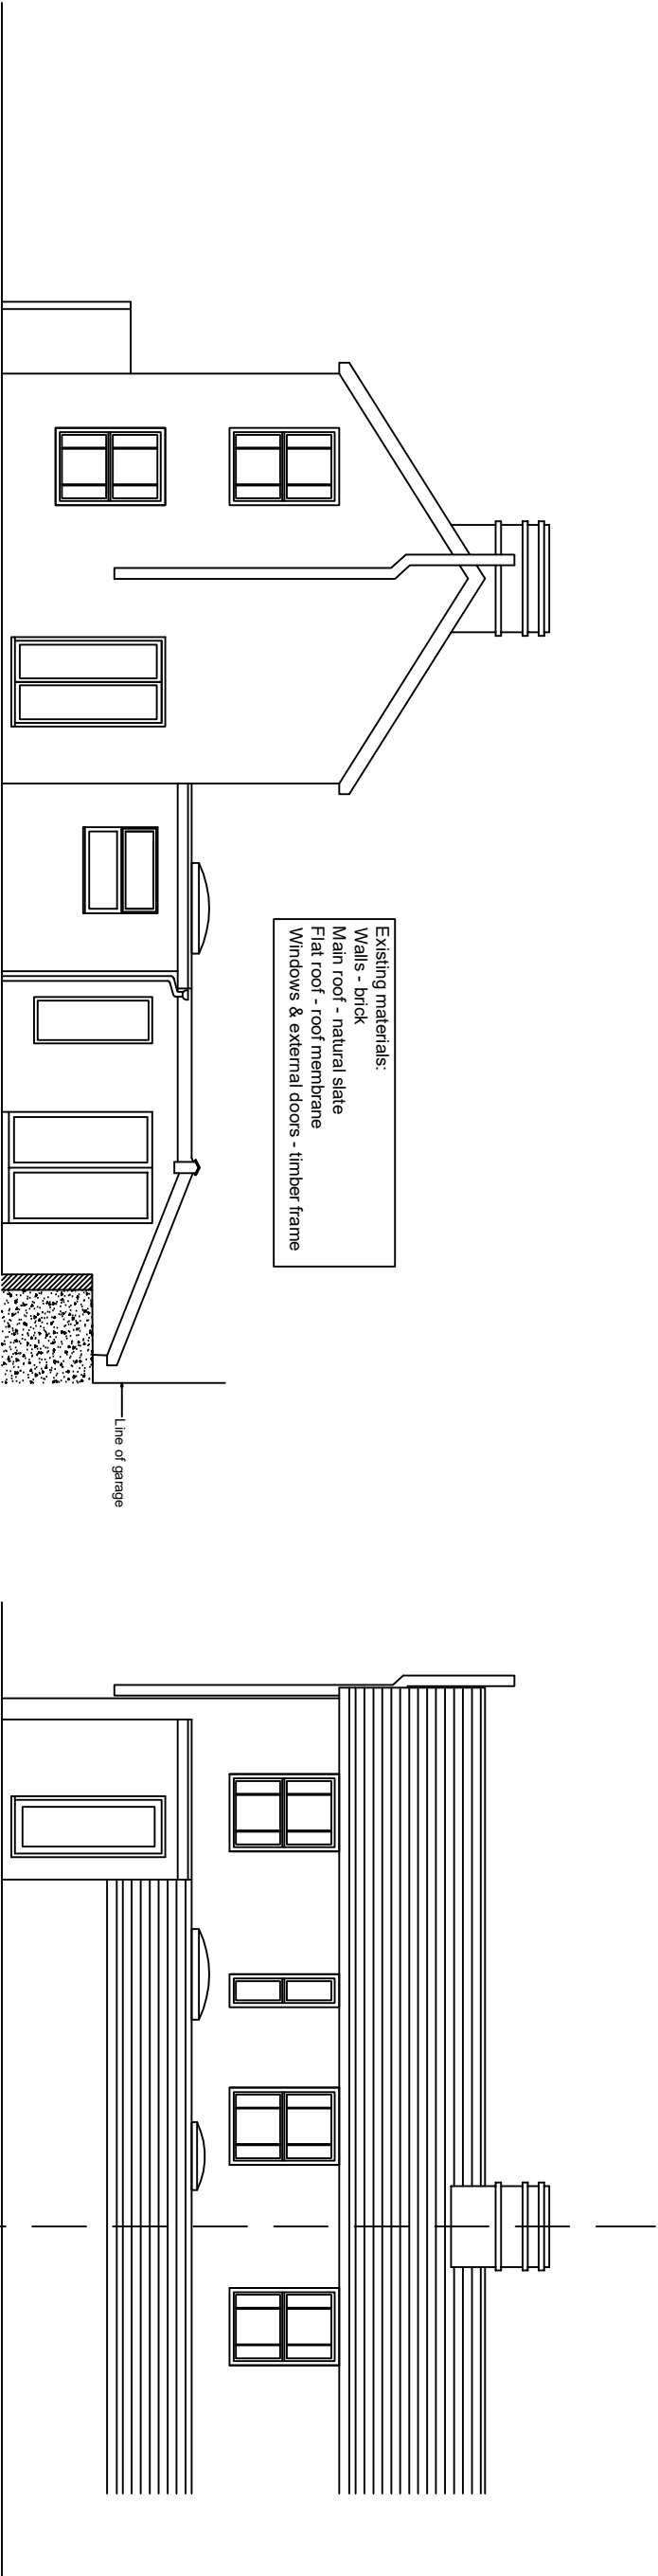

0 1 2 3 4 5 Scale Bar

Existing Elevation A

Existing Elevation B

Drawing Title  
EXISTING ELVATIONS  
Fenestration alterations  
77 Back Street  
Ashwell, Herts SG7 5PG

Drawing No.  
004  
Job Code  
HBST/26

Date  
Jan 26  
Scale  
1:100

Andrew Mellor RIBA  
25 New Road  
Melbourn  
Royston  
Herts SG8 6BX