


ADJACENT GARDEN N° 27

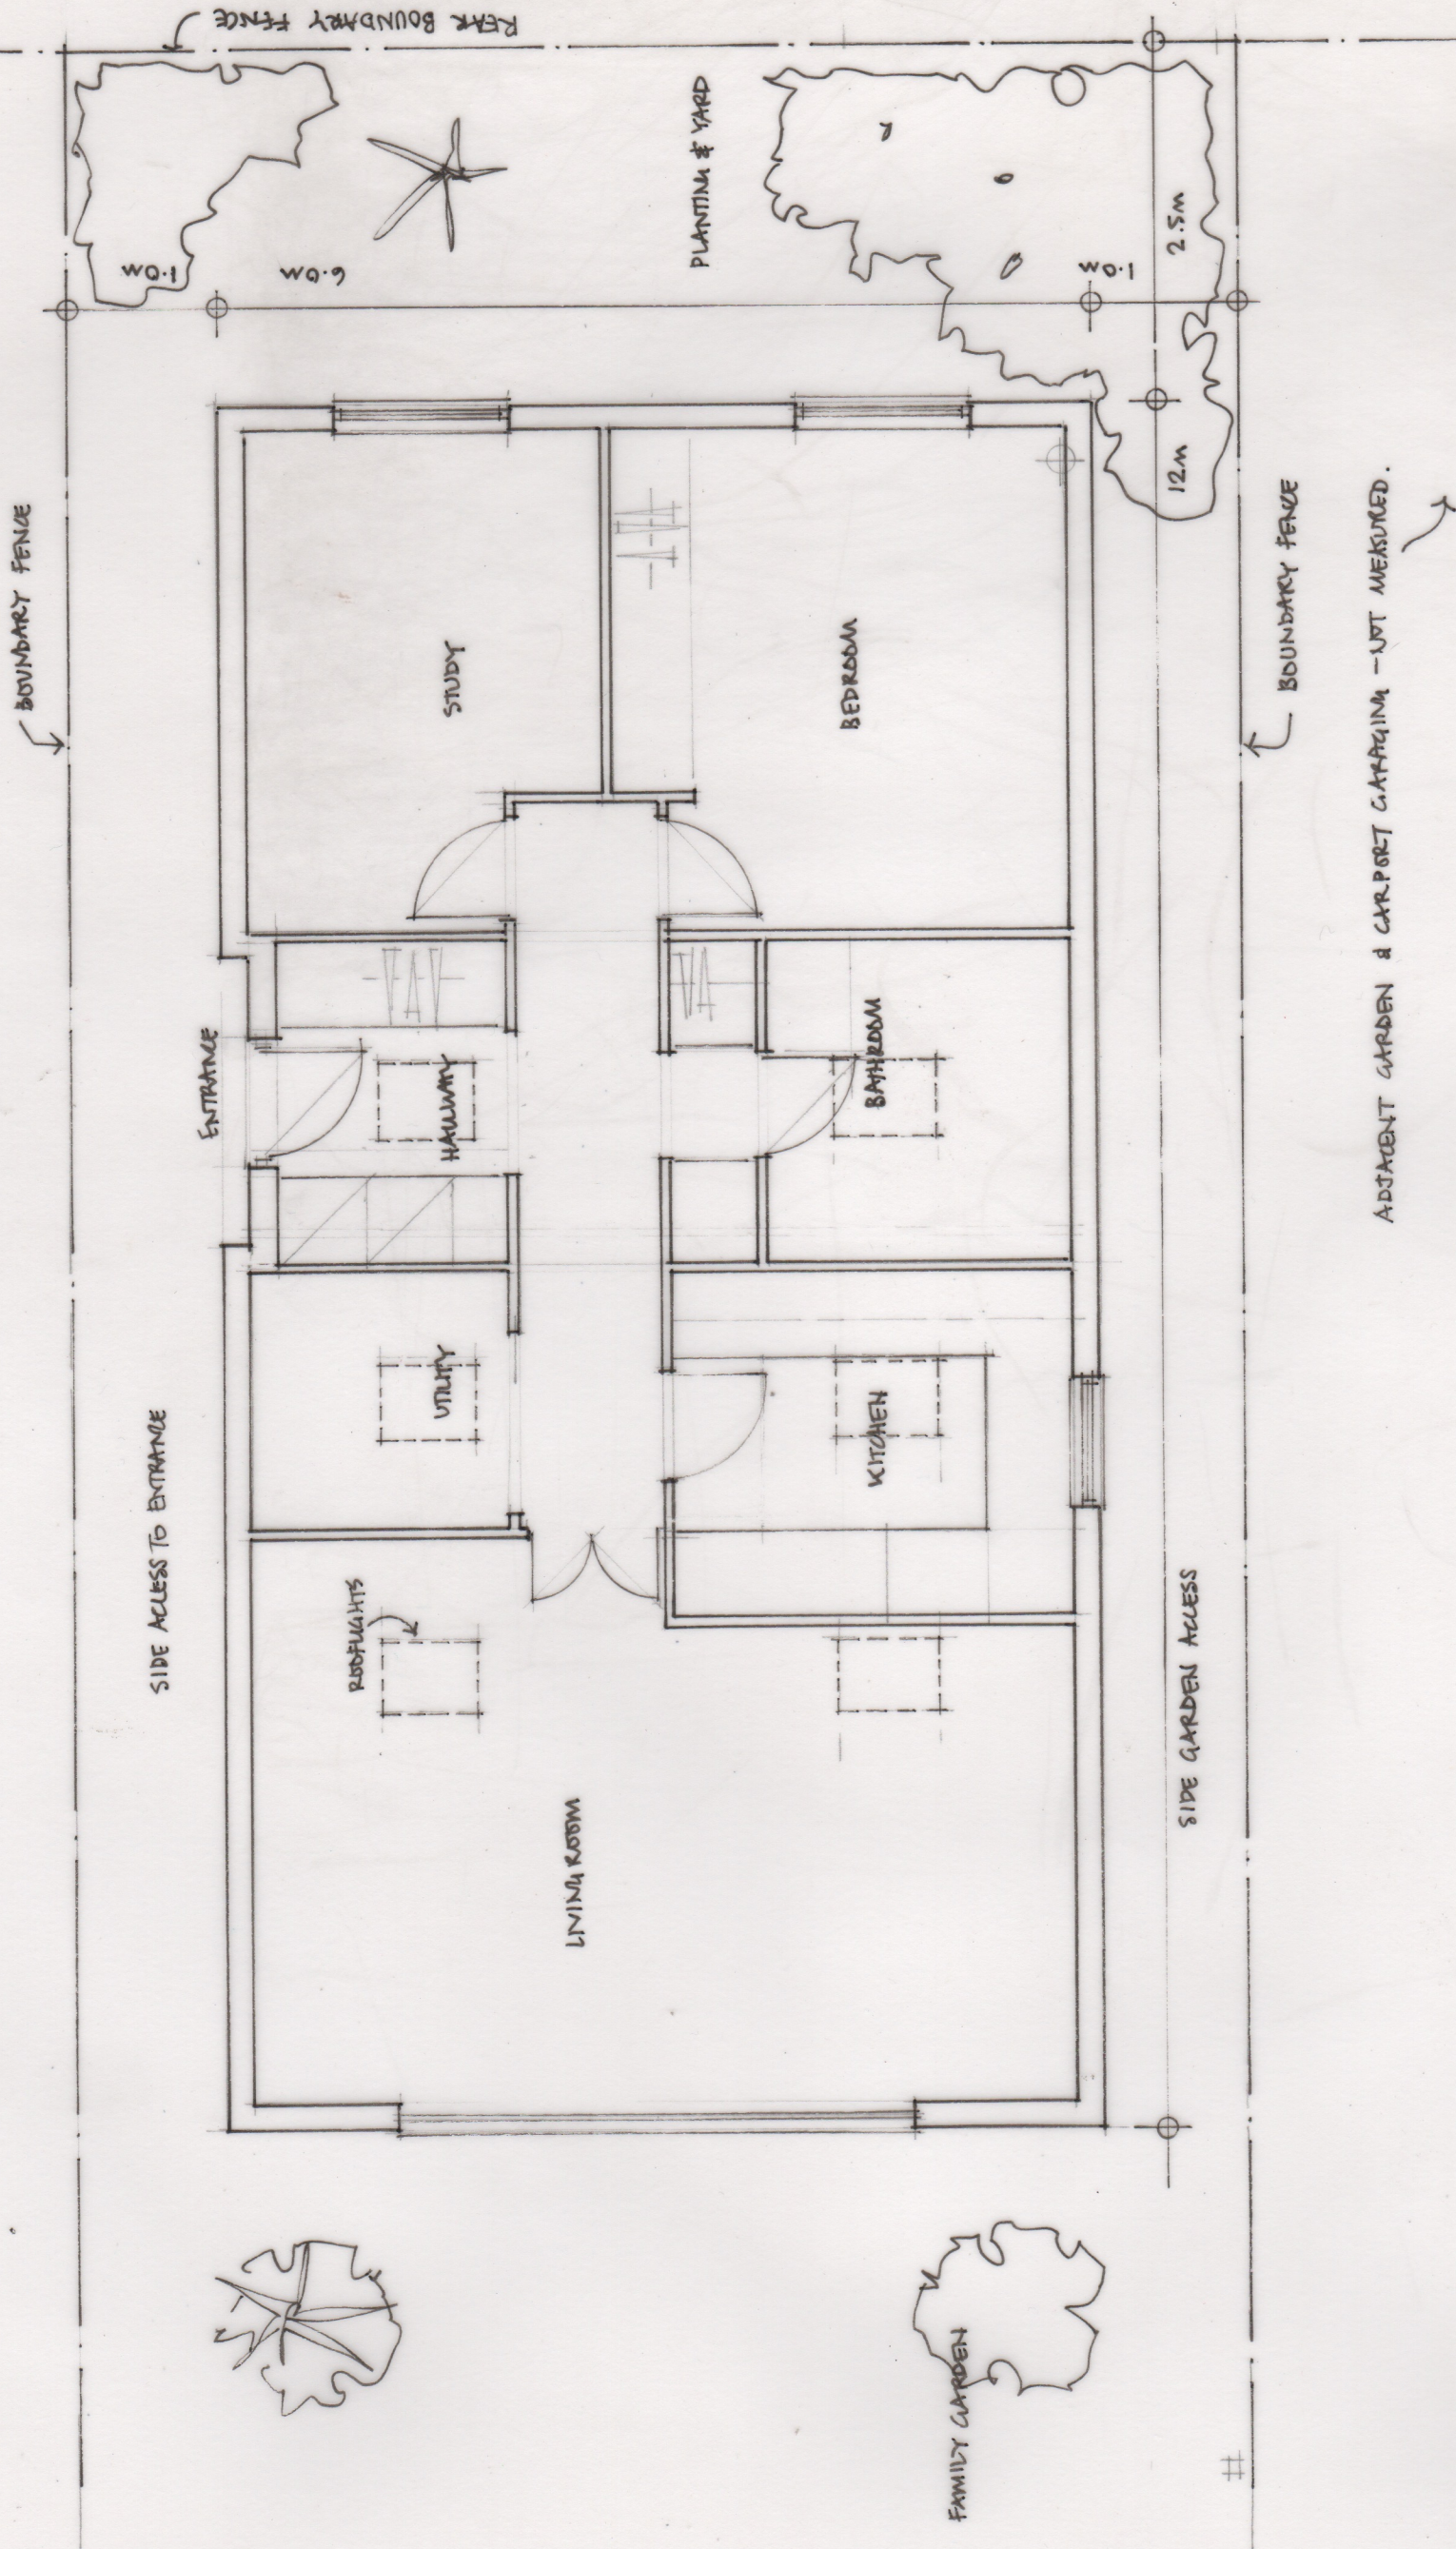

29 WESTON WAY
BALDOCK
GARDEN ANNEXE & FRONT HOUSE
EXTENSION

PROPOSED ANNEXE PLAN
JAN 2026
1:50@A3

P3

JEREMY WILLIAMS LEROY
RIBA CHARTERED ARCHITECT

NO 1 THE LIMES HITCHIN HERTS SG5 2AY
TEL/FAX 01462 624740