


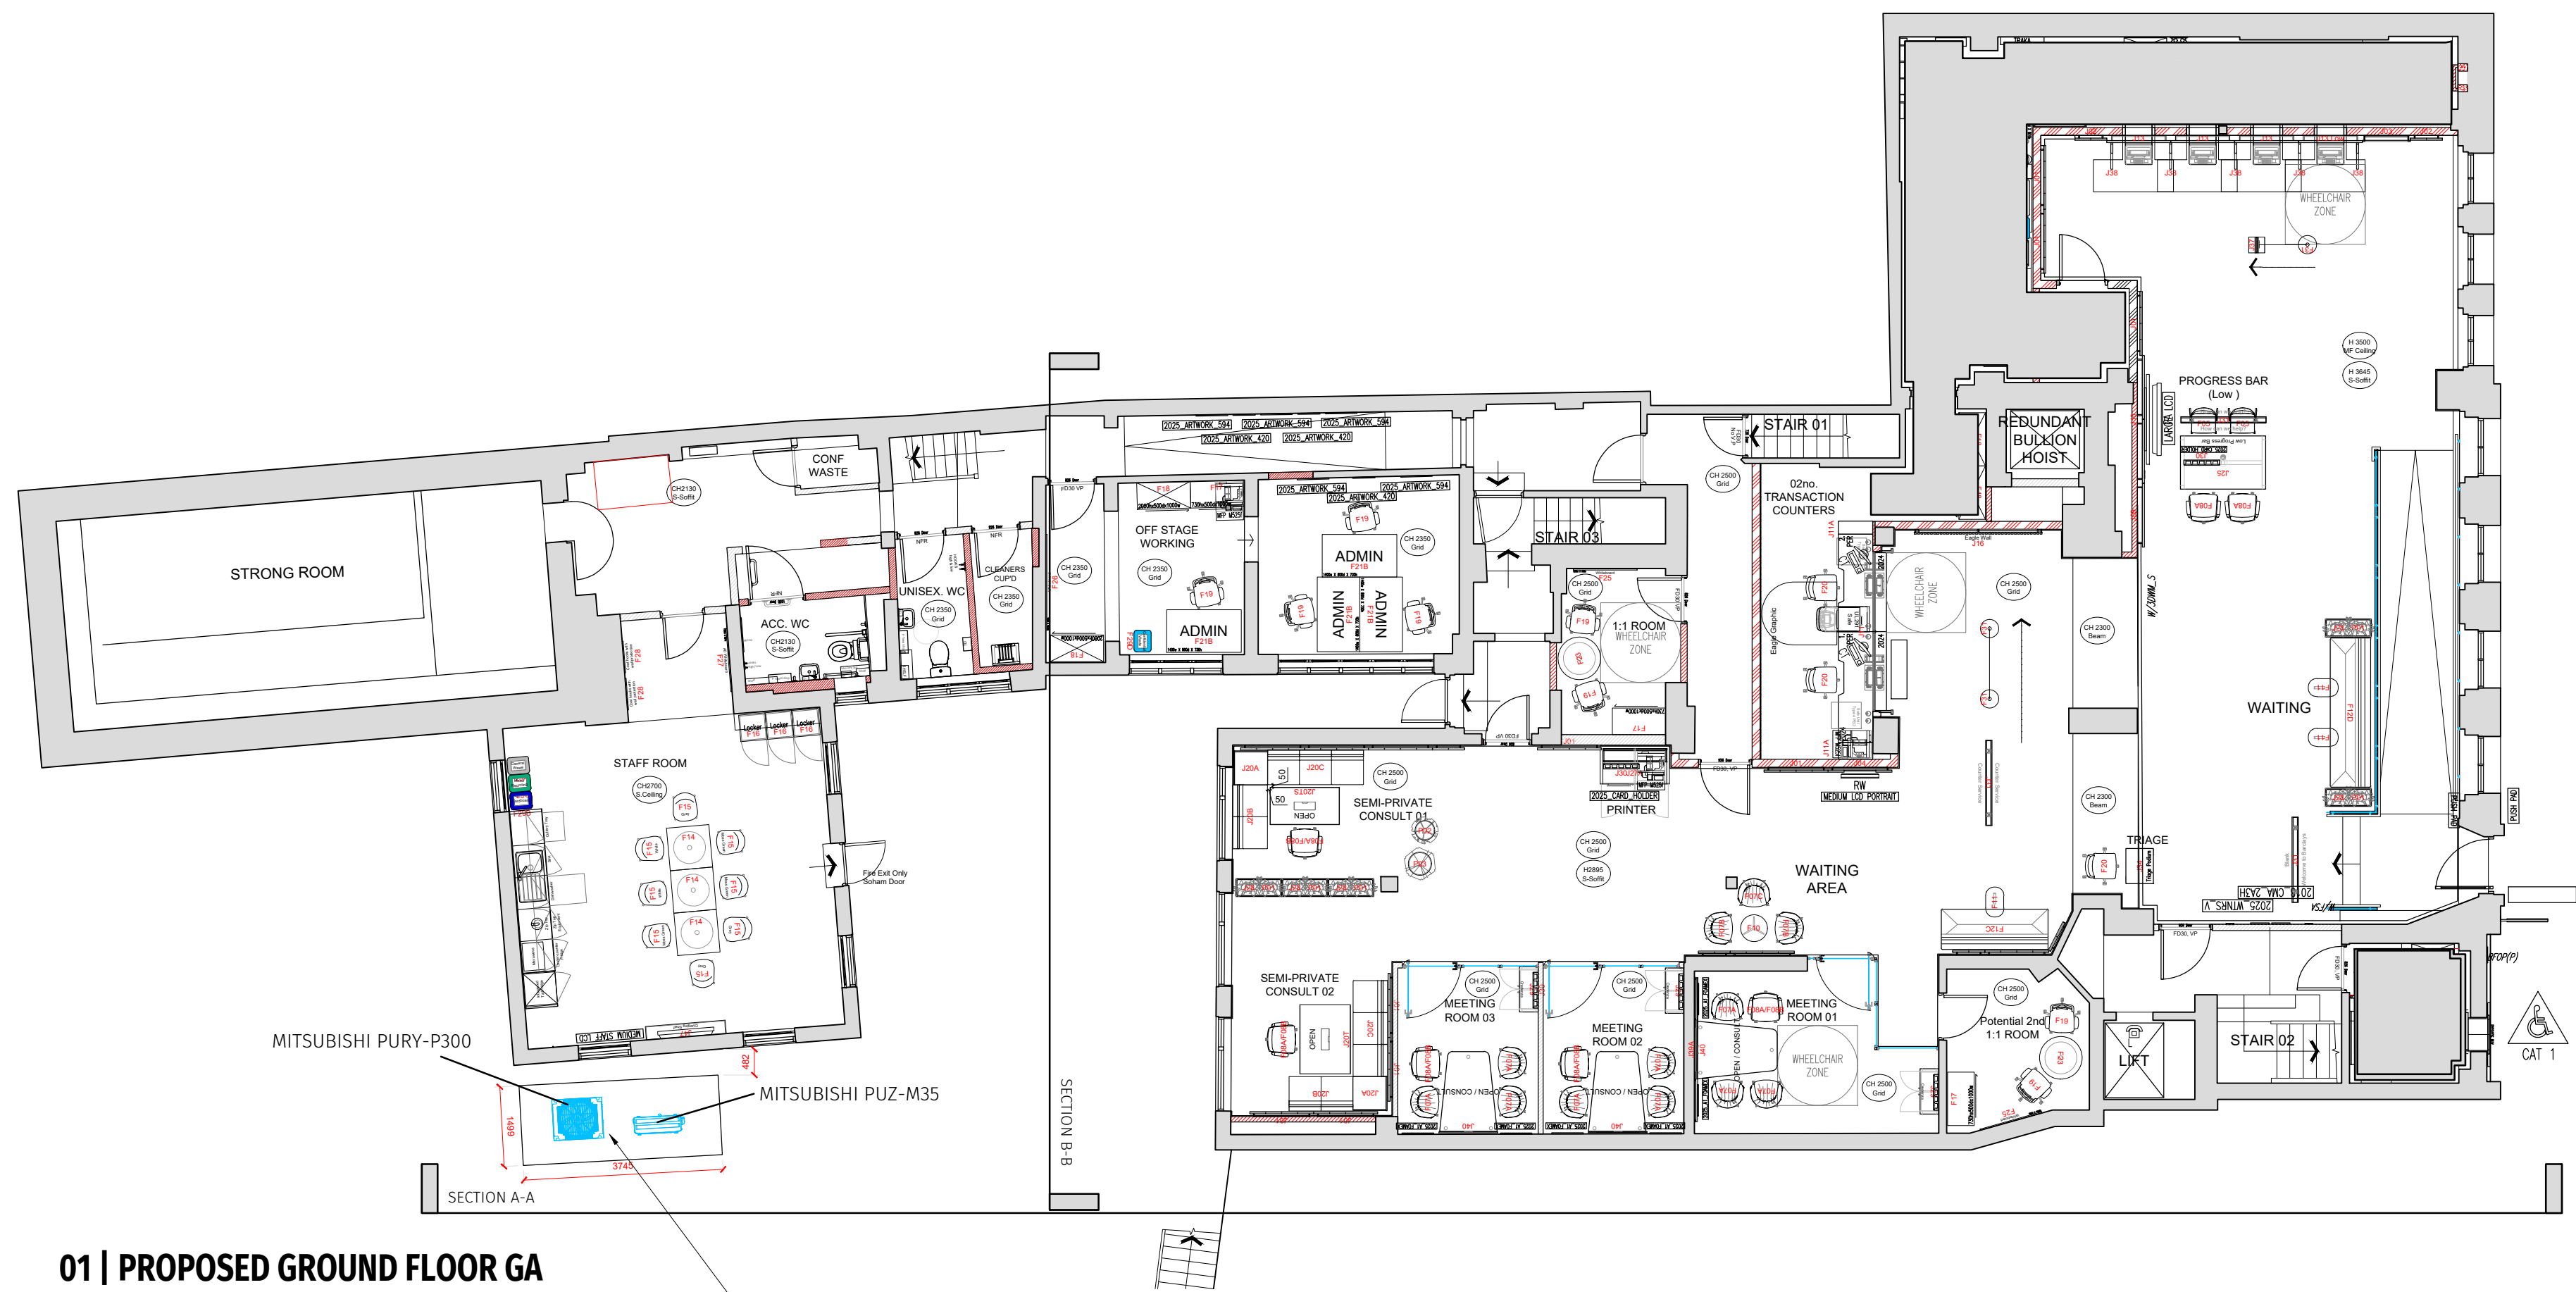


01 | PROPOSED GROUND FLOOR GA

SCALE:1:100

02 | PROPOSED SIDE SECTION / ELEVATION A-A


SCALE:1:100

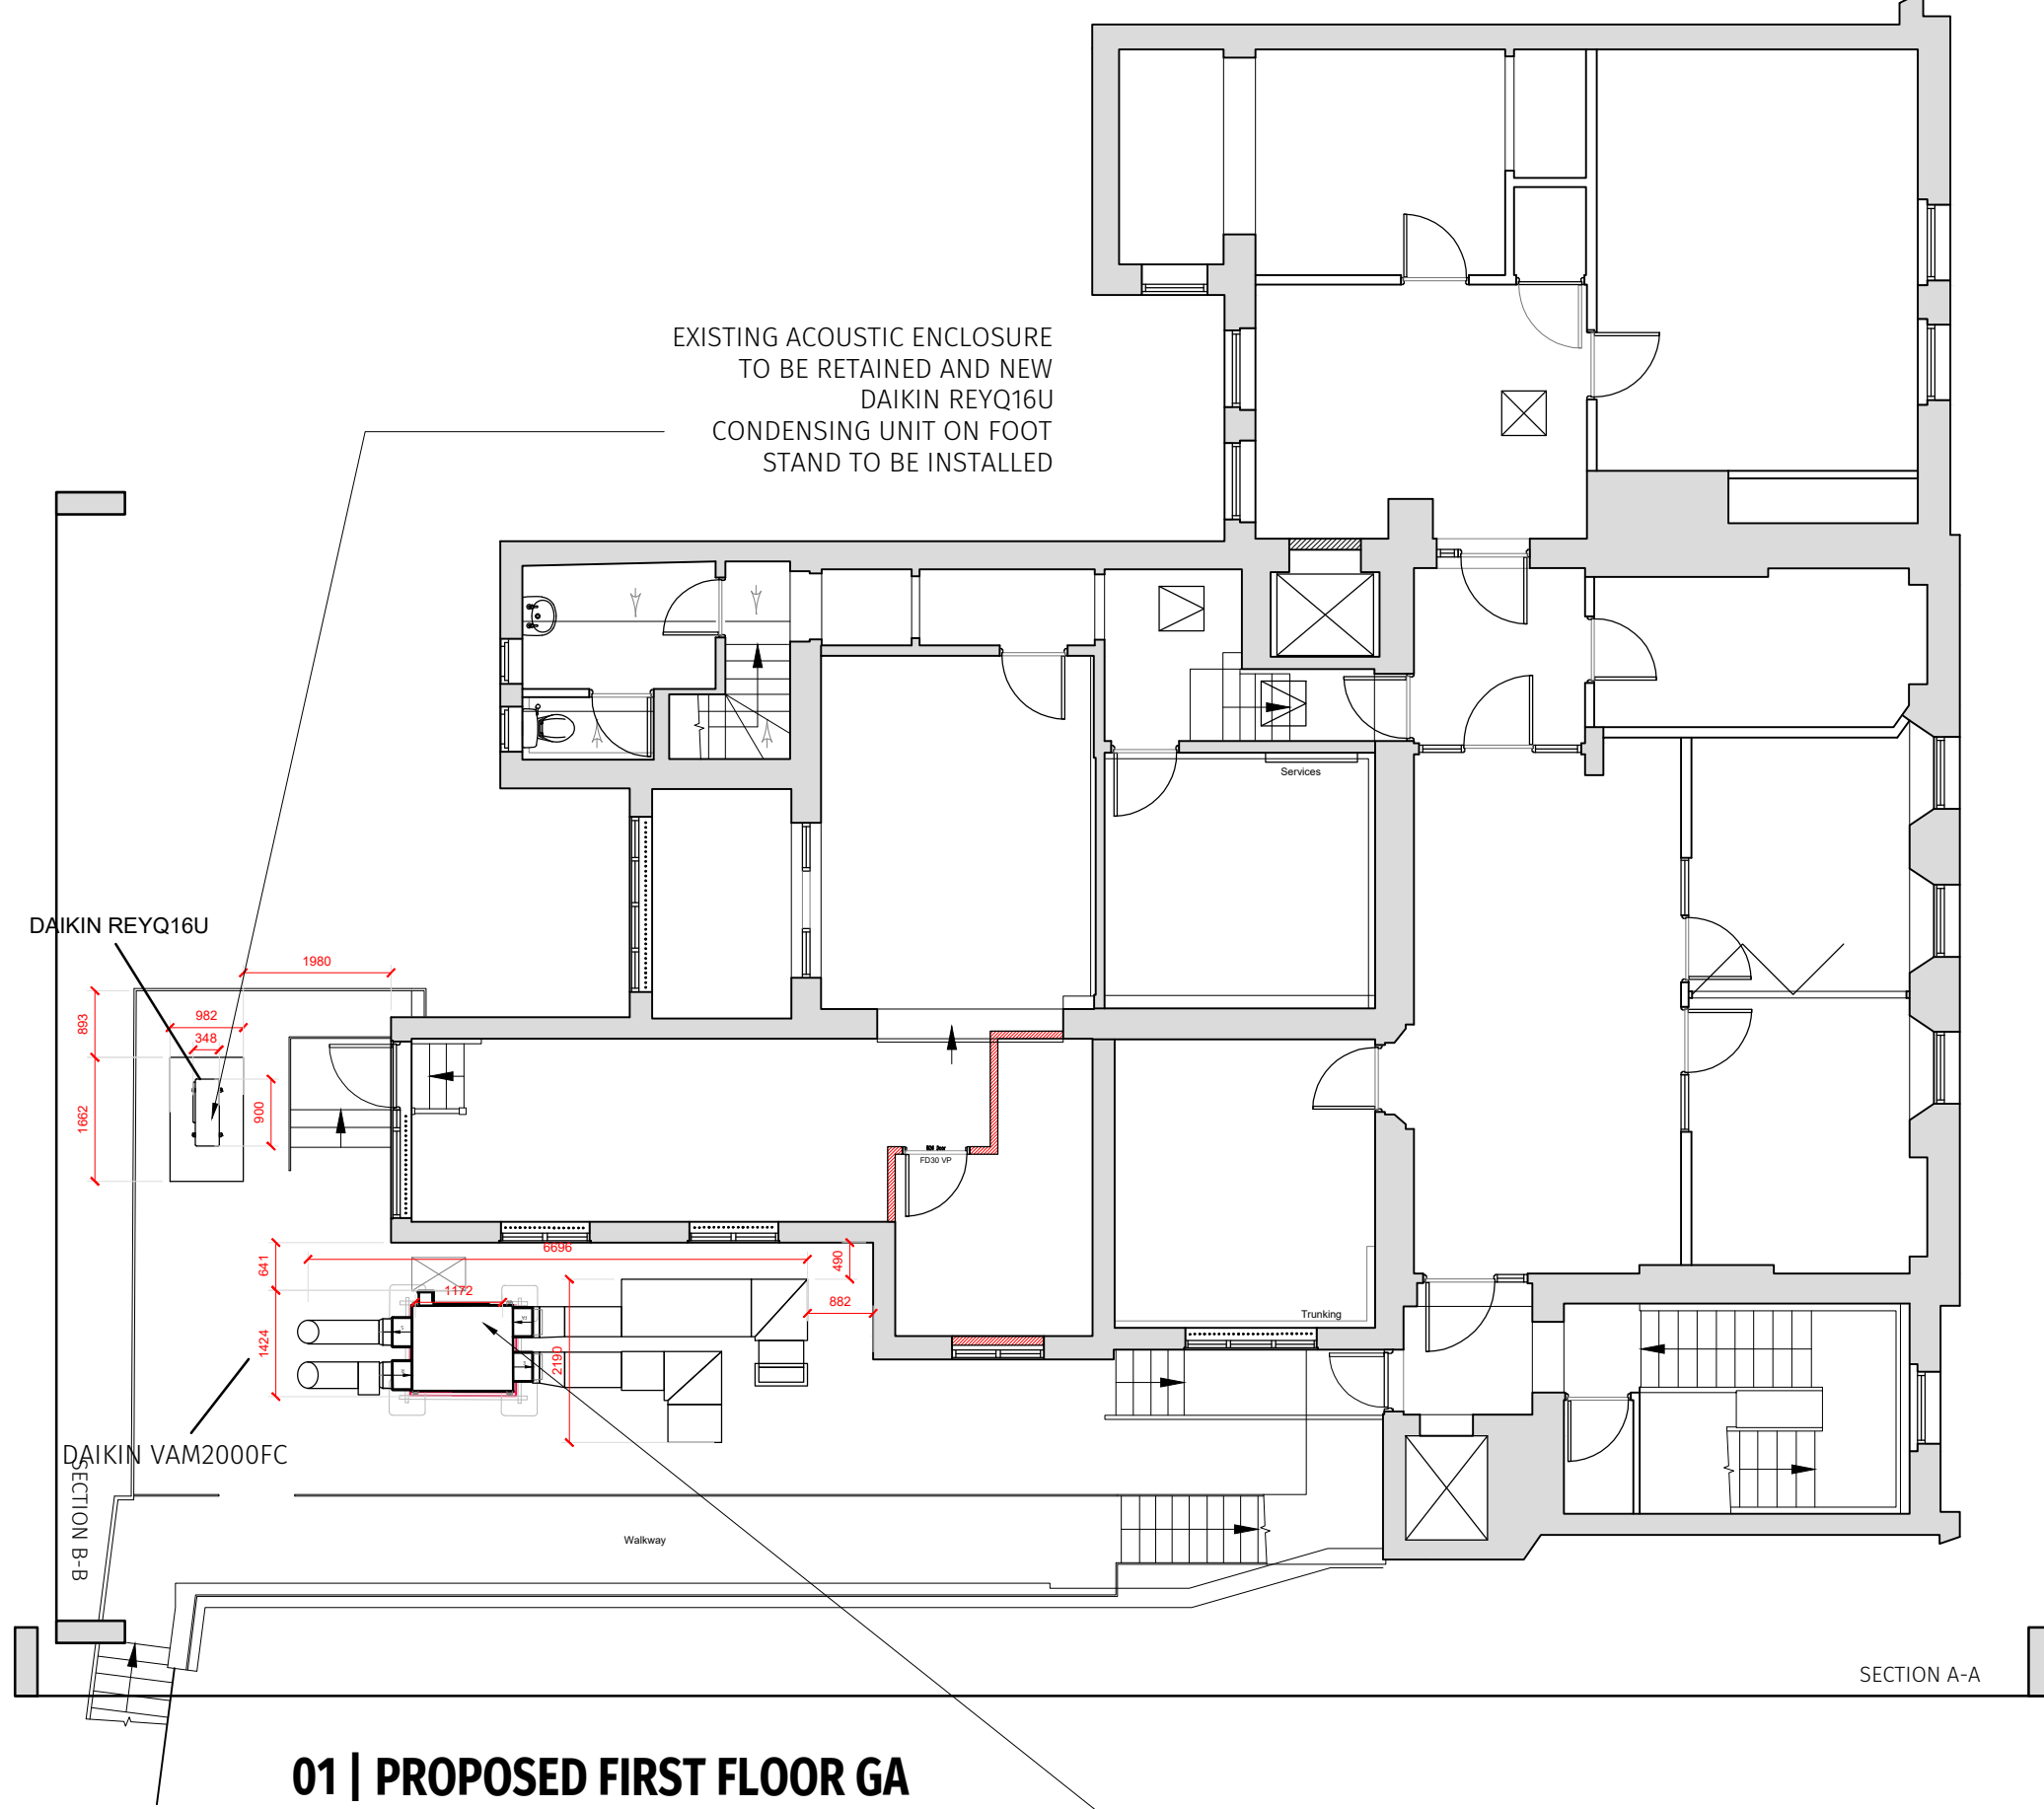

01 | PROPOSED FIRST FLOOR GA


SCALE:1:100

EXISTING PIPE WORK TO BE RETAINED AND NEW DAIKIN VAM2000FC
EXTERNAL HEAT RECOVERY UNIT ON BIG FOOT STAND, TO LOWER
LEVEL FLAT ROOF TO BE INSTALLED
NEW VAM-FC/J WEATHER PROOF ENCLOSURE TO BE INSTALLED

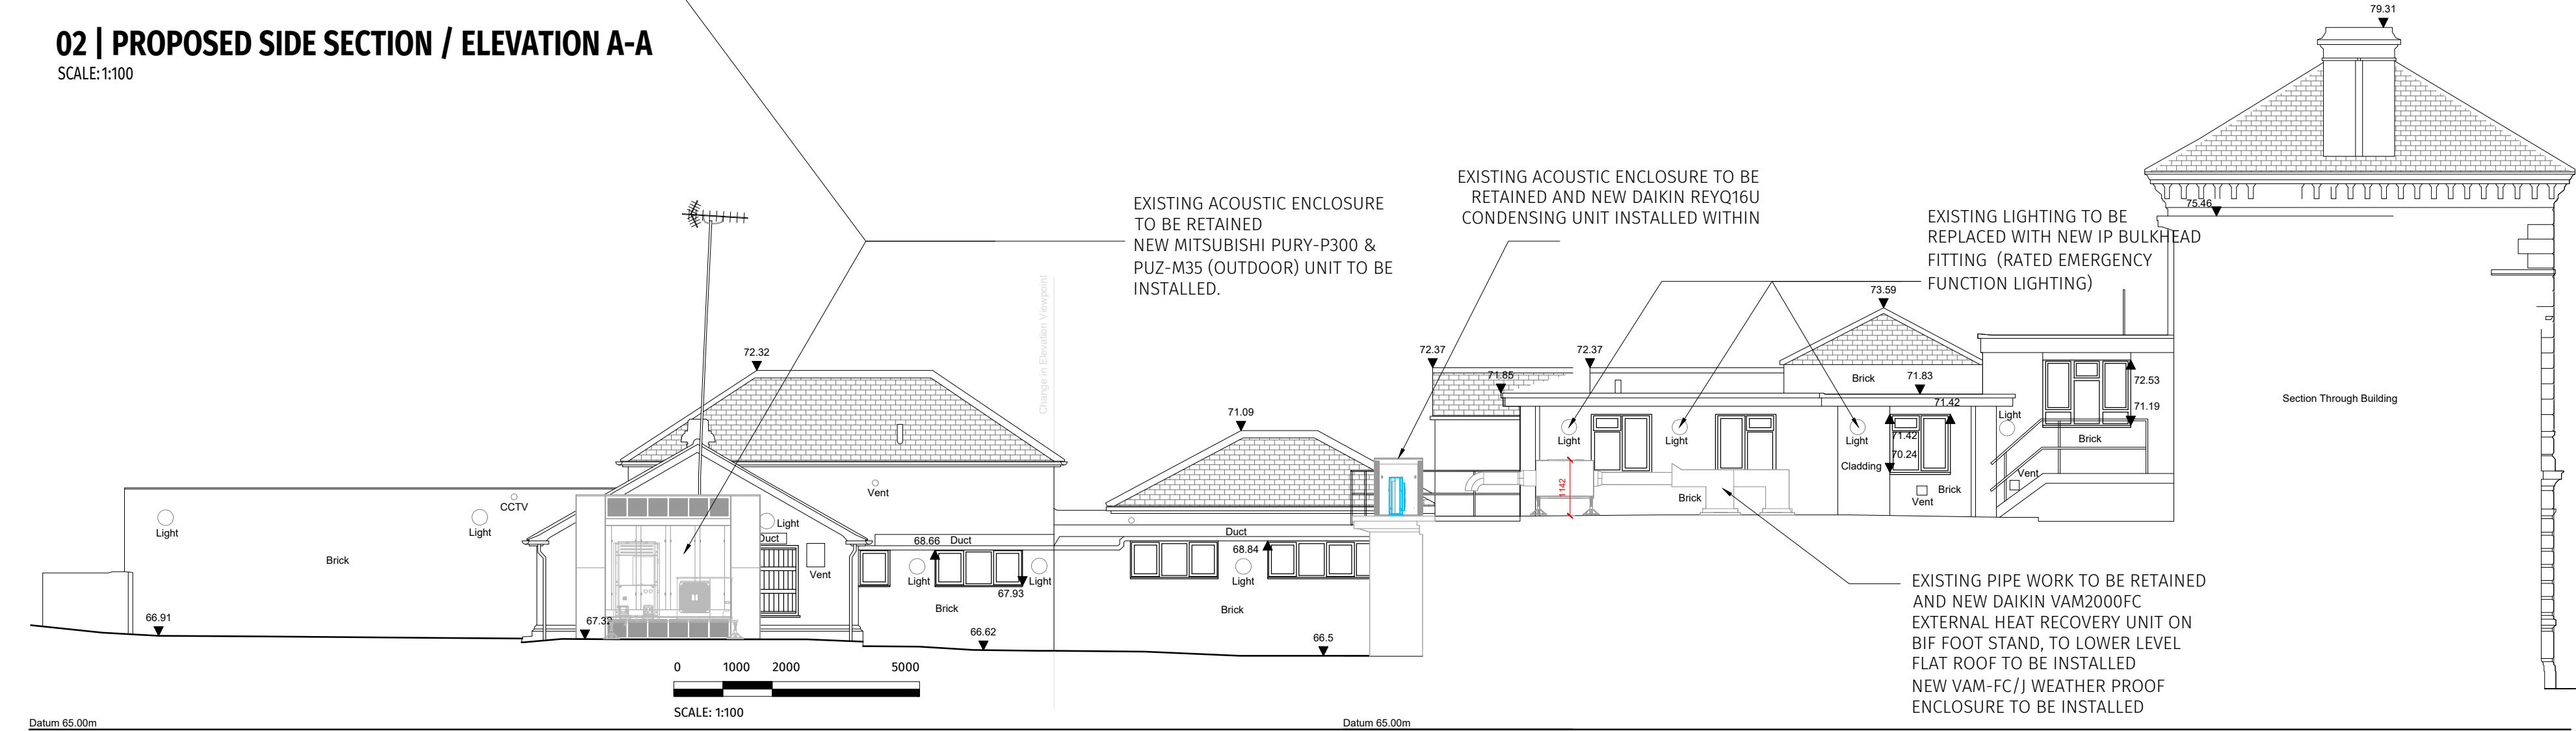

Datum 65.00m

Datum 65.00m

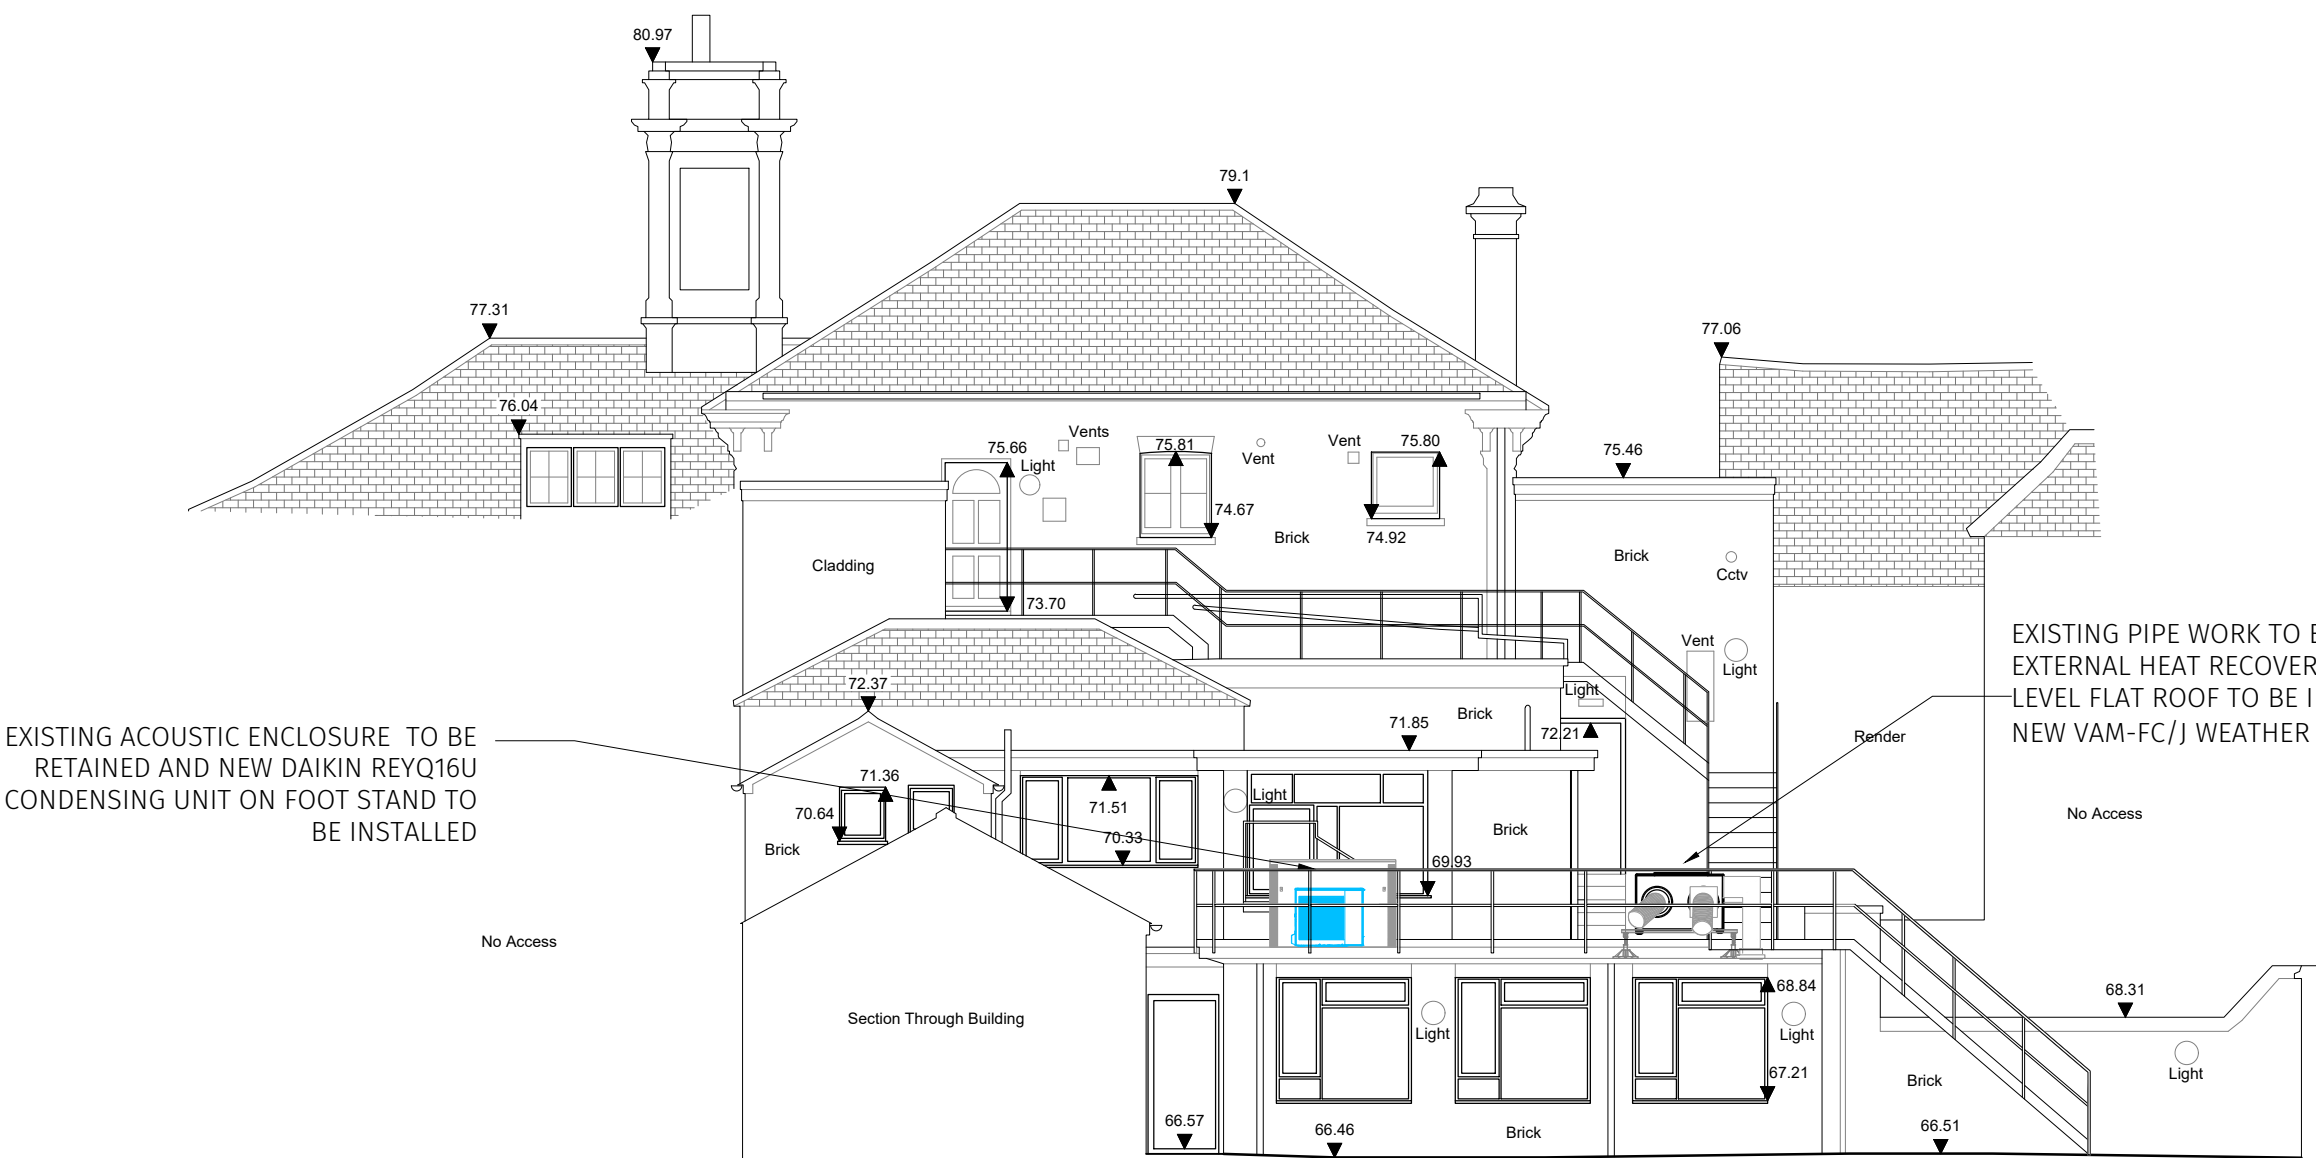


03 | PROPOSED SIDE SECTION / ELEVATION B-B

SCALE:1:100

Datum 65.00m



STOCK IMAGE OF A DAIKIN VAM2000FC
EXTERNAL HEAT RECOVERY UNIT ON BIG FOOT STAND, WITHIN AN
ADDITIONAL WEATHERPROOF HOUSING.

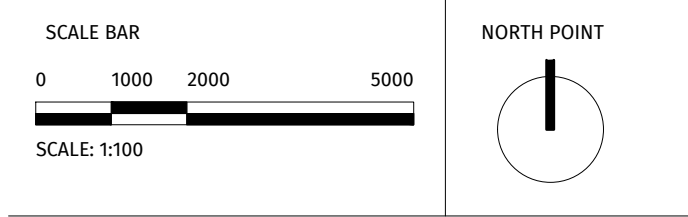

28.01.26	Planning issue	DB3
REV	DATE	DESCRIPTION



DB3

CARDIFF

2 Callaghan Square, Cardiff, CF10 5BT.
T: 029 2034 2888 www.dbsgroup.com

CLIENT BARCLAYS BANK PLC					
PROJECT HITCHIN 5/6 High Street, Hitchin, SG5 1BH					
TITLE PROPOSED SIDE ELEVATION					
CREATION DATE 28/01/2026	SCALE @ A1 1:100	DRN DB3	CHK DB3	APP DB3	SUIT DB3
SHEET NO. 18864 - DB3 - B01 - XX - DR - A - 20701					REVISION -
© COPYRIGHT: ALL RIGHTS RESERVED. THIS DRAWING MUST BE USED IN CONJUNCTION WITH ALL OTHER RELEVANT DRAWINGS AND INFORMATION. ANY DISCREPANCIES MUST BE REPORTED TO DAWTONS IMMEDIATELY. THIS DRAWING OR INFORMATION MUST NOT BE USED FOR CONSTRUCTION UNLESS EXPRESSLY ISSUED FOR CONSTRUCTION.					
DO NOT SCALE FROM THIS DRAWING. WORK ONLY TO THE PRINTED DIMENSIONS.					