

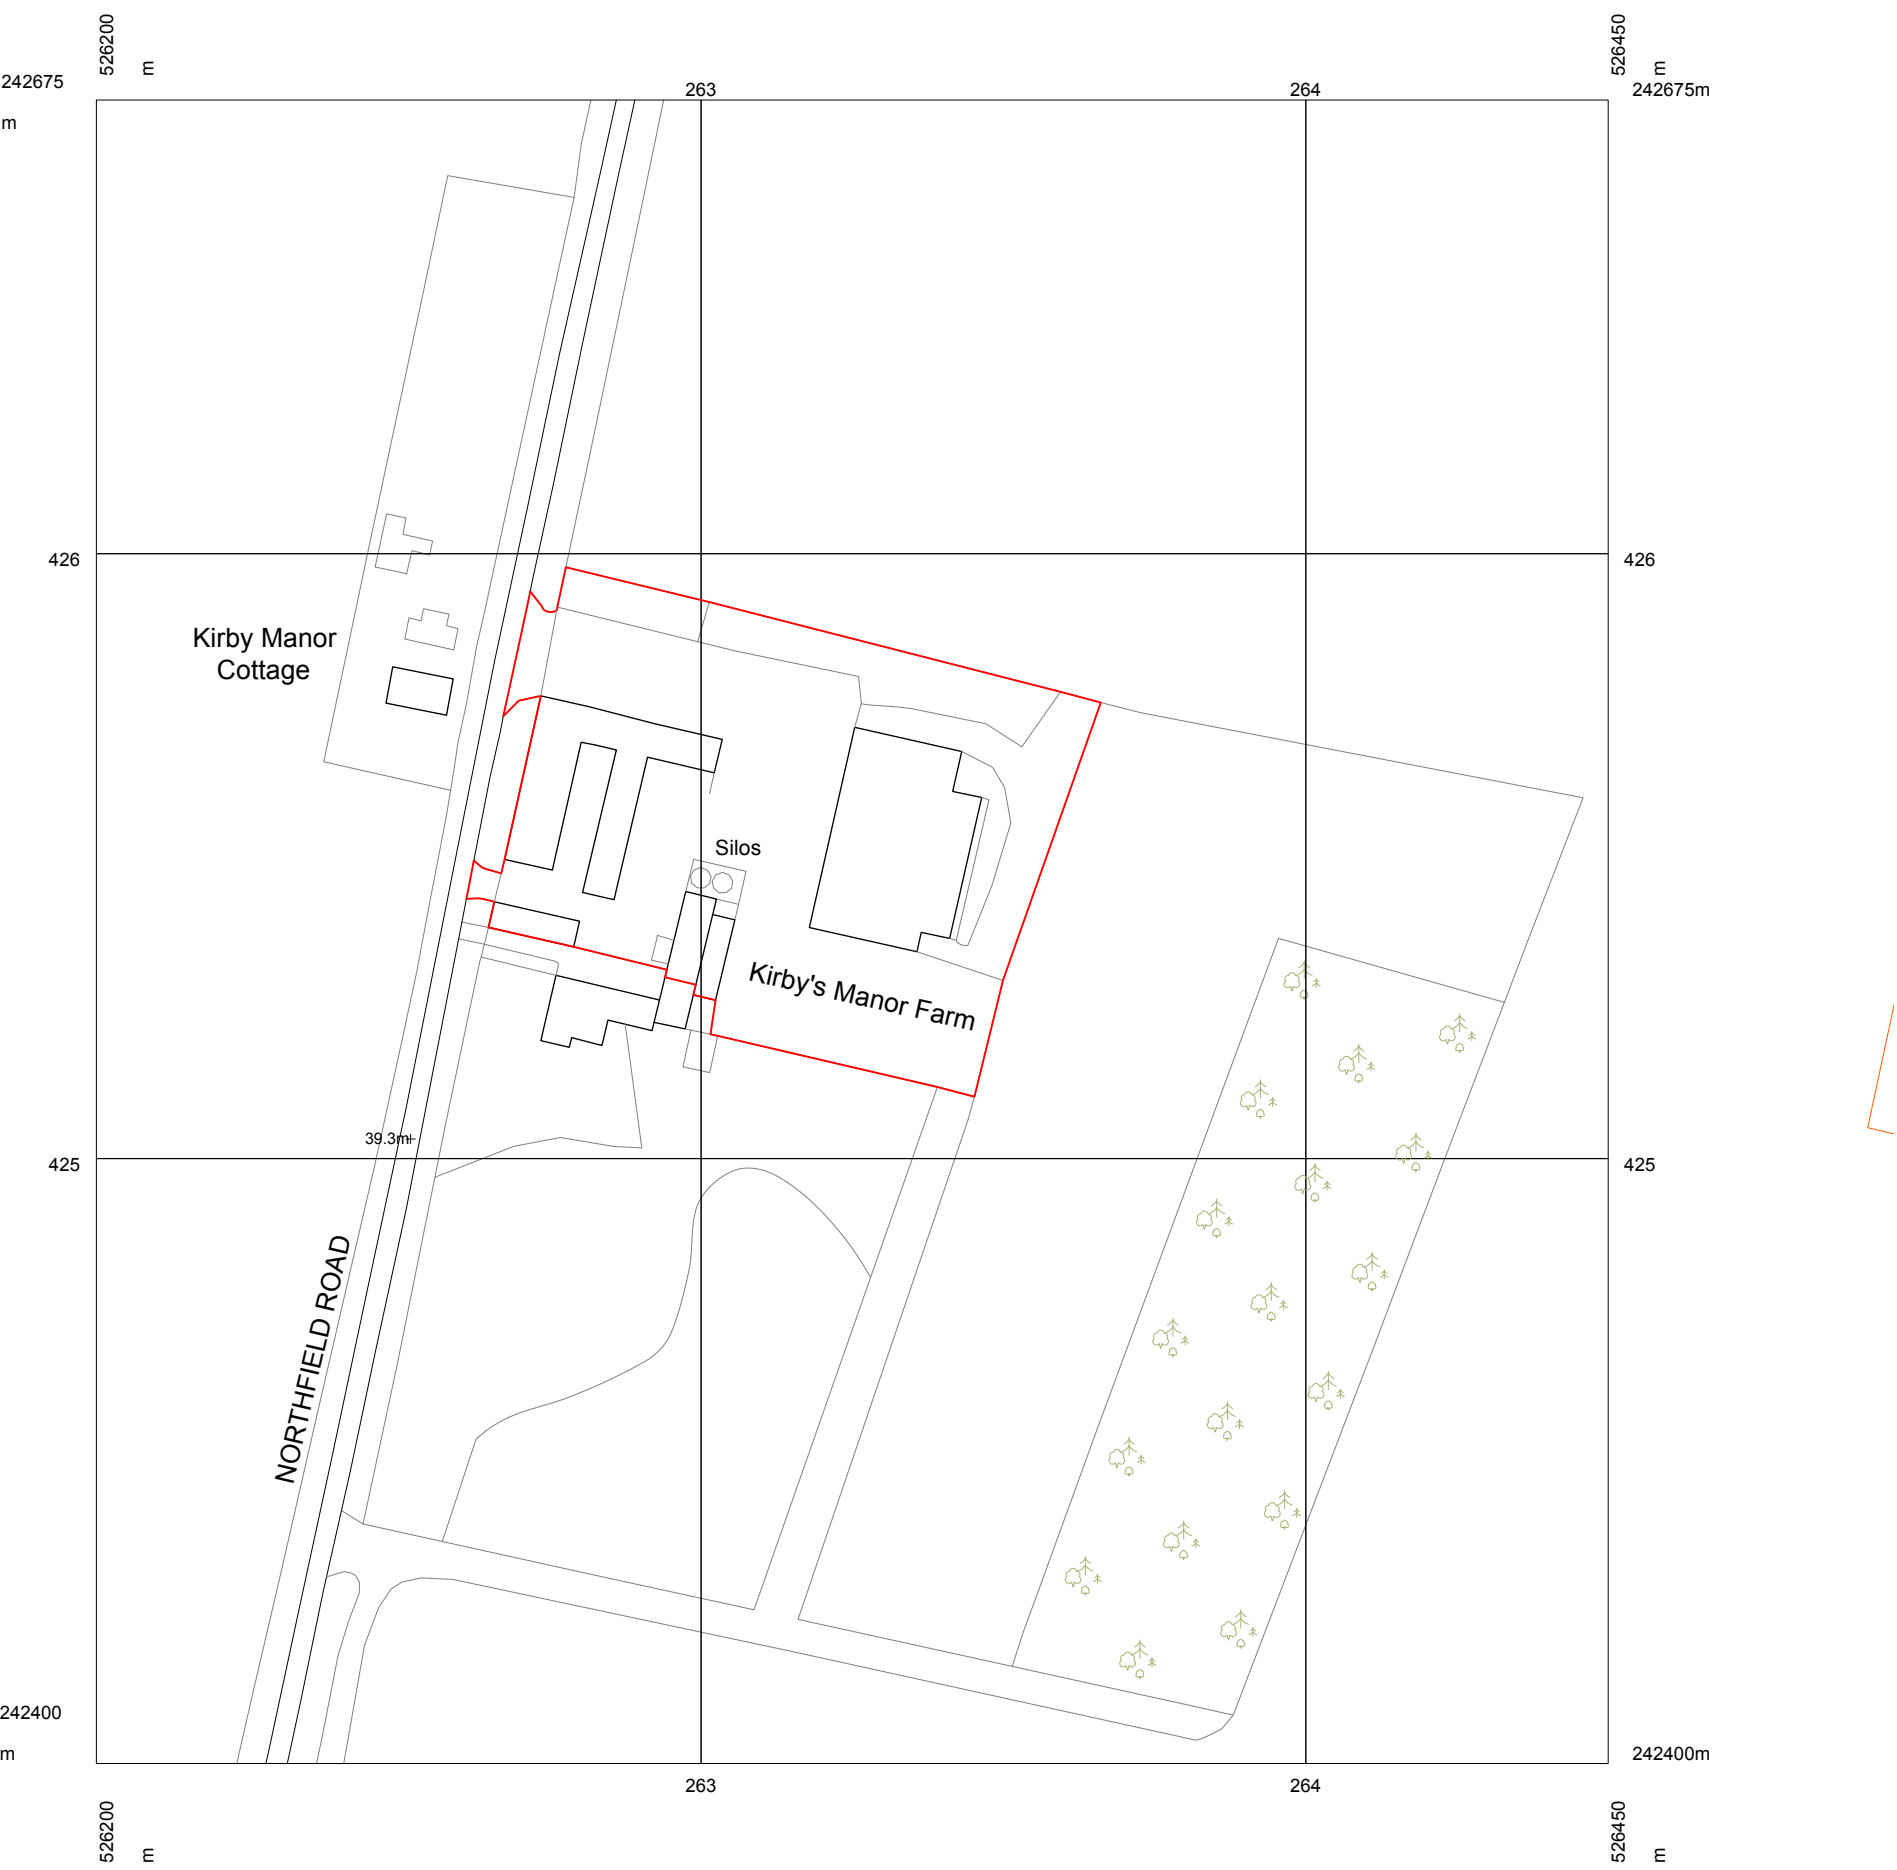


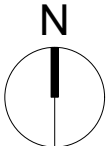

own Copyright and database right 2013
ance Survey License: 100048957
production in whole or part is prohibited
out the prior permission of Ordnance Survey

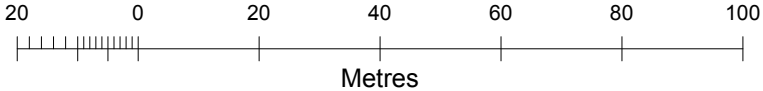

A.	15.09.2025	AC	Road access added
No.	Date	By	Comments
Revisions			
Status			
PLANNING			
Project			
Kirby Manor Farm			
Crawshaw Architects LLP			
27 Almeida Street London N1 1TD tel: +44 (0)7939 215 114			
Title			
LOCATION PLAN			
Drawing Number			Sheet
164 OS 00			
Drawn	Checked	Scale	Date
AC	AC	1:1250 @ A3	26.06.2024
			Revision
			A