

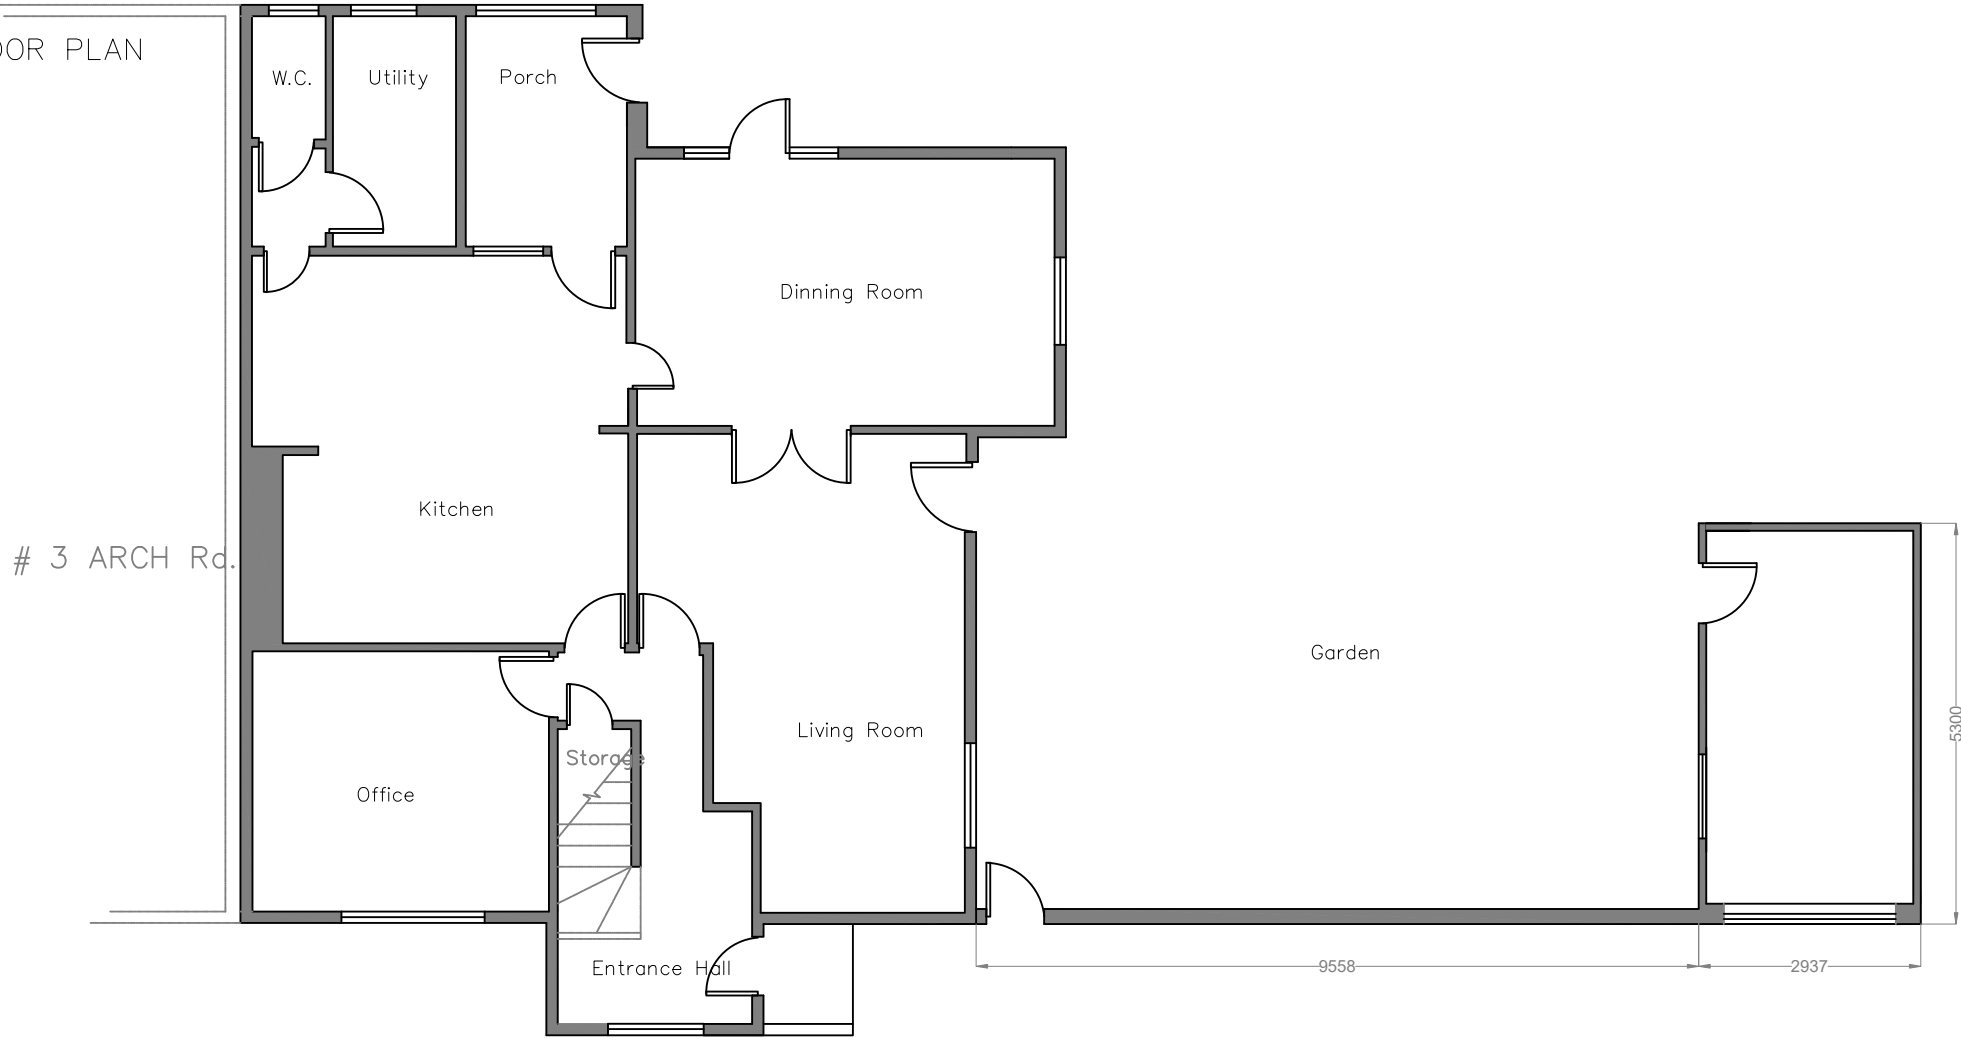


GROUND FLOOR PLAN  
EXISTING

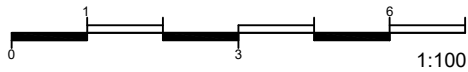

GROUND FLOOR PLAN  
PROPOSED

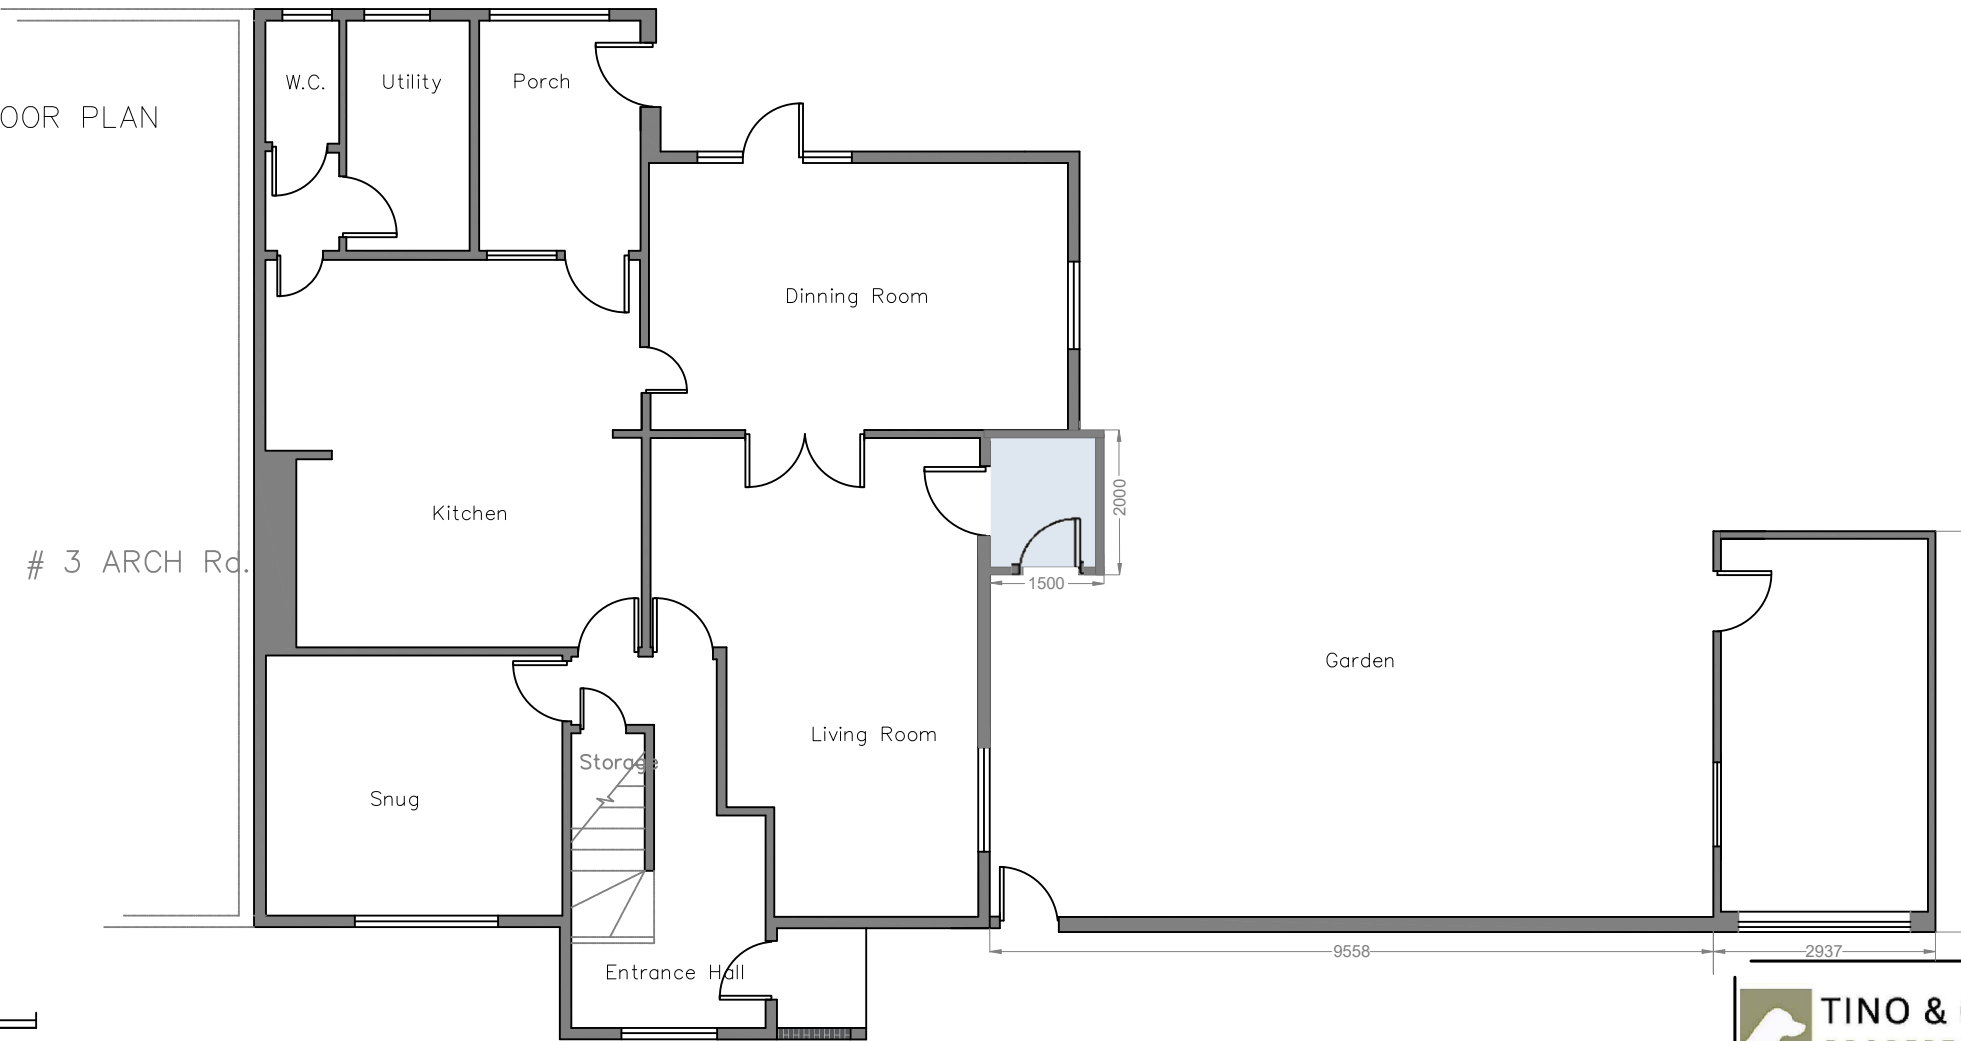

PROJECT:  
4 ARCH Rd.  
GREAT WYMONDLEY  
HITCHIN, SG4 7EP

CONTENT:  
LAWFUL DEV.  
APPLICATION  
General  
Arrangement

REVISION:  
REV1\_13-09-2025  
STAGE:  
LD App.

PLAN No.  
**LD-1**  
Scale  
1:100 @ A3