



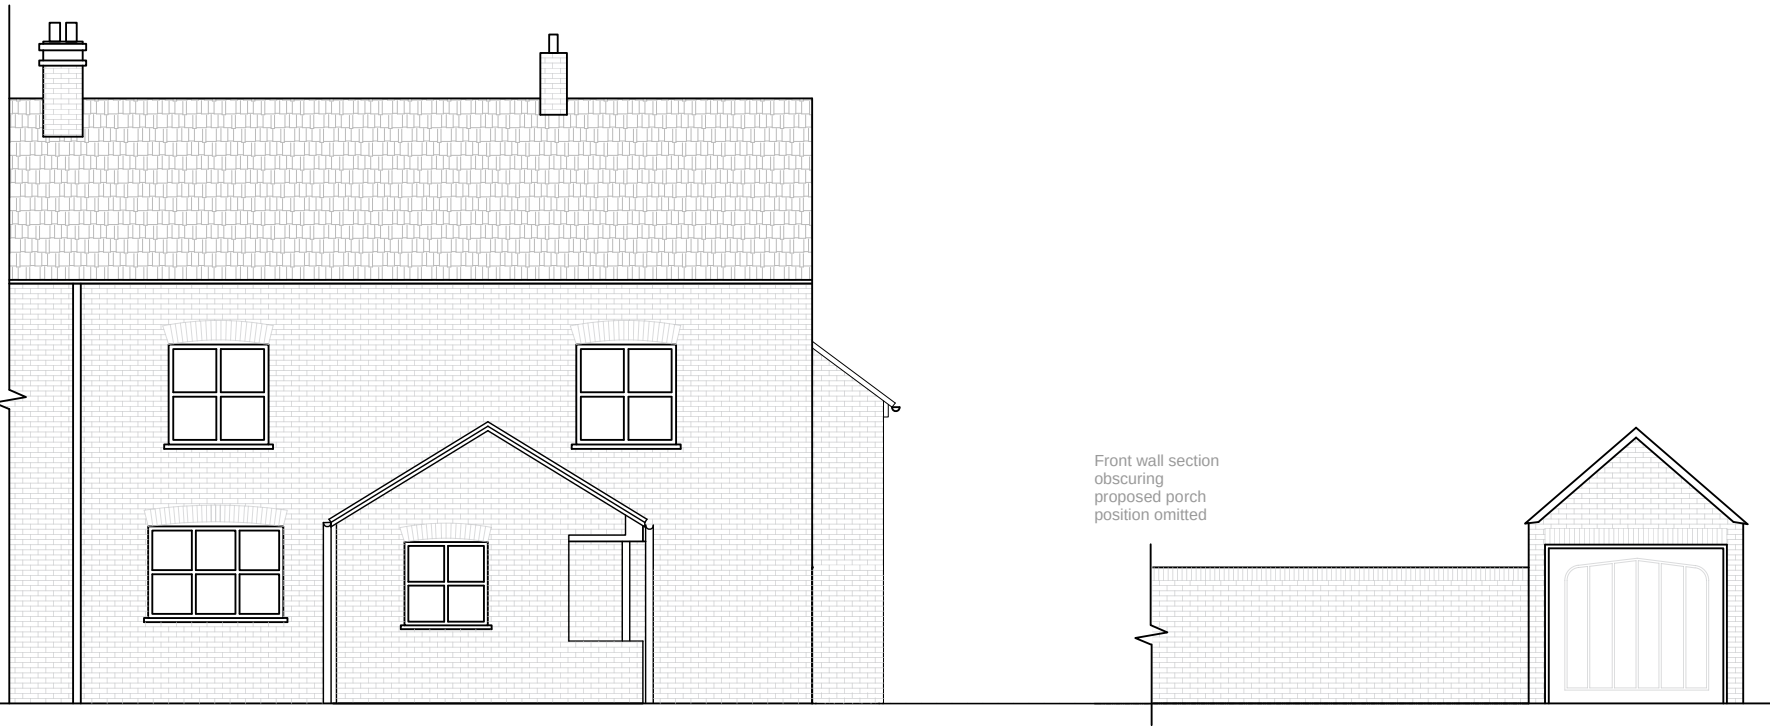

West Elevation— Existing
(Front)



South Elevation — Existing
(Side)

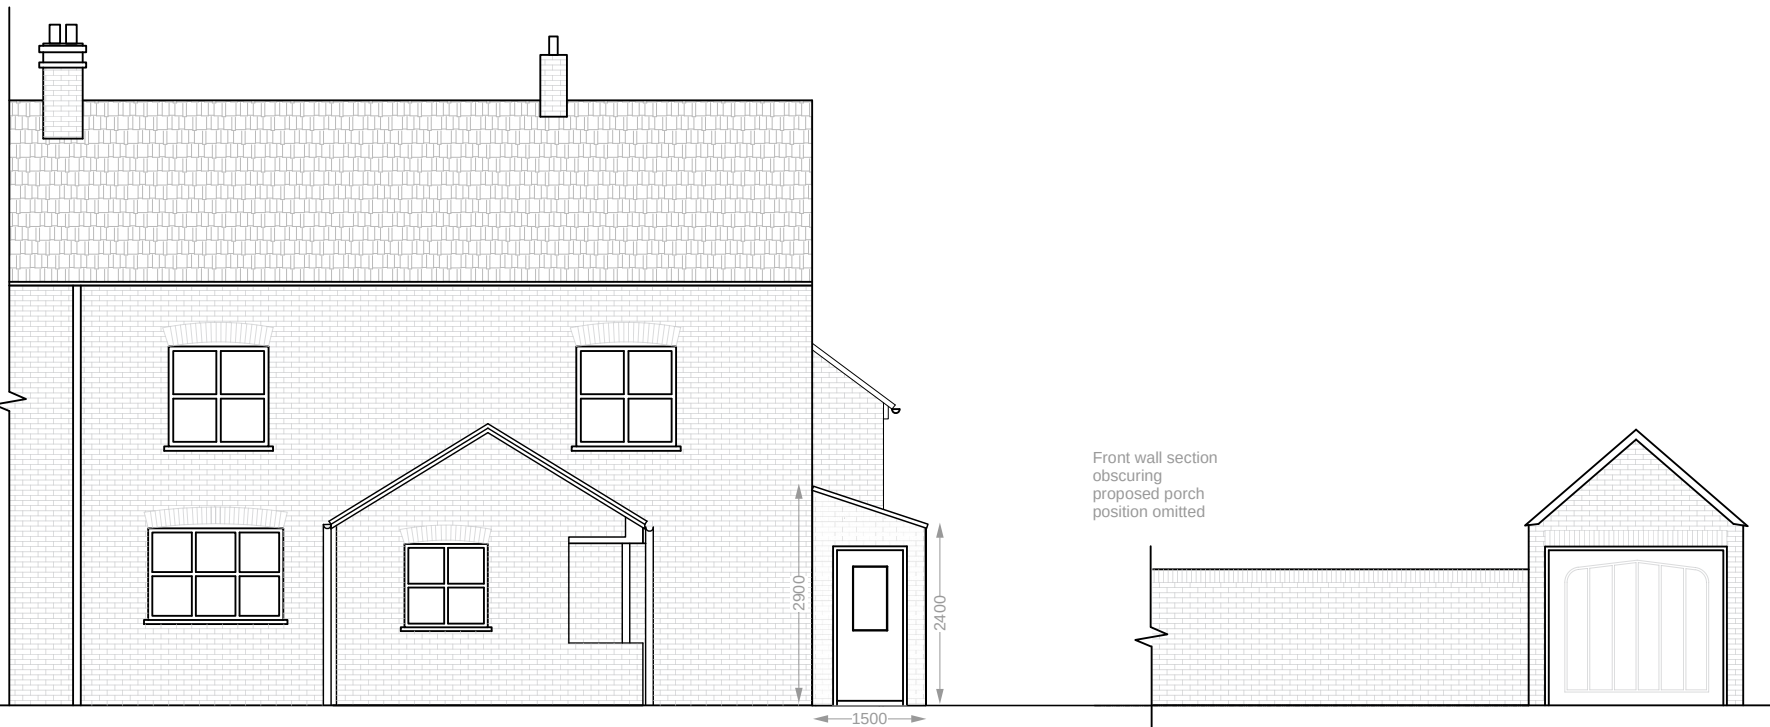

West Elevation— Proposed
(Front)



South Elevation — Proposed
(Side)

