
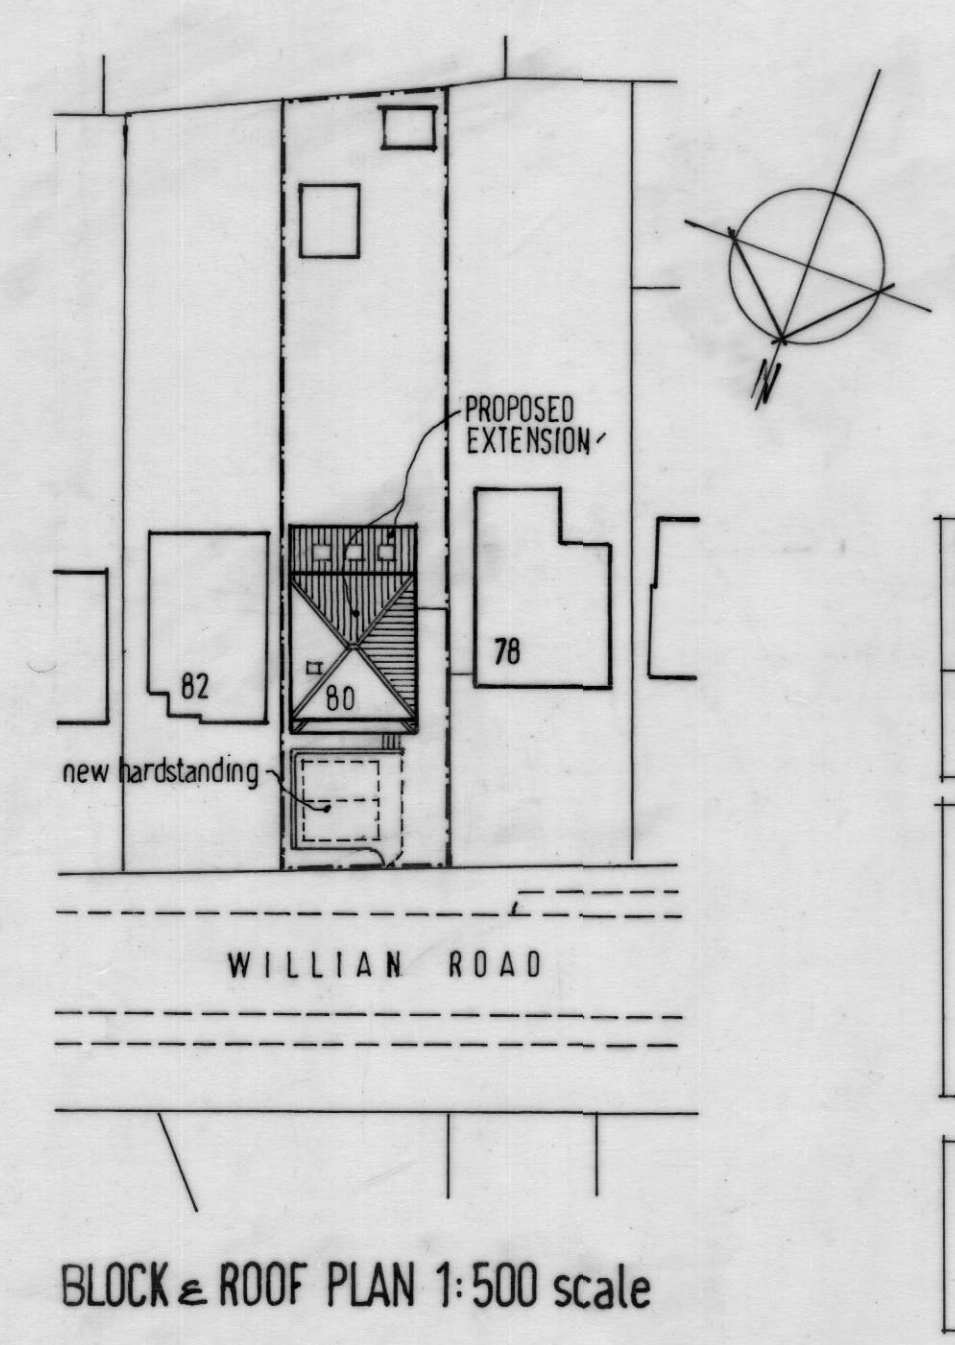
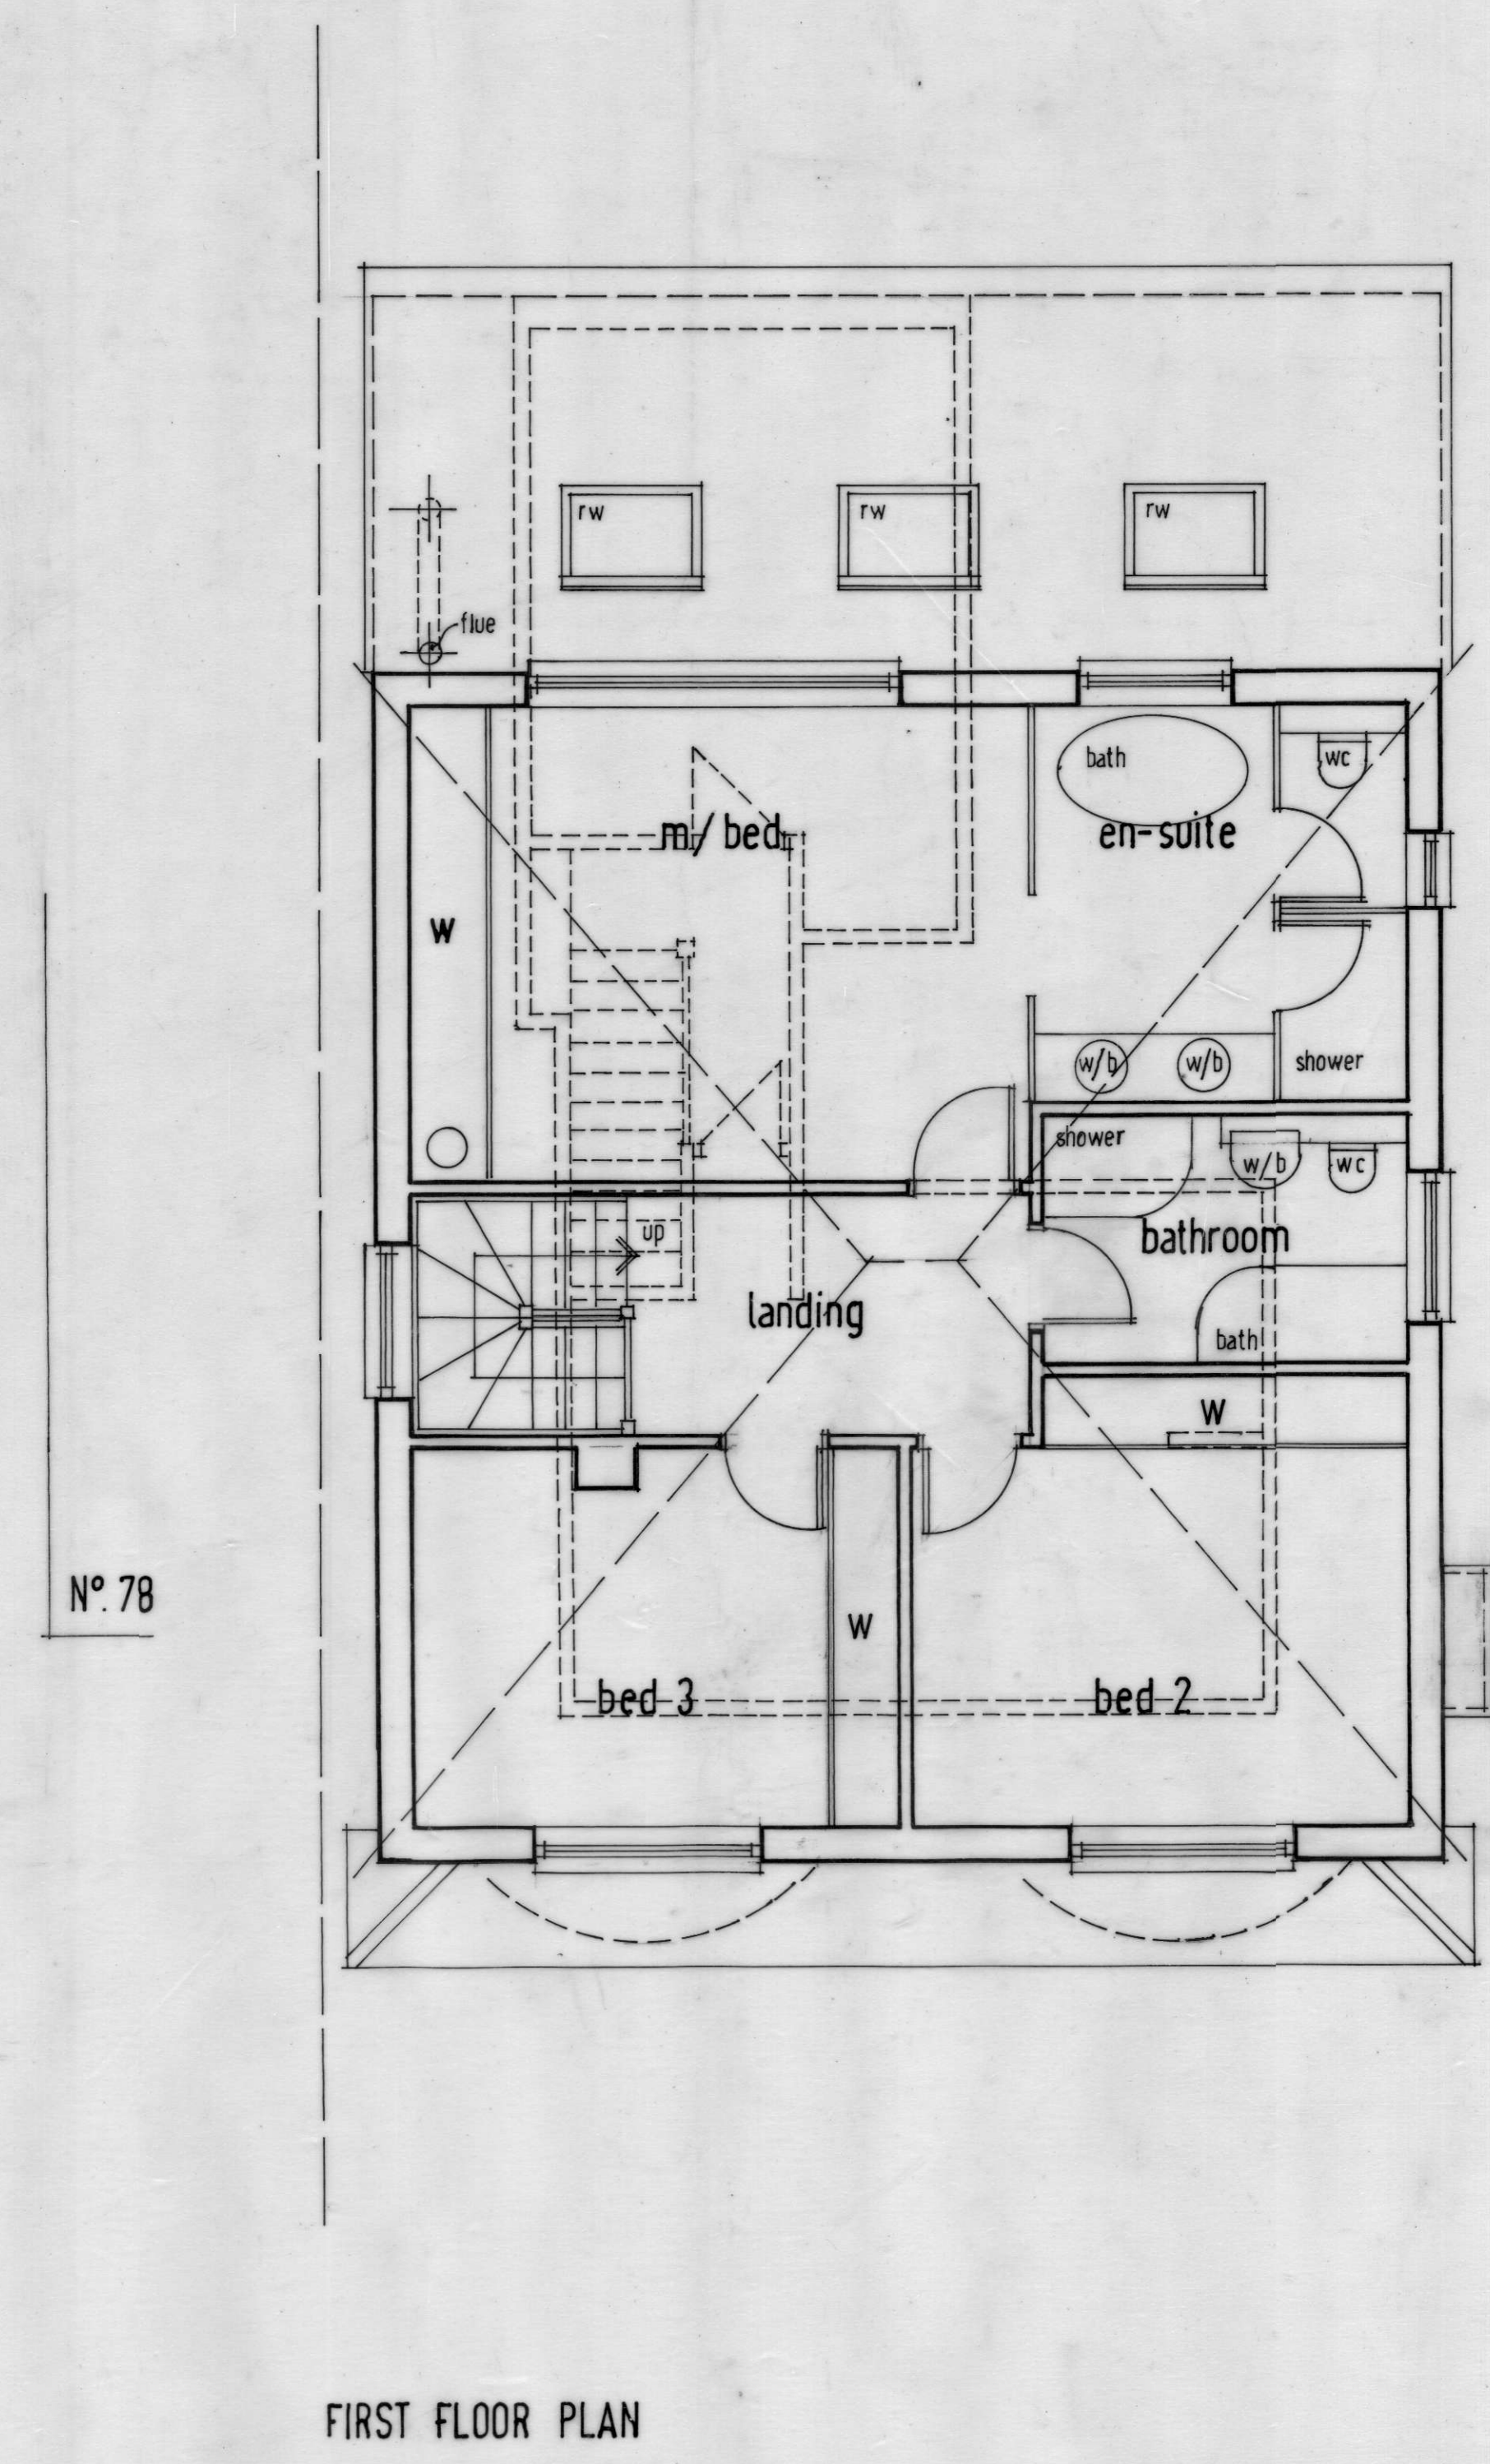
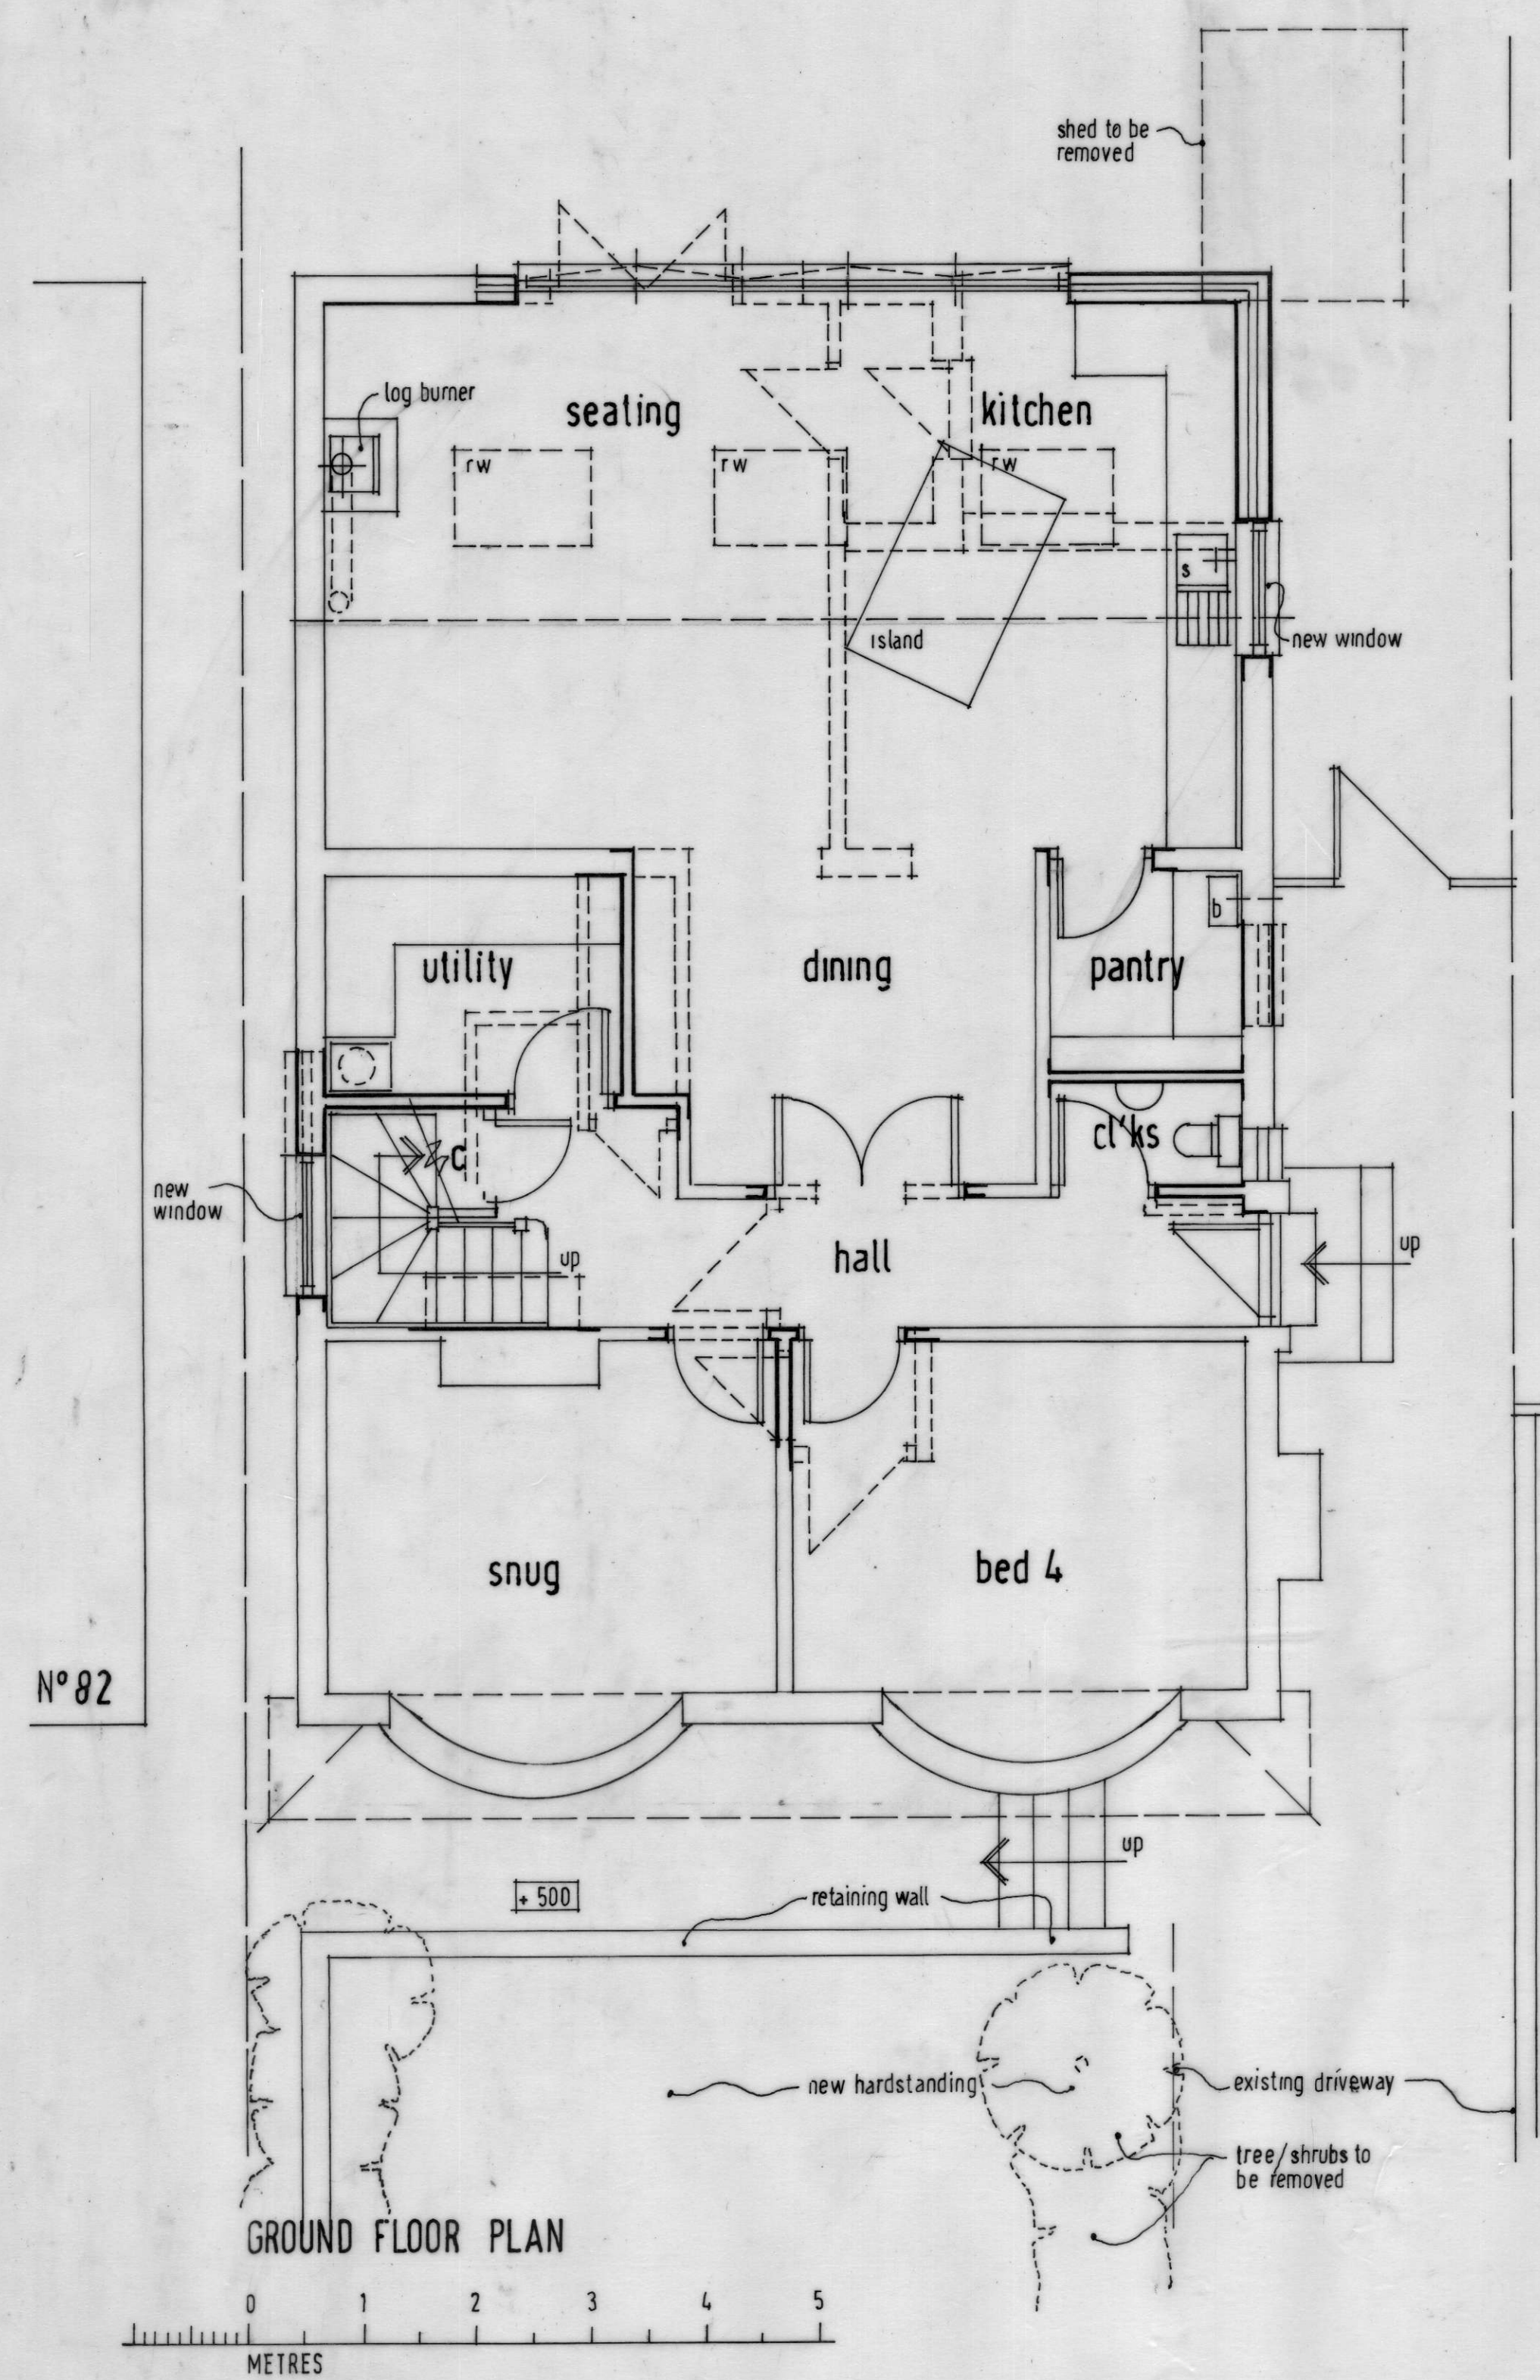
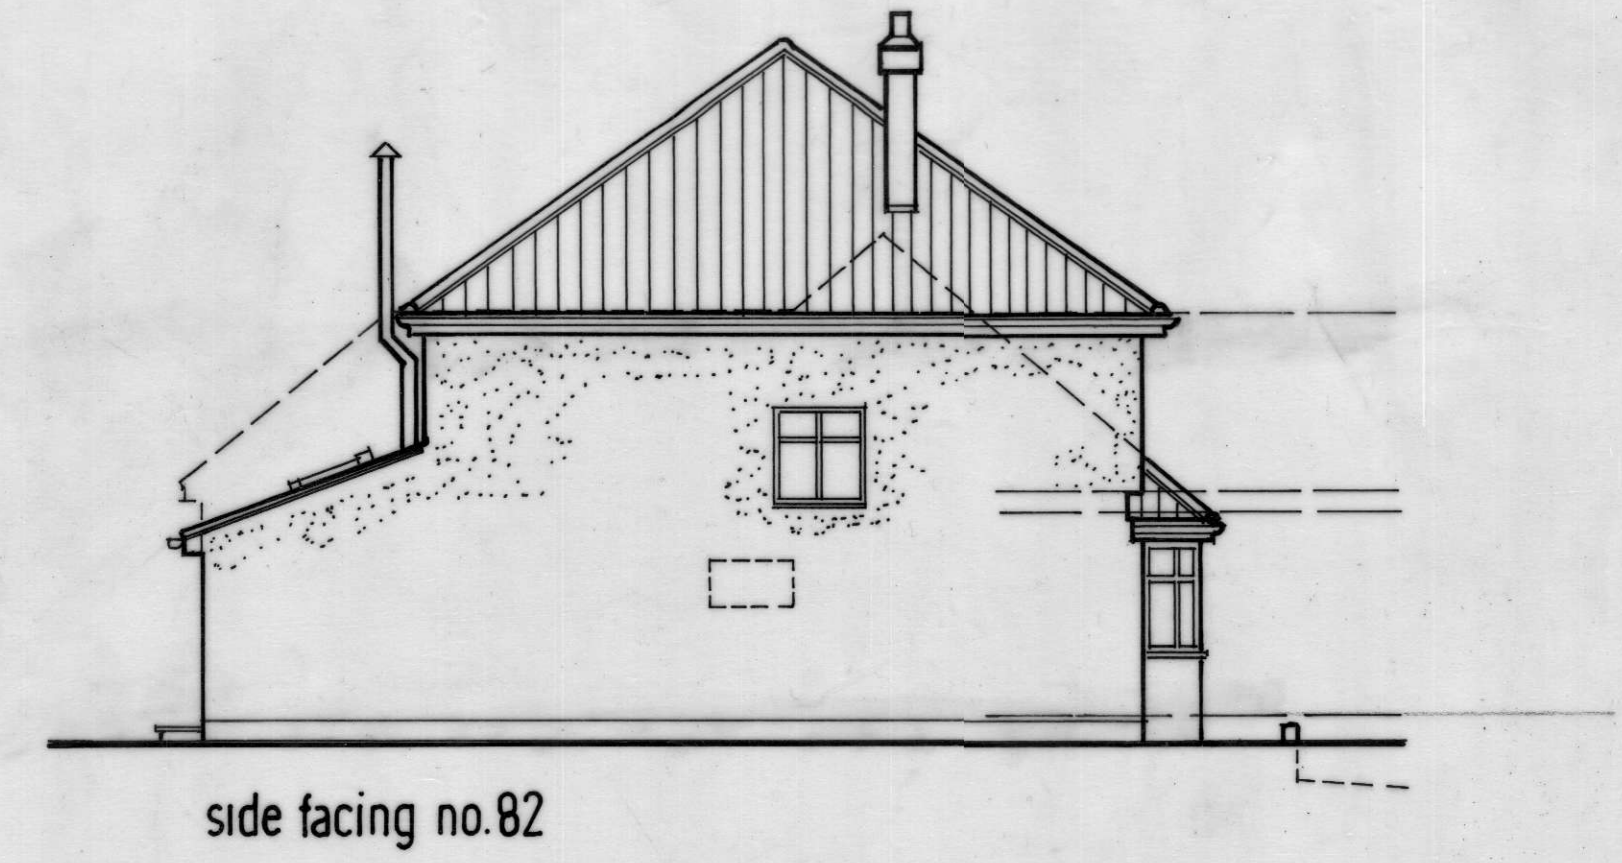
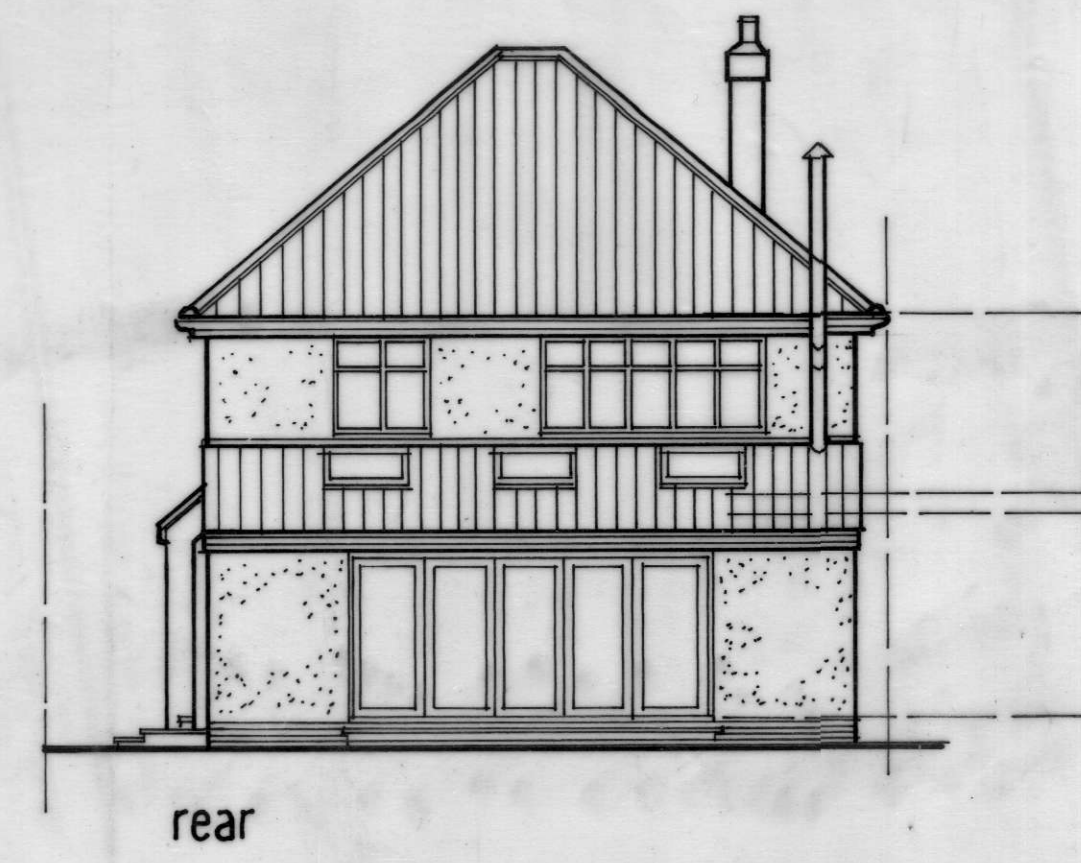
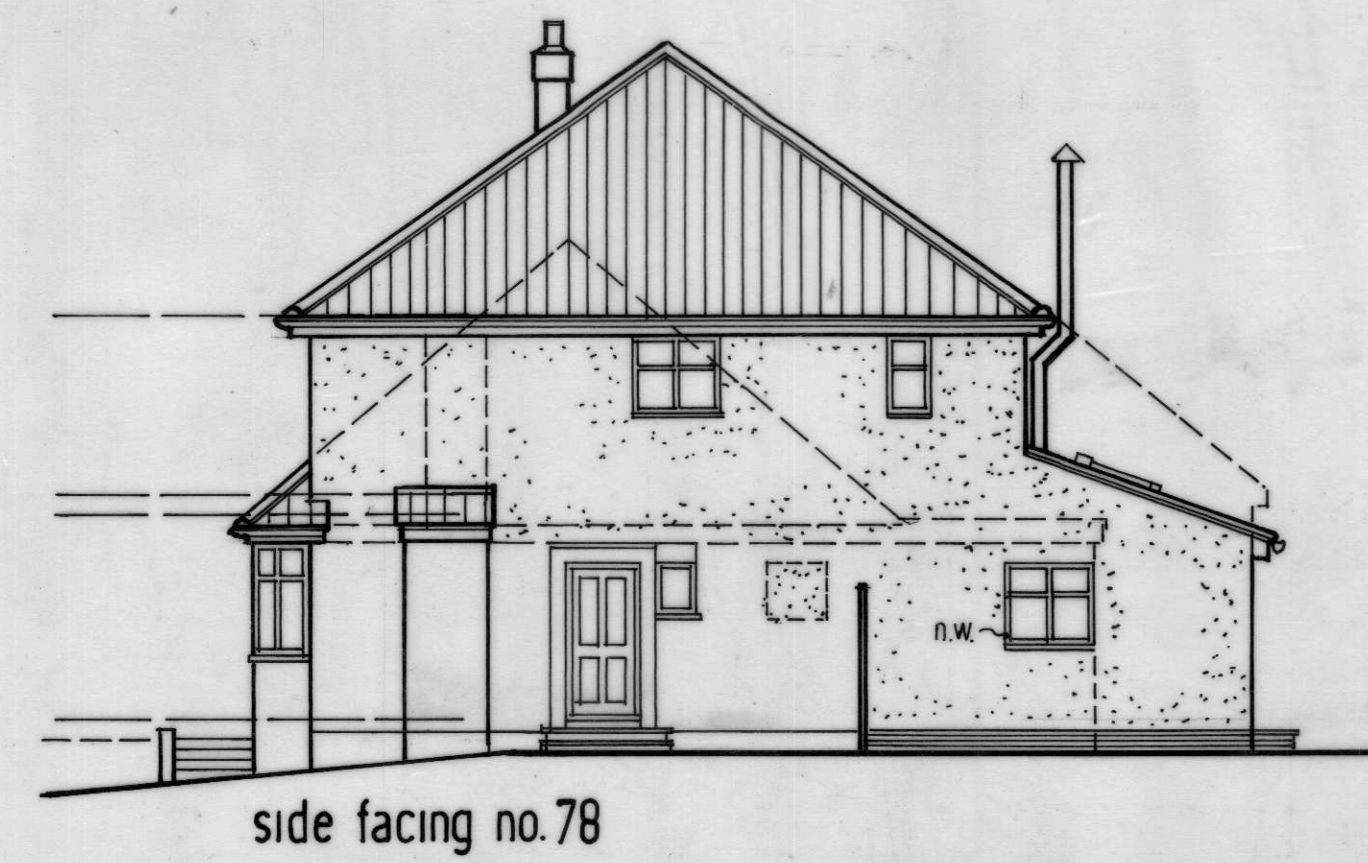


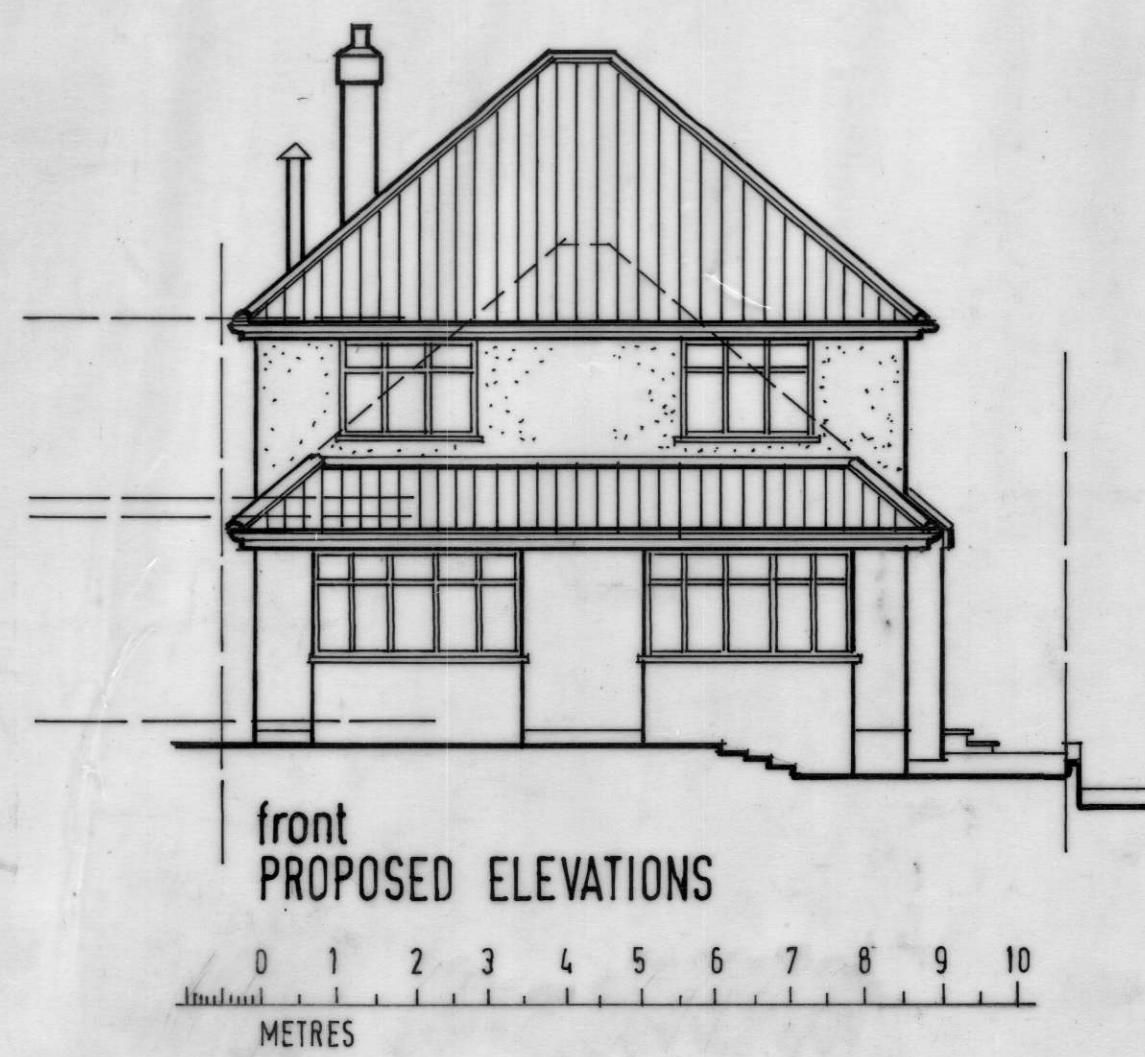

HEATHER MOYE B.Sc. Architectural Design Consultant Corner House, 1 Balmoral Road, Hitchin, Herts, SG5 1XG Tel 01462 459910		
client MR C. WILLIAMS.		
job PROPOSED EXTENSION AND ALTERATION AT 80 WILLIAM ROAD - HITCHIN - HERTS		
subject PROPOSED PLANS AND ELEVATIONS (A1 sheet size)		
scale 1:50 1:100 1:500		
date JUN 2025	drawn HM	
drawing no. HM-24656-03		re.v.