




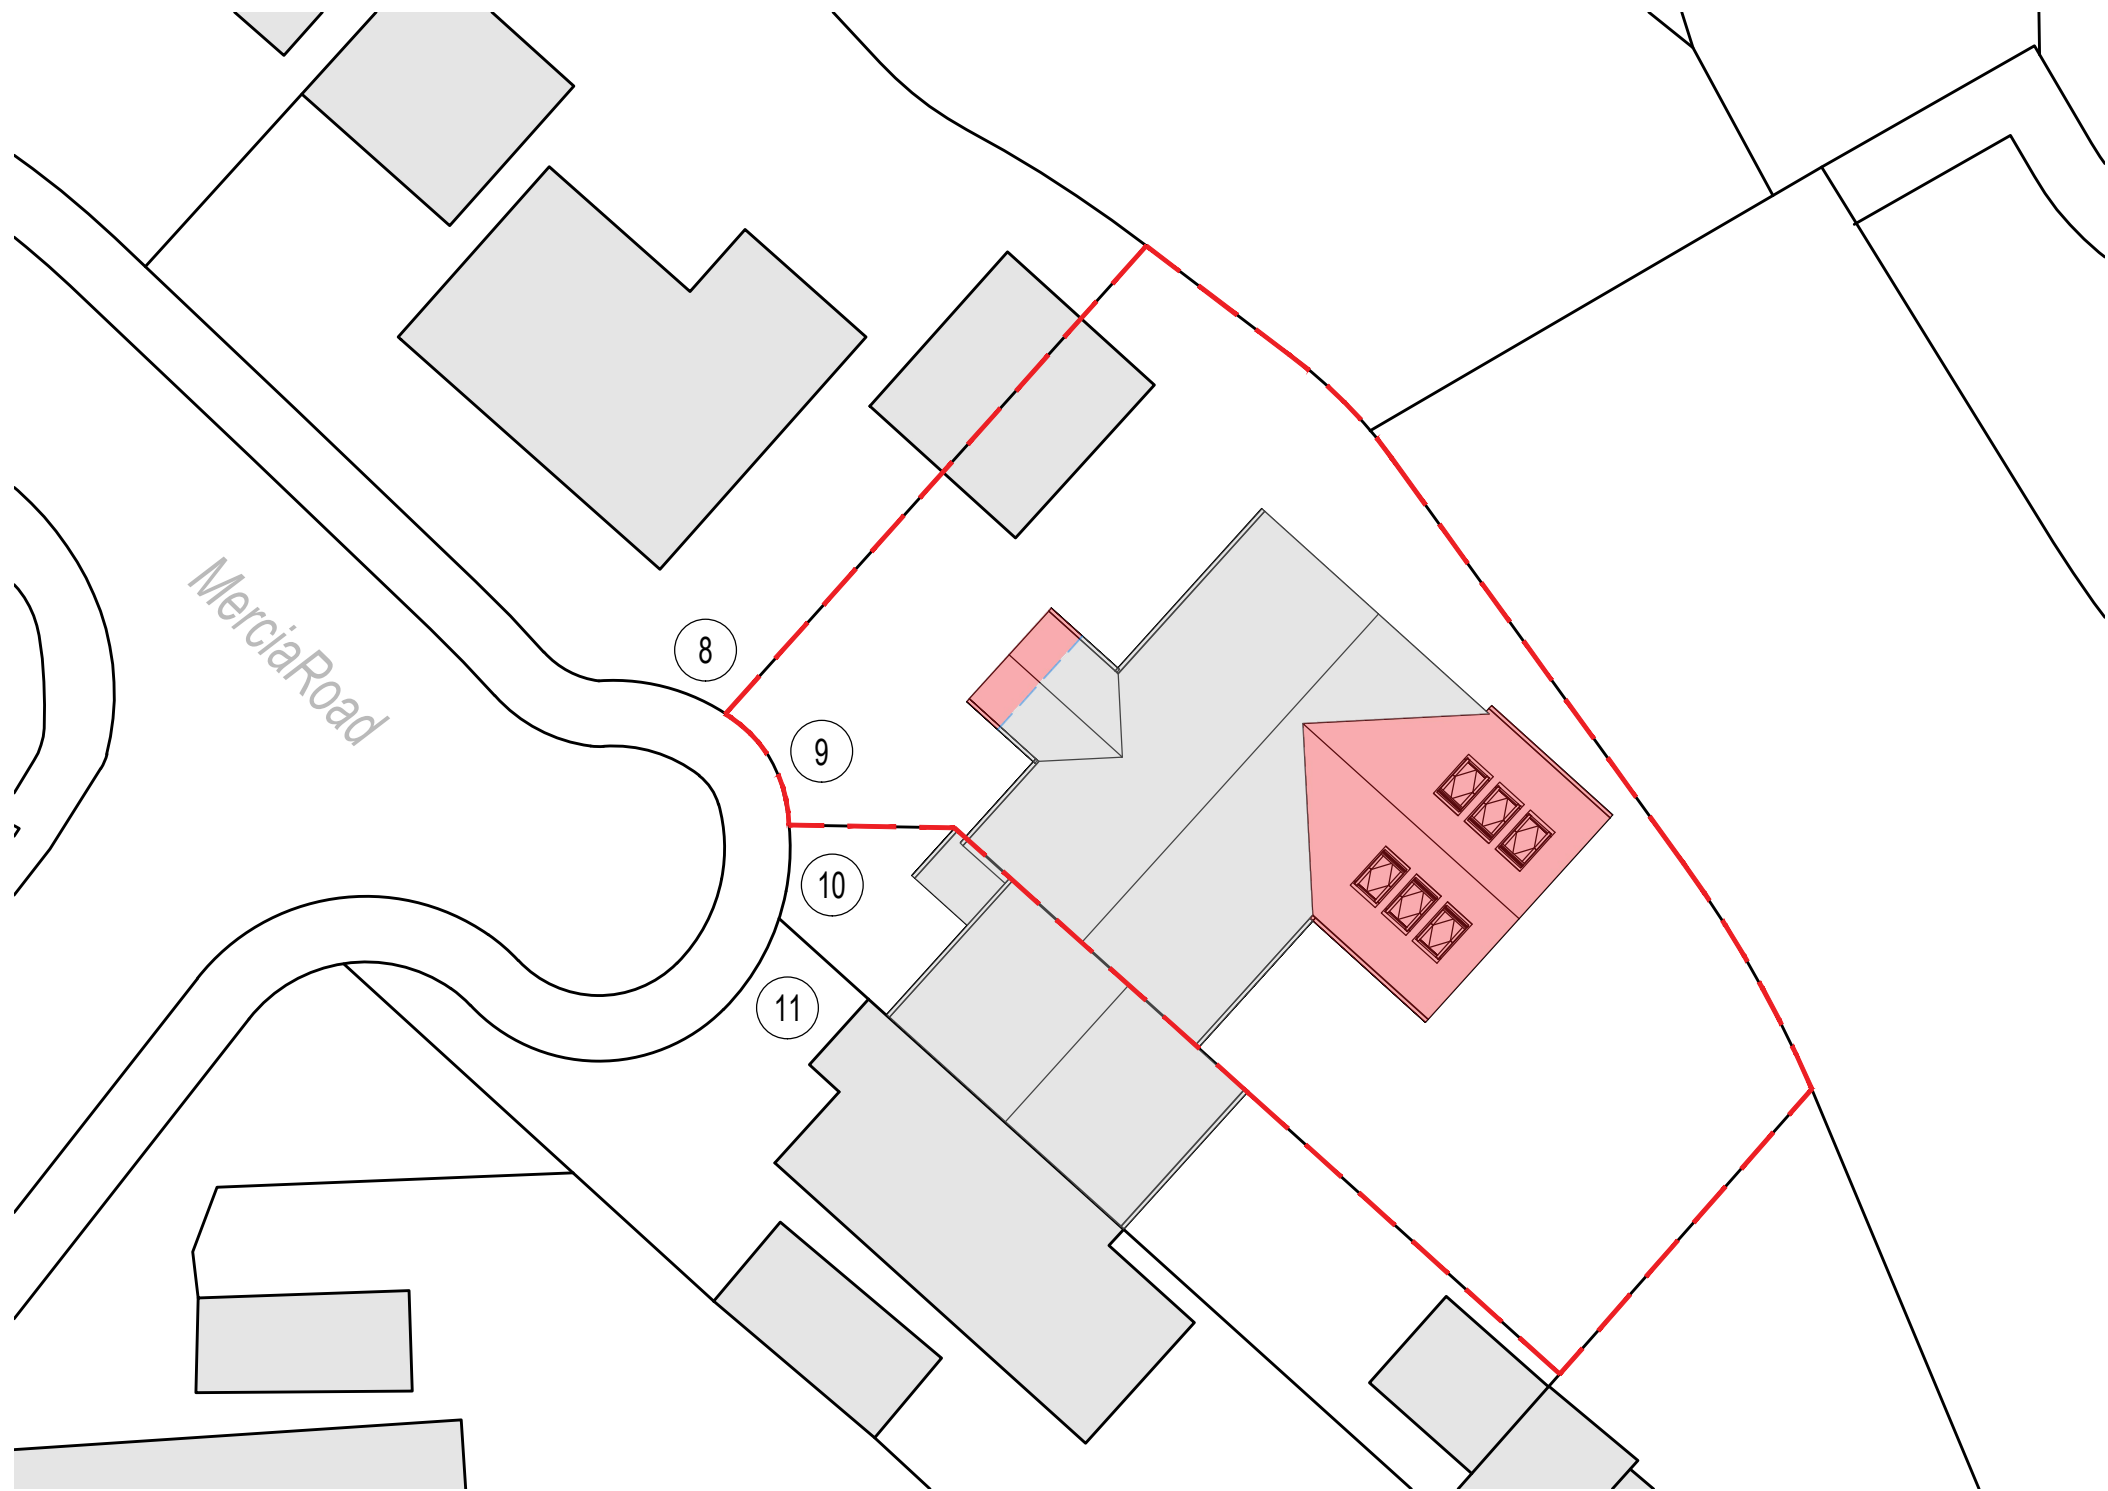

PROPOSED BLOCK PLAN @ 1 TO 200

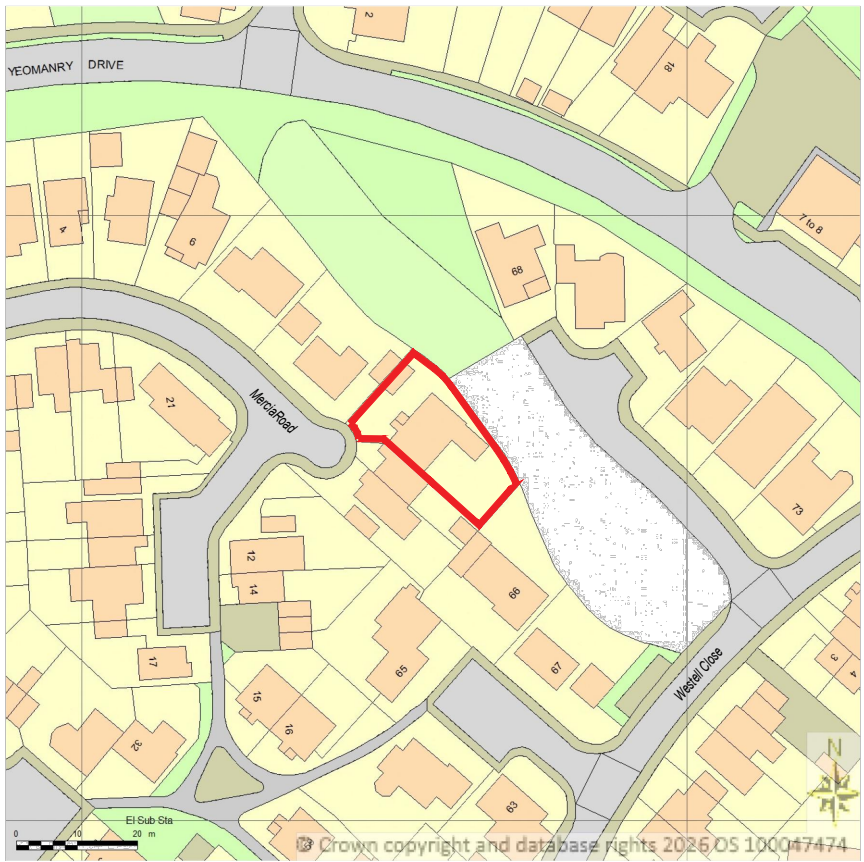

SITE LOCATION PLAN @ 1 TO 1250

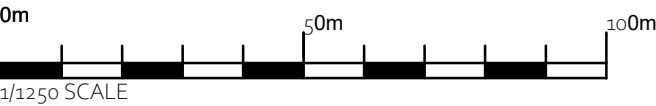

Rev.	Date	Details	Drawn	Checked
------	------	---------	-------	---------

Issued for:

PLANNING

Project/Client:

9 Mercia Road

Project No:

Dwg No: A110
Rev:

Scale: As Indicated - A1

Drawing:


Site & Location Plans

North:



Drawn By: Date:

Checked By: Date:

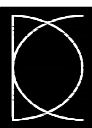

D.Chandler Architectural Design Ltd.
Devonshire Business Centre, Works Rd, Letchworth, SG6 1GJ
Tel : 07901 864 742 - Email : daniel@dcarchitectural.org