

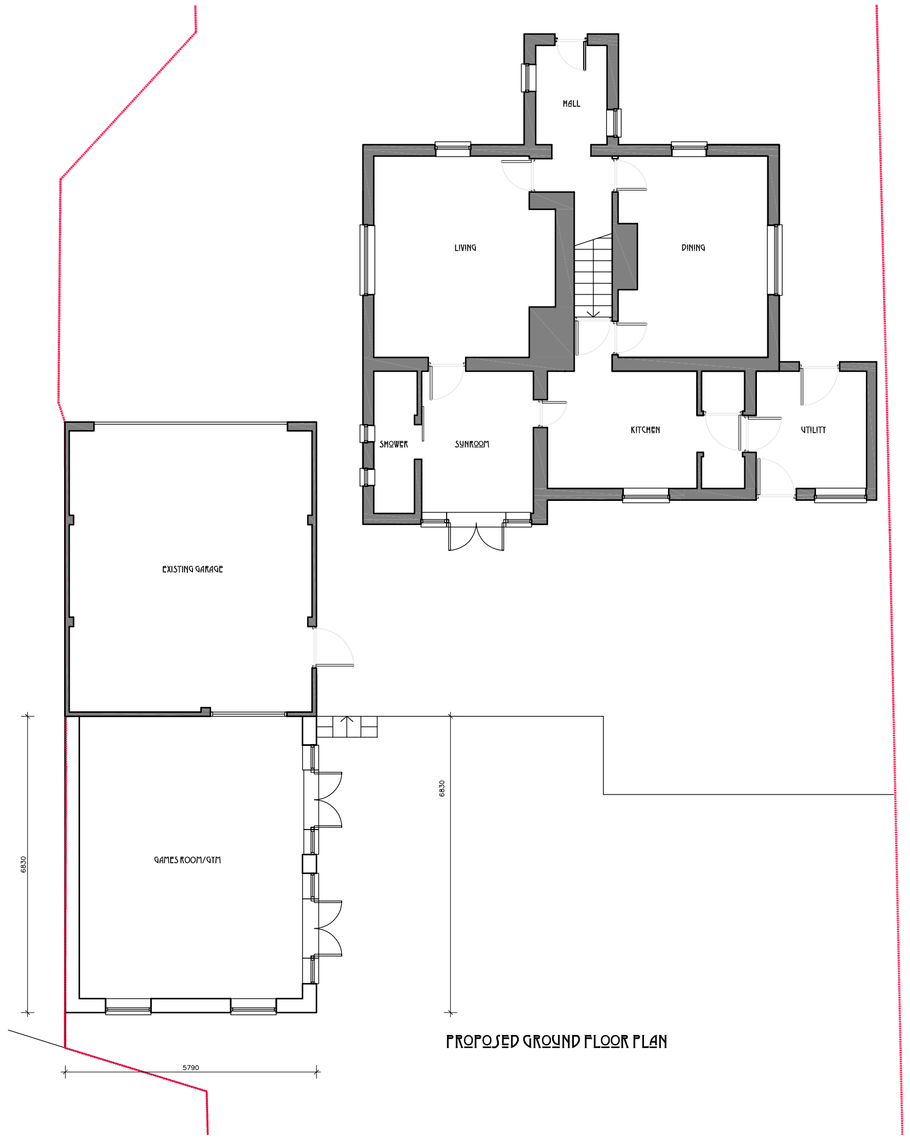


PROPOSED GROUND FLOOR PLAN

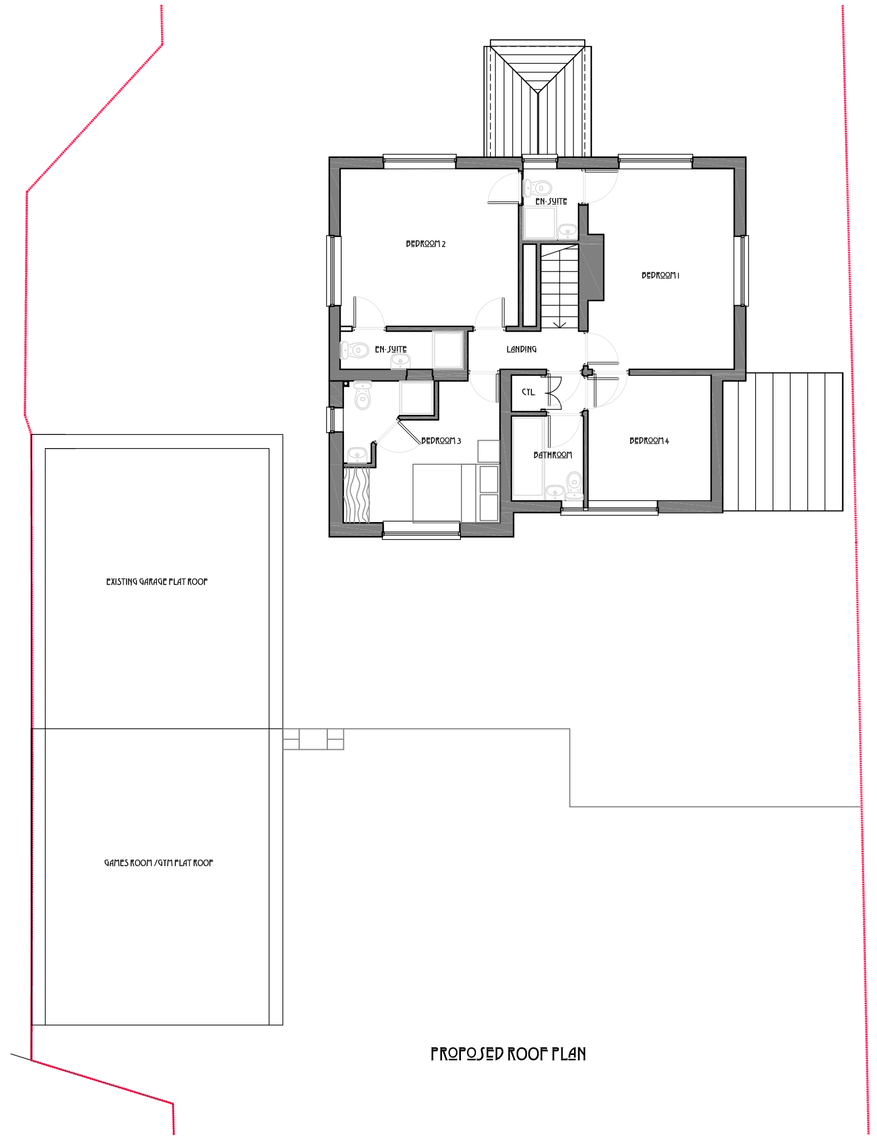


PROPOSED ROOF PLAN


SCALE 1:100 0 1 2.5 5 10M

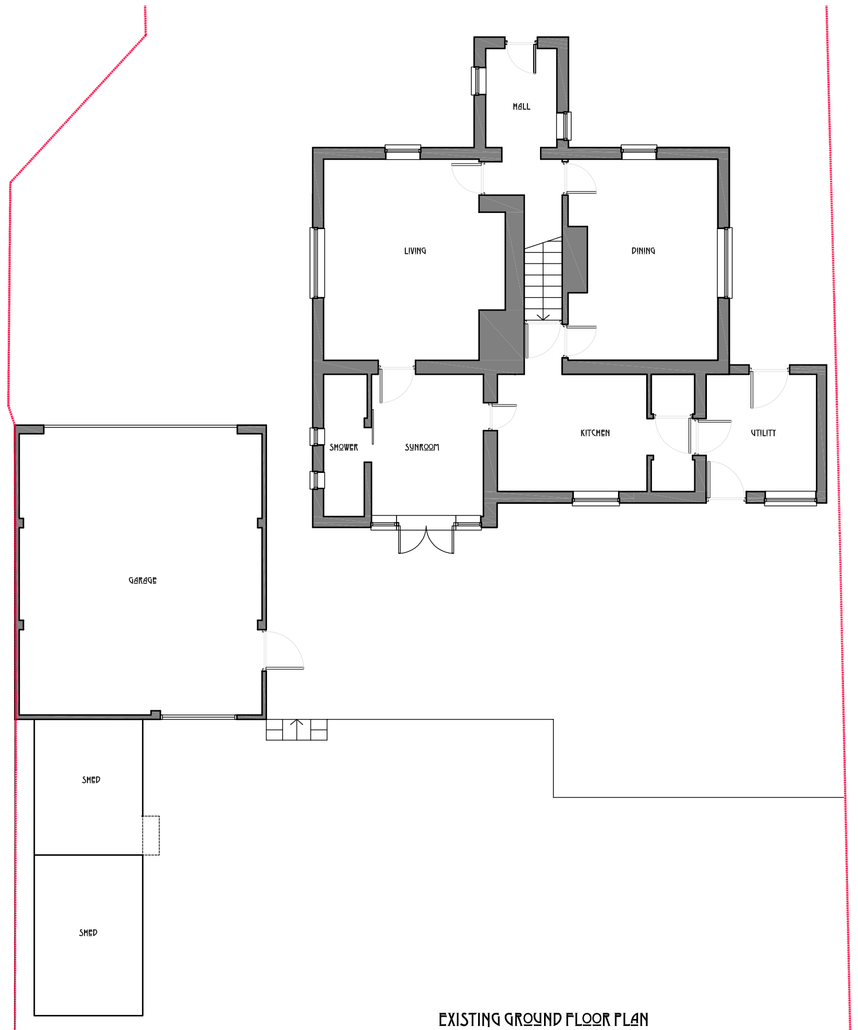

EXISTING GROUND FLOOR PLAN

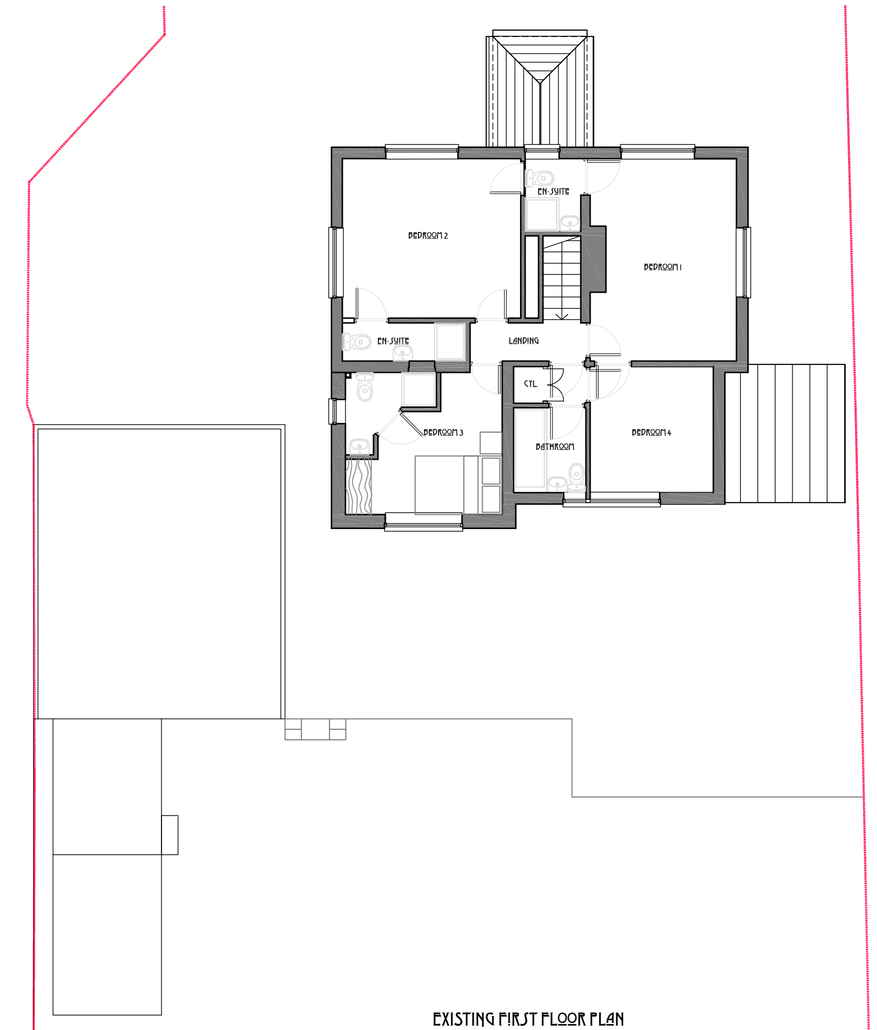


EXISTING FIRST FLOOR PLAN

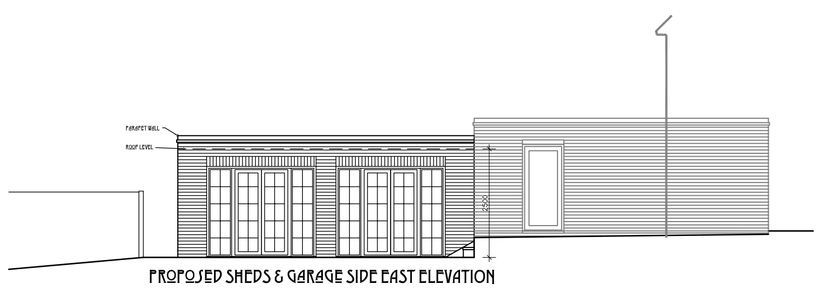

PROPOSED SHEDS & GARAGE SIDE EAST ELEVATION
(GARAGE SHOWN FOR CONTEXT ONLY)



PROPOSED SHED & GARAGE REAR SOUTH ELEVATION
(GARAGE SHOWN FOR CONTEXT ONLY)

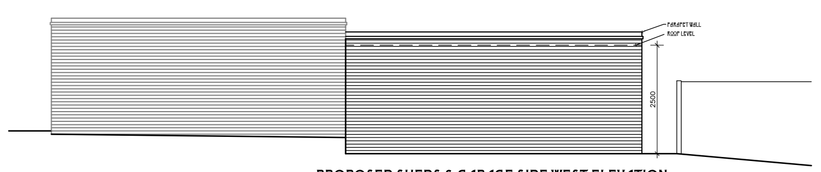


PROPOSED SHEDS & GARAGE SIDE WEST ELEVATION
(GARAGE SHOWN FOR CONTEXT ONLY)

© 356 DESIGN Ltd
THIS DRAWING IS THE PROPERTY OF 356 DESIGN Ltd AND IS ISSUED ON THE CONDITION THAT IT IS NOT REPRODUCED, DISCLOSED OR COPIED TO, ANY UNAUTHORISED PERSON IN WHOLE OR PART WITHOUT PRIOR WRITTEN CONSENT.


NO DIMENSIONS ARE TO BE SCALED FROM THIS DRAWING. ALL DIMENSIONS STATED MUST BE VERIFIED ON SITE. THE ARCHITECT MUST BE ADVISED OF ANY DISCREPANCIES PRIOR TO ANY ITEM OF WORK BEING PUT IN HAND.
THIS DRAWING MUST BE READ TOGETHER WITH THE SPECIFICATION, BILL OF QUANTITIES, AND RELATED DRAWINGS.

RIBA

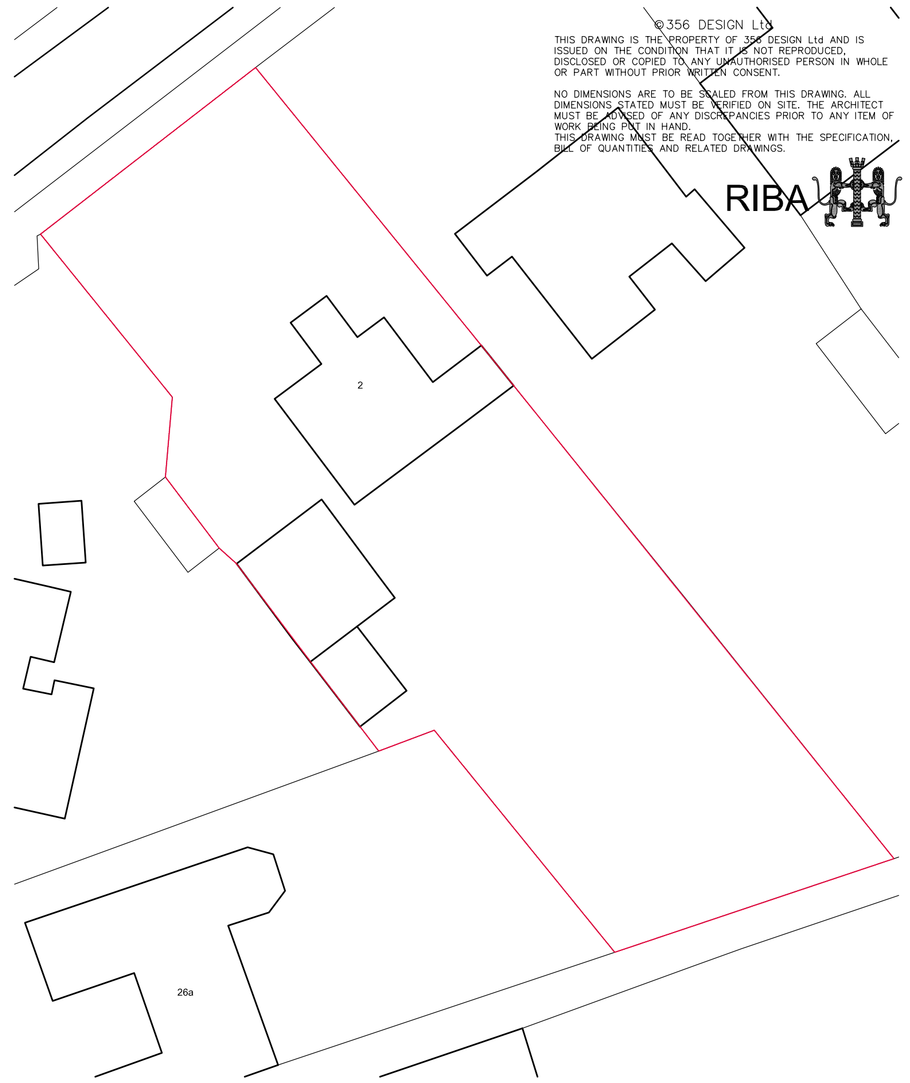

BLOCK PLAN 1:250


Materials:
Walls - brick to match existing garage
Doors - white upvc
Windows - white upvc
Roof - to match existing garage

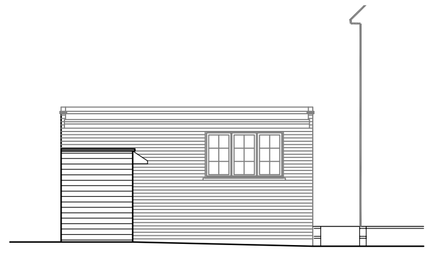


EXISTING SHED & GARAGE REAR SOUTH ELEVATION
(GARAGE SHOWN FOR CONTEXT ONLY)



BLOCK PLAN 1:500

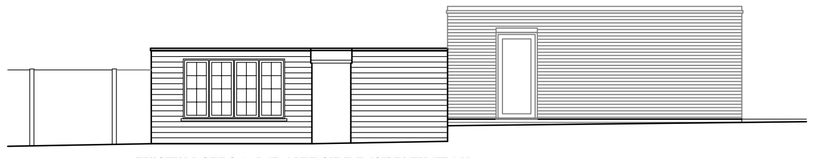

EXISTING SHEDS & GARAGE SIDE EAST ELEVATION
(GARAGE SHOWN FOR CONTEXT ONLY)

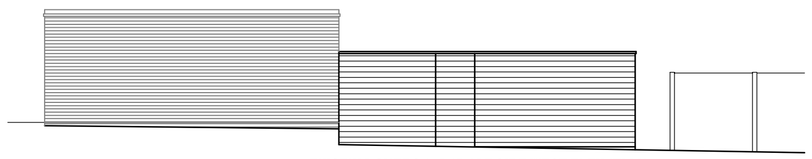

EXISTING SHEDS & GARAGE SIDE WEST ELEVATION
(GARAGE SHOWN FOR CONTEXT ONLY)

· NO.2 OAKFIELDS ROAD · KNEBWORTH · HERTFORDSHIRE ·

Rev	Date	By	Ch'd	Description

356 DESIGN Ltd
- 172a HIGH STREET - STEVENAGE - HERTFORDSHIRE - SG1 3LL -
- m: 07902 960 581 - t: 01438 234711 - e: -

CLIENT:
MRS M. PERRY

PROJECT:
2 OAKFIELDS ROAD, KNEBWORTH, HERTS

TITLE:
EXISTING AND PROPOSED PLANS & ELEVATIONS

SCALE:	DATE:	DRAWN BY:	CHECKED:
1:100 AT A1	JAN '18	DW	

PROJ No:	DWG No:	REV:
1723	LDC 022	