
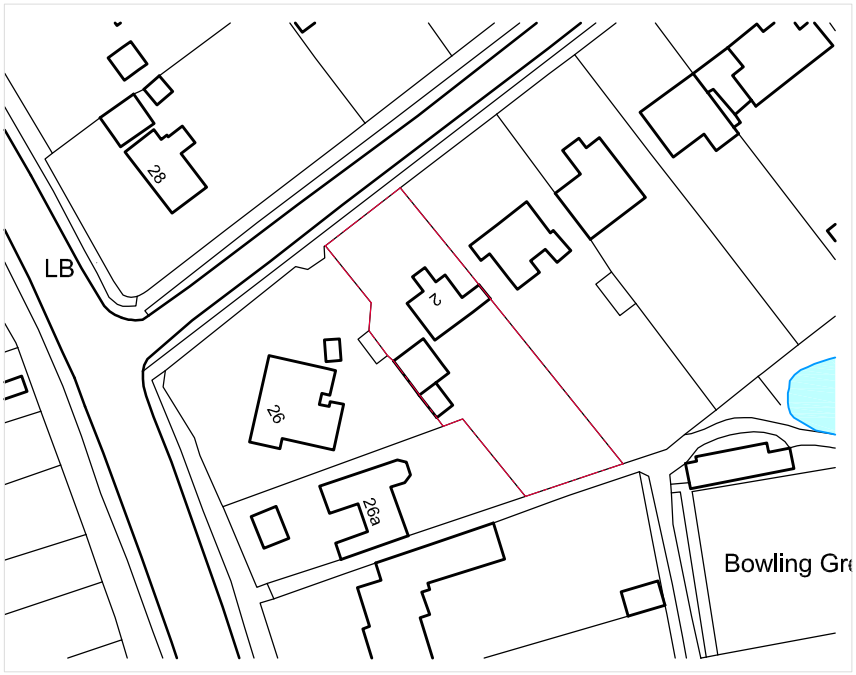


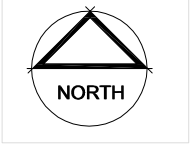

Scale 1:1250 0 10 30 60 120m

©356 DESIGN Ltd
THIS DRAWING IS THE PROPERTY OF 356 DESIGN Ltd AND IS ISSUED ON THE CONDITION THAT IT IS NOT REPRODUCED, DISCLOSED OR COPIED TO ANY UNAUTHORISED PERSON IN WHOLE OR PART WITHOUT PRIOR WRITTEN CONSENT.

NO DIMENSIONS ARE TO BE SCALED FROM THIS DRAWING. ALL DIMENSIONS STATED MUST BE VERIFIED ON SITE. THE ARCHITECT MUST BE ADVISED OF ANY DISCREPANCIES PRIOR TO ANY ITEM OF WORK BEING PUT IN HAND.
THIS DRAWING MUST BE READ TOGETHER WITH THE SPECIFICATION, BILL OF QUANTITIES AND RELATED DRAWINGS.

CLIENT:
Mrs V. Perry
32 Steveange Road, Knebworth,
Hertfordshire, SG3 6NN

TITLE:
Location Plan

PROJECT:
First Floor Rear Extension

SCALE: 1:1250@A4 DATE: May '17 DRAWN BY: DRW CHECKED:

ISSUE STATUS:
Planning

PROJECT No: 1723_ DWG No: P 001 REV:

356 DESIGN Ltd
- 172a HIGH STREET - STEVENAGE -
- HERTFORDSHIRE - SG1 3LL -
- m: 07902 960 581 - t: 01438 234711 -
- e: -