


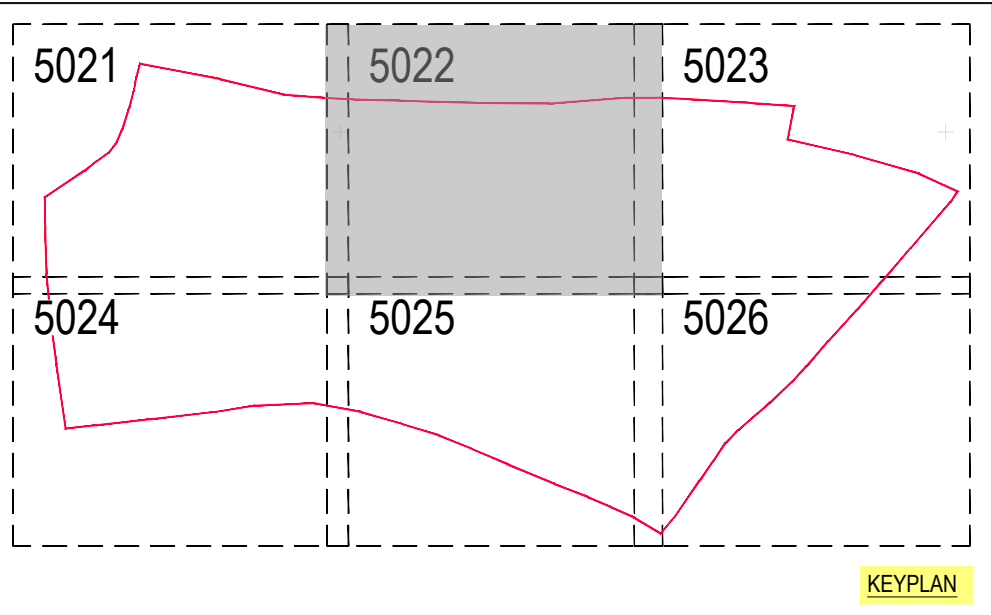

DO NOT SCALE OFF THIS DRAWING

NOTES

1. The contractor is responsible for verifying all site & setting out dimensions before commencing work.
2. This drawing is to be read in conjunction with all relevant Architectural and M&E drawings.
3. All dimensions in meters unless stated otherwise.

Key:	
—	Site Boundary
—	Max 150 Gravel Board
—	Max 300 Gravel Board
—	Max 450 Gravel Board
—	Retaining Wall
—	Extra Facing Brickwork with ruber of brick courses below usual DPC Level (FFL-150)
—	Double DPC with ruber of brick courses below usual DPC Level (FFL-150)
—	Tanking with ruber of brick courses above usual DPC Level (FFL-150)
—	Proposed Step in FFL
	Proposed Step
—	Major Levels Contour
—	Minor Levels Contour
—	Existing Topographical Survey Level
x	Proposed Spot Level
13	Proposed Gradient
FFL	Finished Floor Level

For continuation refer to drawing 4929-002-5021

For continuation refer to drawing 4929-002-5023

Scale 1:250 @ A1 - 1:500 @ A3

For continuation refer to drawing 4929-002-5025

Revision History				
Rev	Comment	By	Chkd	Appr
T01	ISSUED FOR TENDER	BS	SB	SB
A04	ISSUED FOR APPROVAL	BS	SB	SB
A03	ISSUED FOR APPROVAL	BS	SB	SB
A02	ISSUED FOR APPROVAL	BS	SB	SB
A01	ISSUED FOR APPROVAL	BS	TZ	SB
T02	ISSUED FOR TENDER	IK	PR	SB
T01	ISSUED FOR TENDER	IK	PR	SB
P04	BASIN A AND B SIZE REVISED TO AVOID FOOTWAY	PR	SB	SB
P03	NEW SITE LAYOUT, LEVELS UPDATED.	PR	SB	SB
P02	ISSUED FOR INFORMATION	SK	SB	SB
P01	ISSUED FOR INFORMATION	SK	SB	SB
Current Revision				
T02	ISSUED FOR TENDER	BS	SB	SB

TENDER

REDROW HOMES LIMITED

Robert West

1 Paris Garden
London
SE1 8ND

T: 0203 773 7880
www.robertwest.co.uk

Project
LAND ADJACENT TO ROYSTON ROAD,
BARKWAY

Drawing Title
PROPOSED LEVELS
SHEET 2

RWCL Internal Register reference: 4929-002

Scales @ A1

5022 - T02