

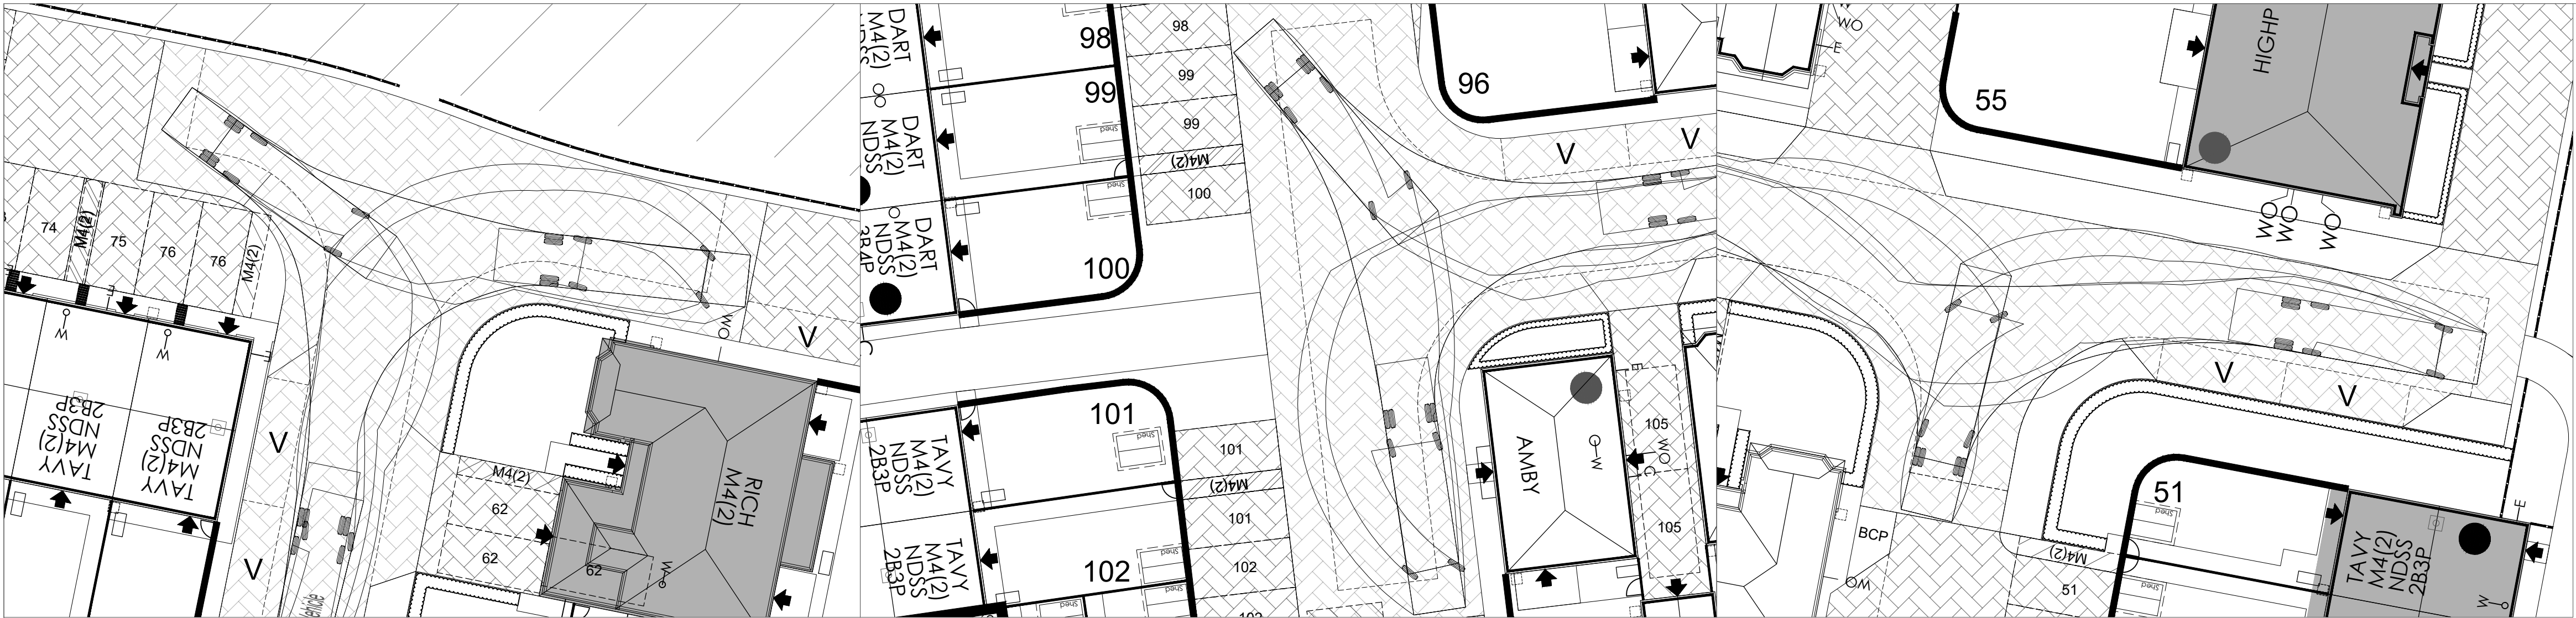
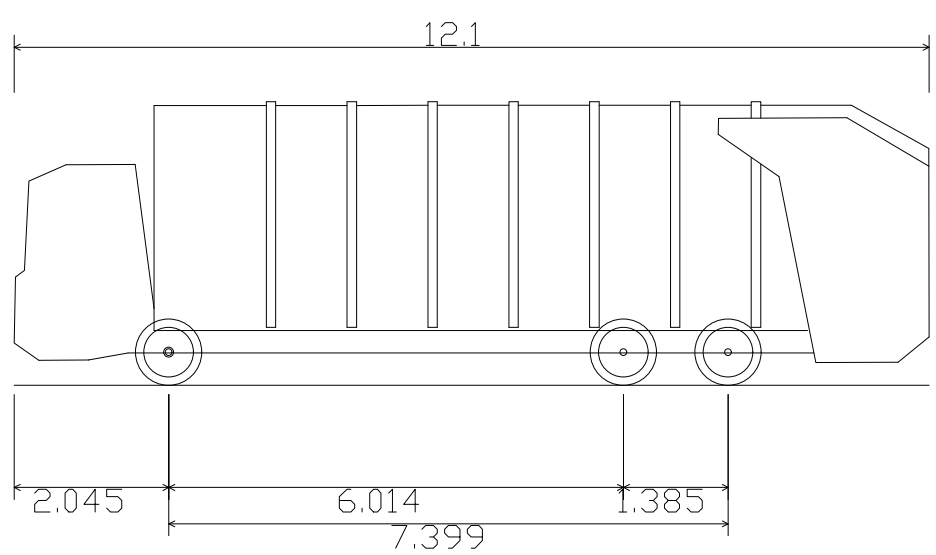


Tracking Insets 1:200

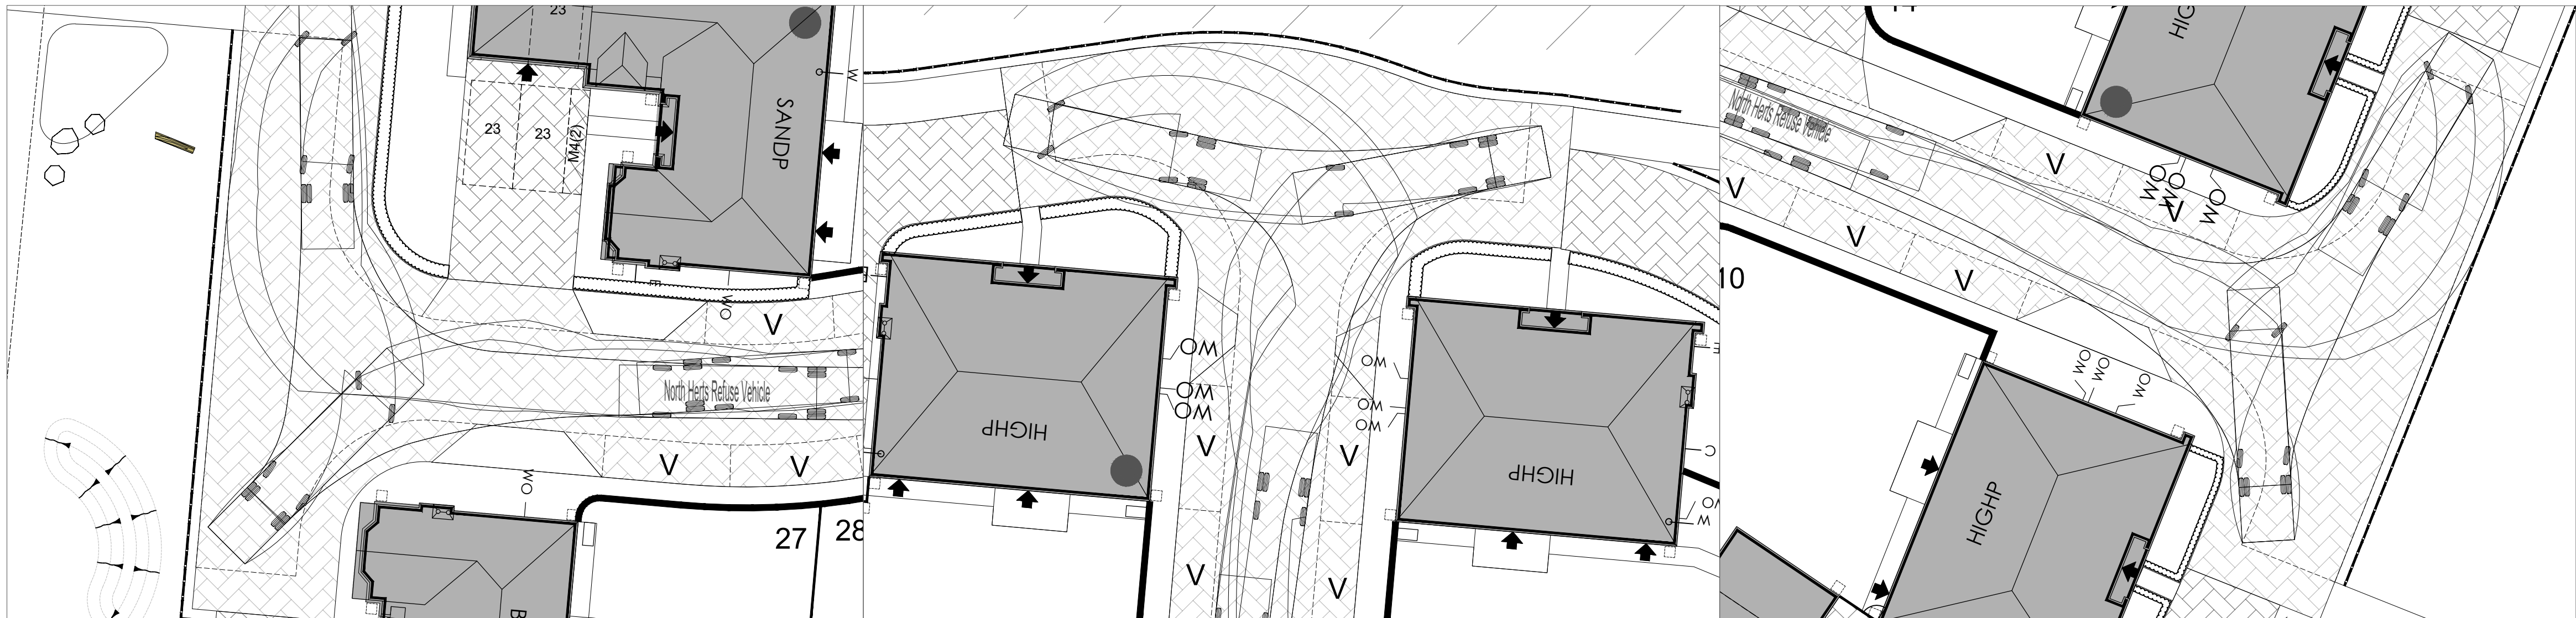

North Herts Refuse Vehicle
Overall Length 12.100m
Overall Width 2.500m
Overall Body Height 6.014m
Min Body Ground Clearance 1.385m
Track Width 2.500m
Lock to lock time 4.00s
Kerb to Kerb Turning Radius 11.400m

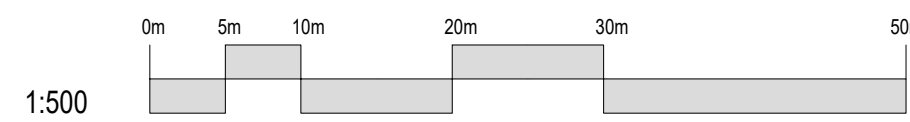

Rev B	05.12.25	Drawing amended to suit latest layout change	JW
Rev A	01.10.25	Drawing amended to suit latest layout change	JW
Revision	Date	Amendment	Initials

Development	Barkway		
Location	Royston Road		
Marketing Name	Birch Way Fields		
Drawing Title	Refuse Vehicle Tracking Plan		
Drawing Number	1877-22-06-0009		
Revision	B	Scale @ A3	1:500
Drawn By	JW	Date Started	July 2024
Checked by		Date	

REDROW
Redrow Homes South Midlands
Redrow House, 6 Watlington Way, The Lakes, Northampton, NN4 7AD
Tel: 01604 601015 Web: www.redrow.co.uk

Legal Disclaimer: TBC
This document has been prepared after due consideration of our Contract & Conditions Part