



13703

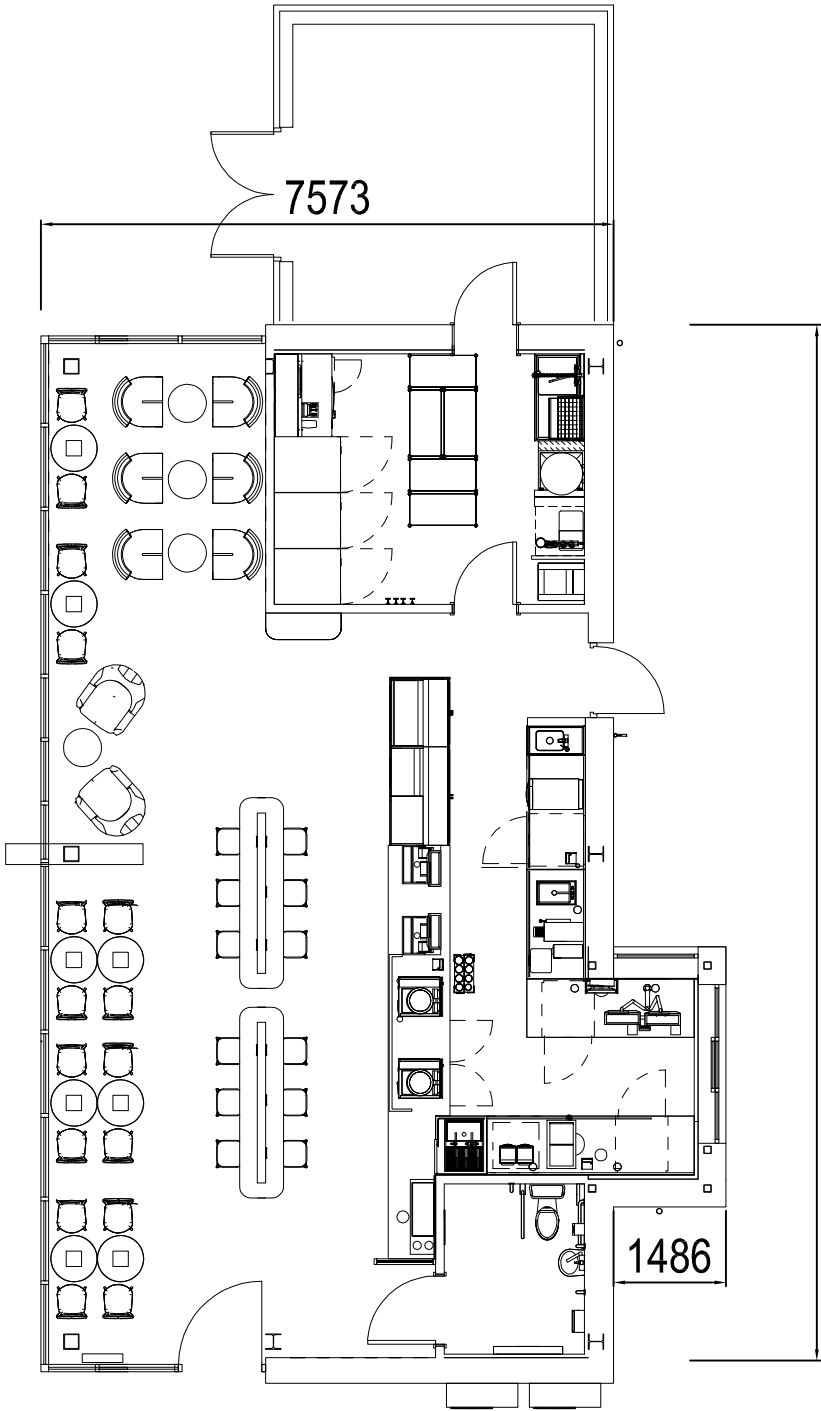

PLAN LAYOUT

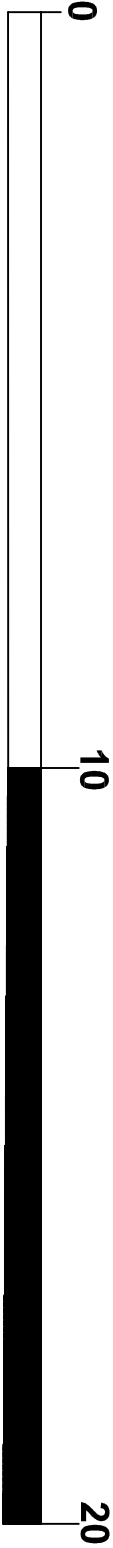

Title
BALDOCK MSA
DRIVE-THRU

Project
BUILDING PLAN

Drawing No.
BALDTRM 004B

Scale
1:100@A3

Date
MAY 2025

Extra MSA Group.
Managagement Suite,
Beaconsfield Services, A355
Windsor Road, Burtley Wood,
Beaconsfield, Bucks, HP9 2SE
Telephone : 01494 677454