


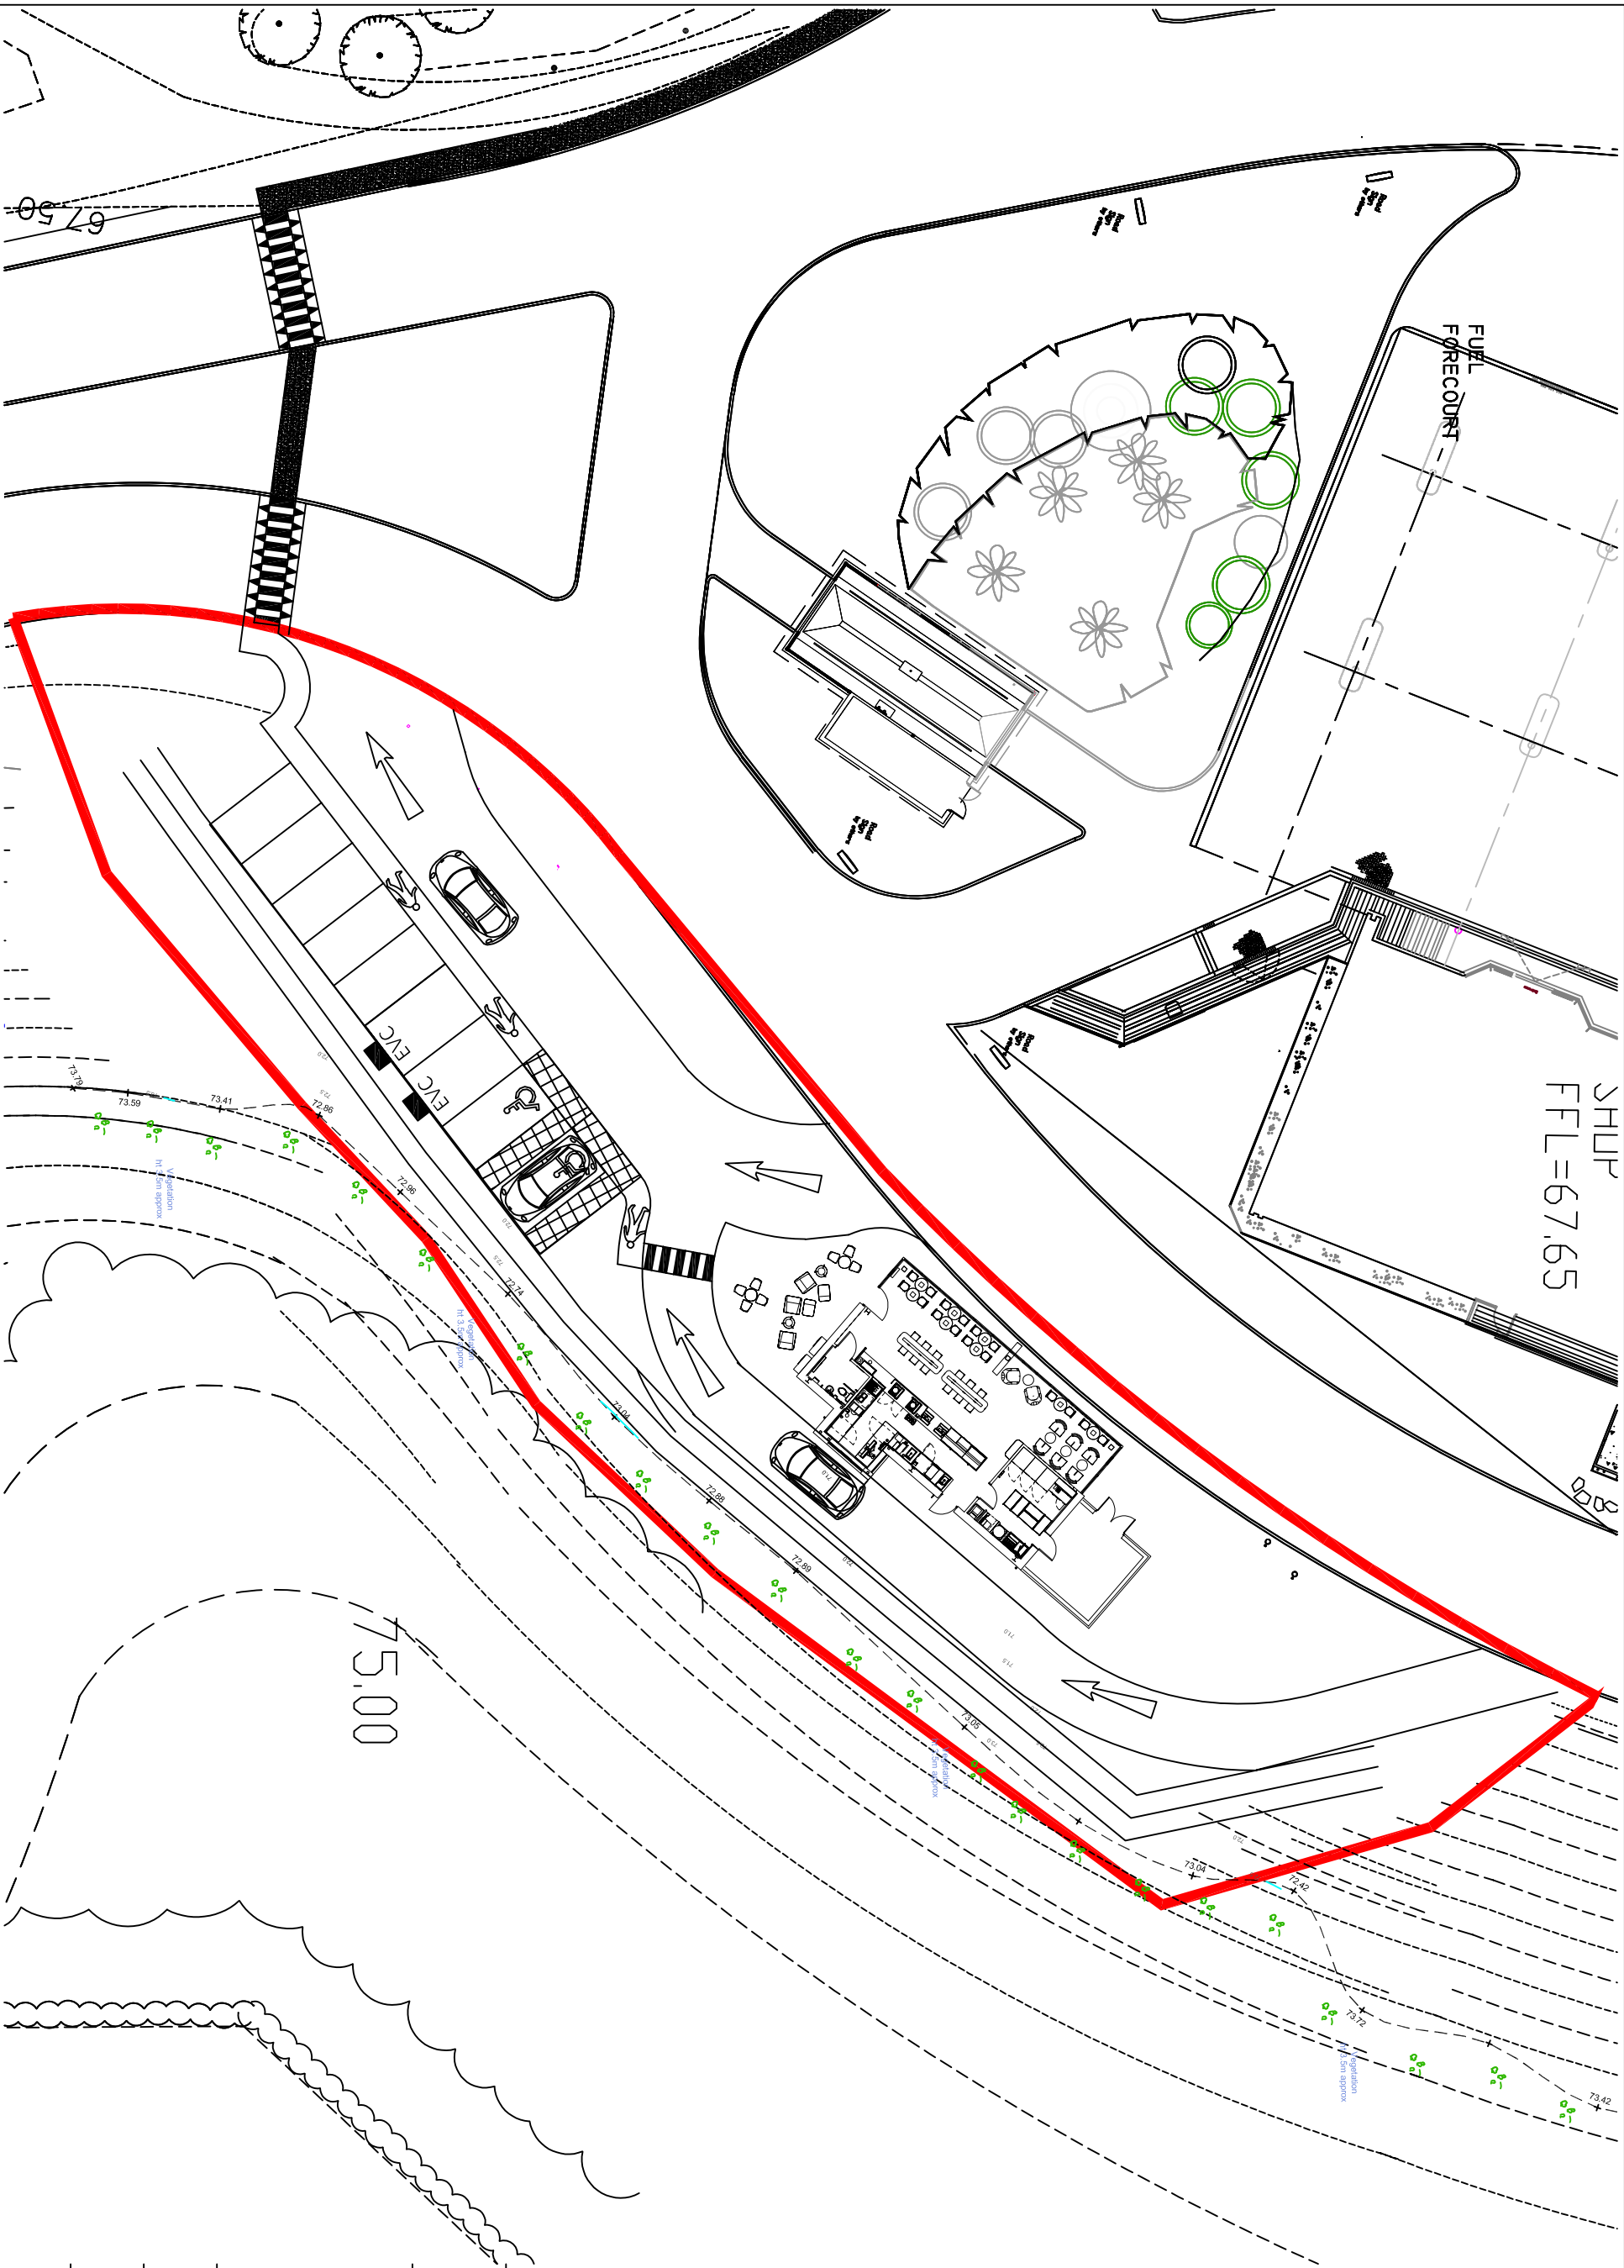

0 10 20 30 40 50 60 70 80 90 100

Title
BALDOCK MSA
DRIVE-THRU

Project
LAYOUT PLAN

Drawing No.
BALDTRM 005C

Scale
1:300 @A3

Date
MAY 2025

Extra MSA Group,
Management Suite,
Beaconsfield Services, A355
Windsor Road, Burtley Wood,
Beaconsfield, Bucks, HP9 2SE
Telephone : 01494 677454