

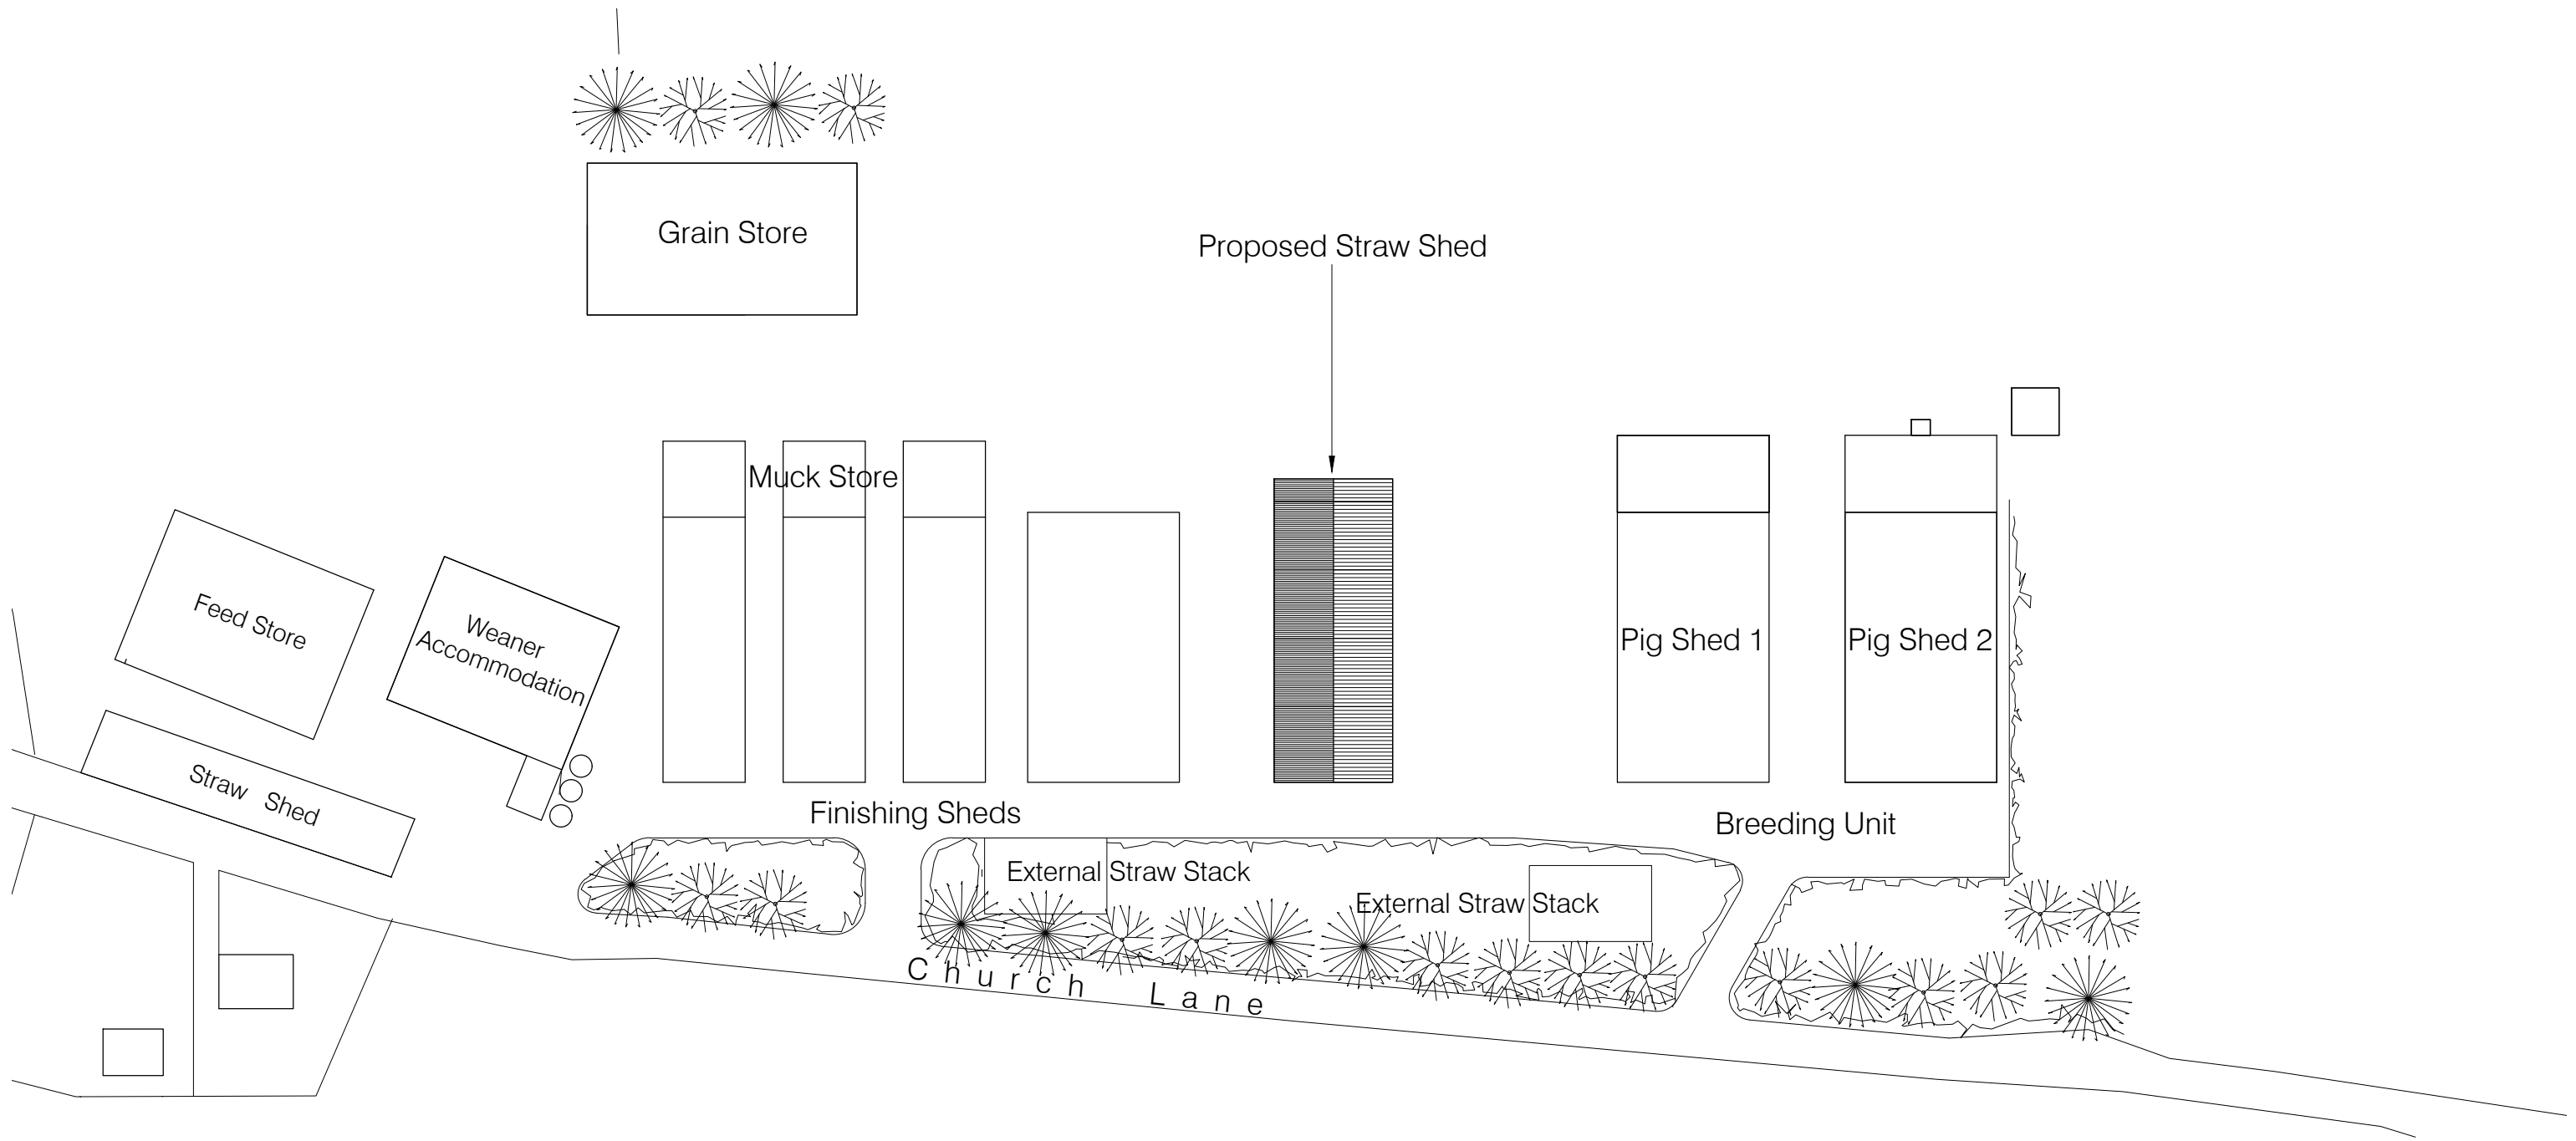


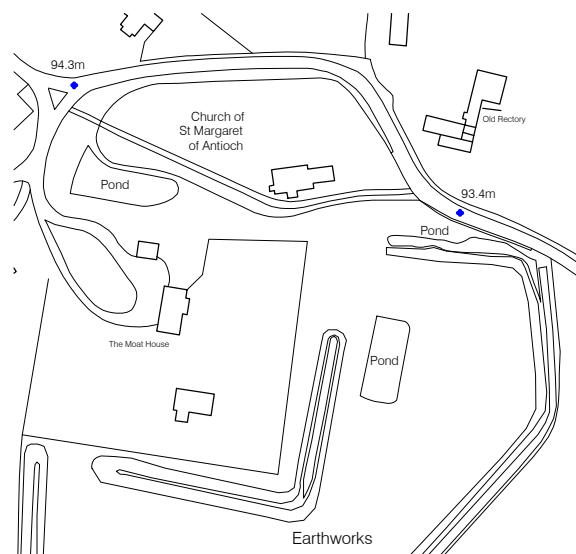

Site - Roof - Block Plan - scale 1:1000

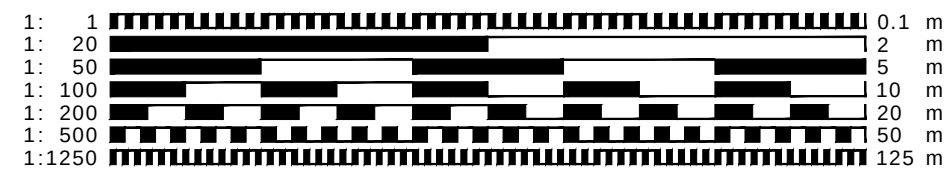

Site Location Plan - scale 1:1250

ance Survey (c) Crown Copyright 2012. All rights reserved. Licence number 100020449

This drawing is protected under (C) copy right



Schedule of Areas

Straw Shed 915sqm



FOR APPROVAL

CONTRACT		
Proposed Straw Barn / Shed		
Manor Farm, Bygrave, Baldock, Hertfordshire		
DRAWING TITLE		
Proposed Site Location & Block Plan		
SCALE	varies@A3	DRAWING NUMBER
DATE	Dec 2025	PO2
DRAWN	JEI	CHECKED BY
JOB NUMBER	RSD-25-13	
redshed design		
45 Hoo Road		
Meppershall		
Bedfordshire		
sg17 5lp		
telephone: 01462 807175, 07884008970		
fax: 01462 807175		
e-mail: james/karen@redsheddesign.co.uk		
www.redsheddesign.co.uk		