

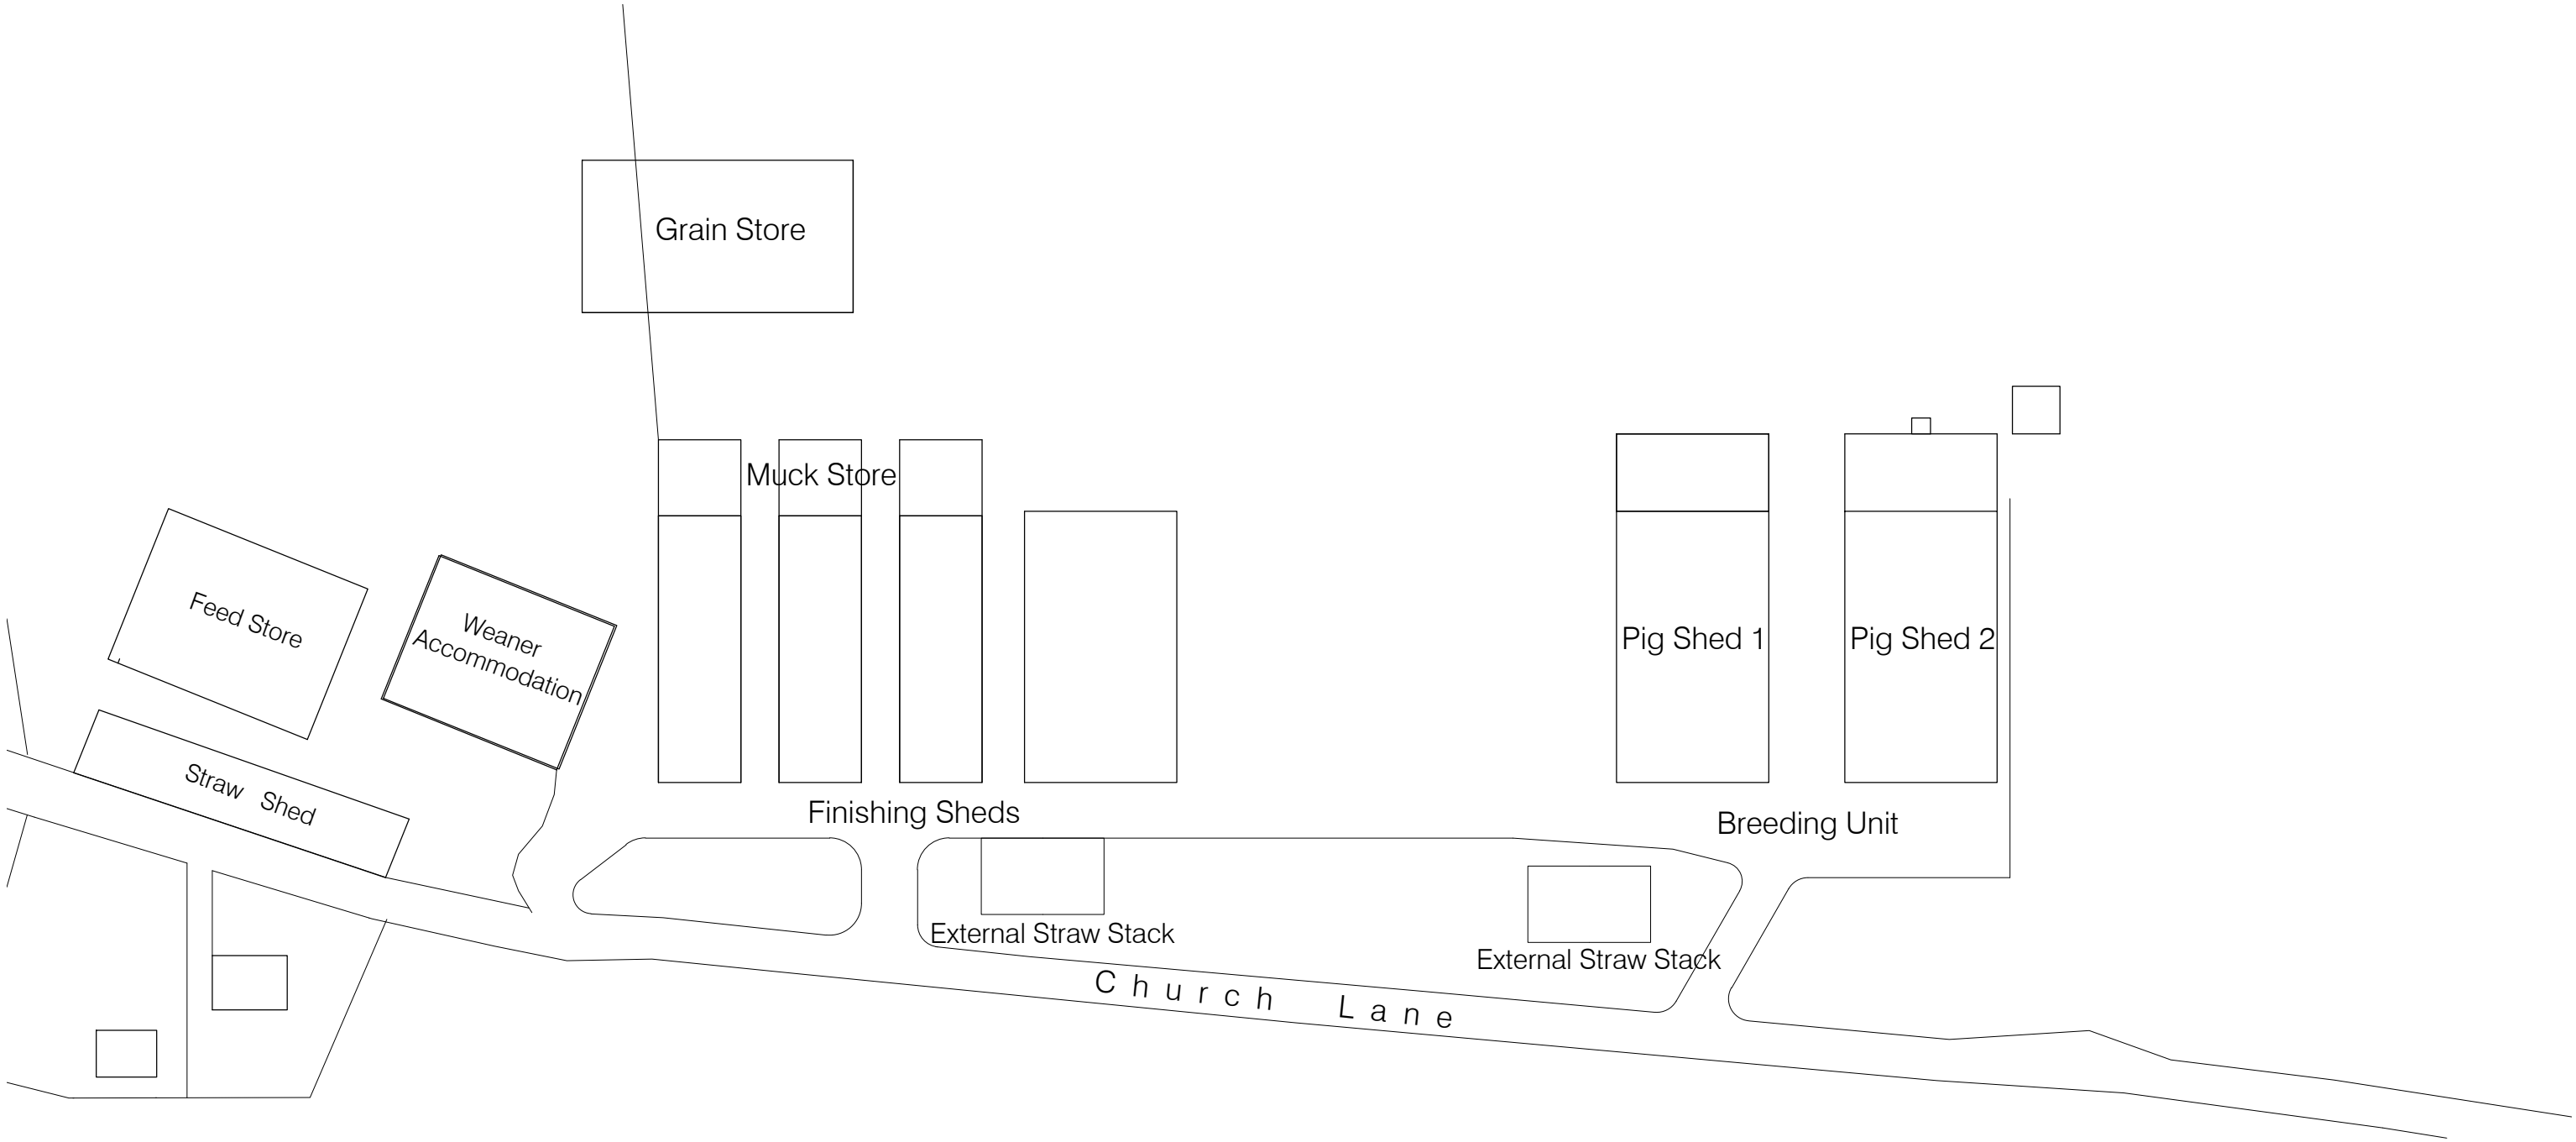


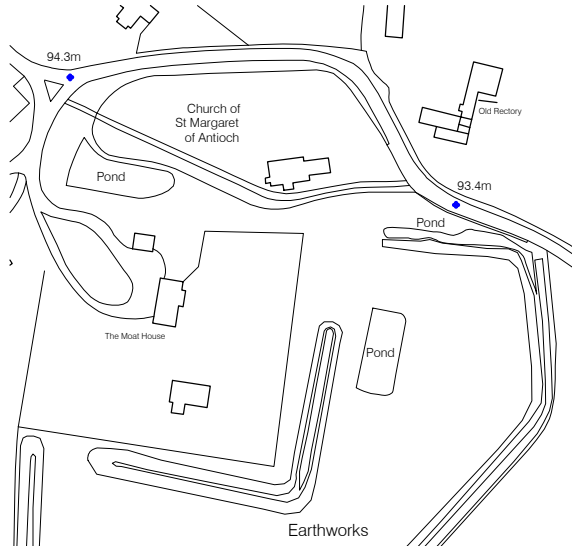

Site - Roof - Block Plan - scale 1:1000

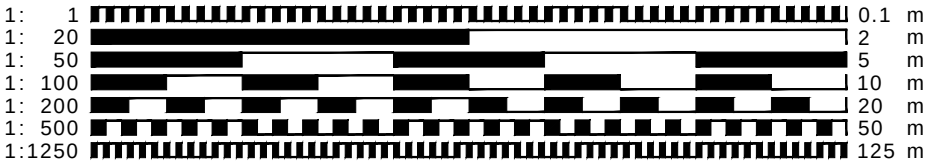

Site Location Plan - scale 1:1250

Schedule of Areas

Grain Store1000sqm



FOR APPROVAL

This drawing is protected under (C) copy right



CONTRACT		
Proposed Straw Barn / Shed		
Manor Farm, Bygrave, Baldock, Hertfordshire		
DRAWING TITLE		
Existing Site Location & Block Plan		
SCALE	varies@A3	DRAWING NUMBER
DATE	Dec 2025	PO1
DRAWN	JEI	CHECKED BY
JOB NUMBER	RSD-25-13	
redshed design		
45 Hoo Road		
Meppershall		
Bedfordshire		
sg17 5lp		
telephone: 01462 807175,07884008970		
fax: 01462 807175		
e-mail: james/karen@redsheddesign.co.uk		
www.redsheddesign.co.uk		