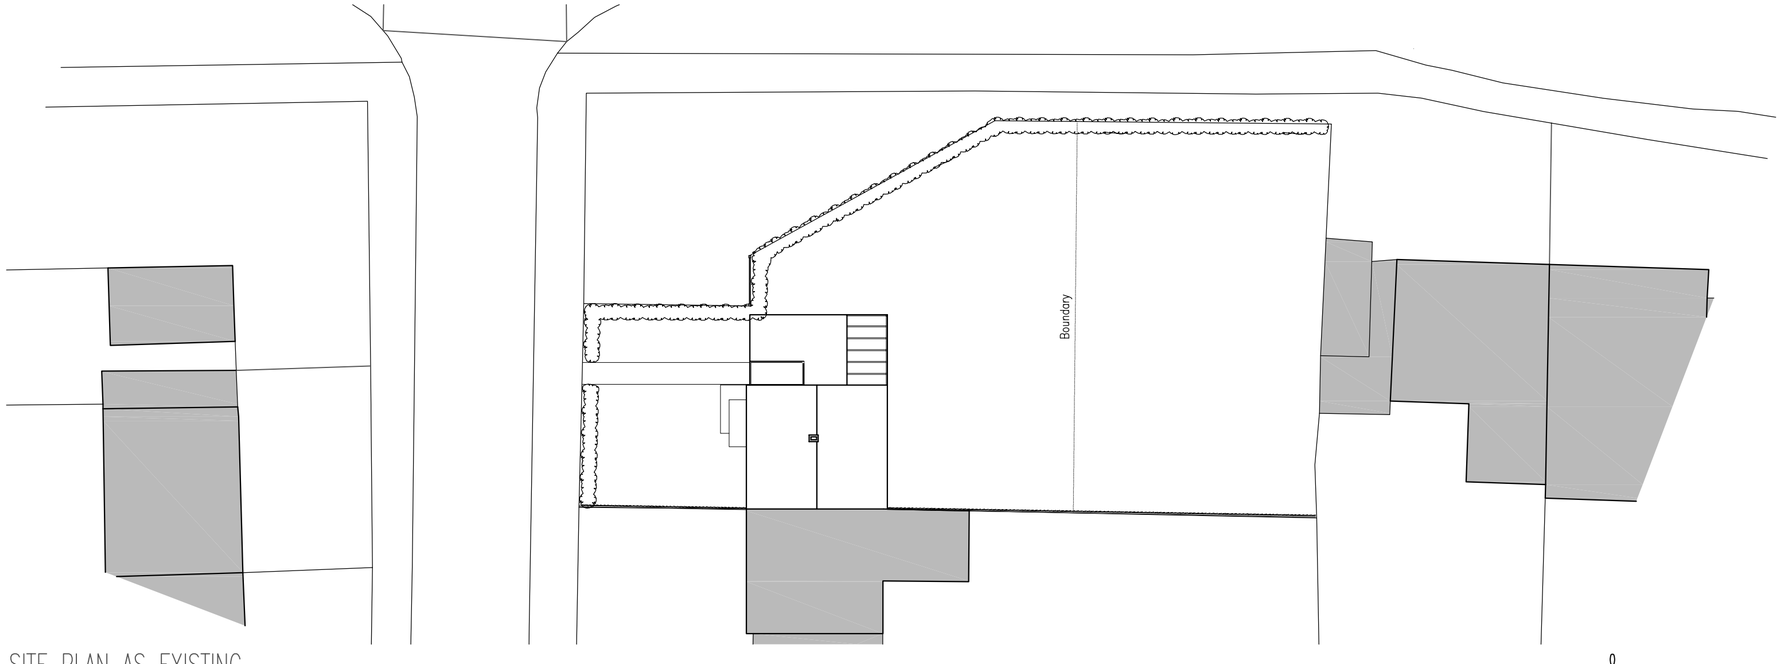

SITE PLAN AS EXISTING

1:200 scale

0 10m 20m

Scale 1:200

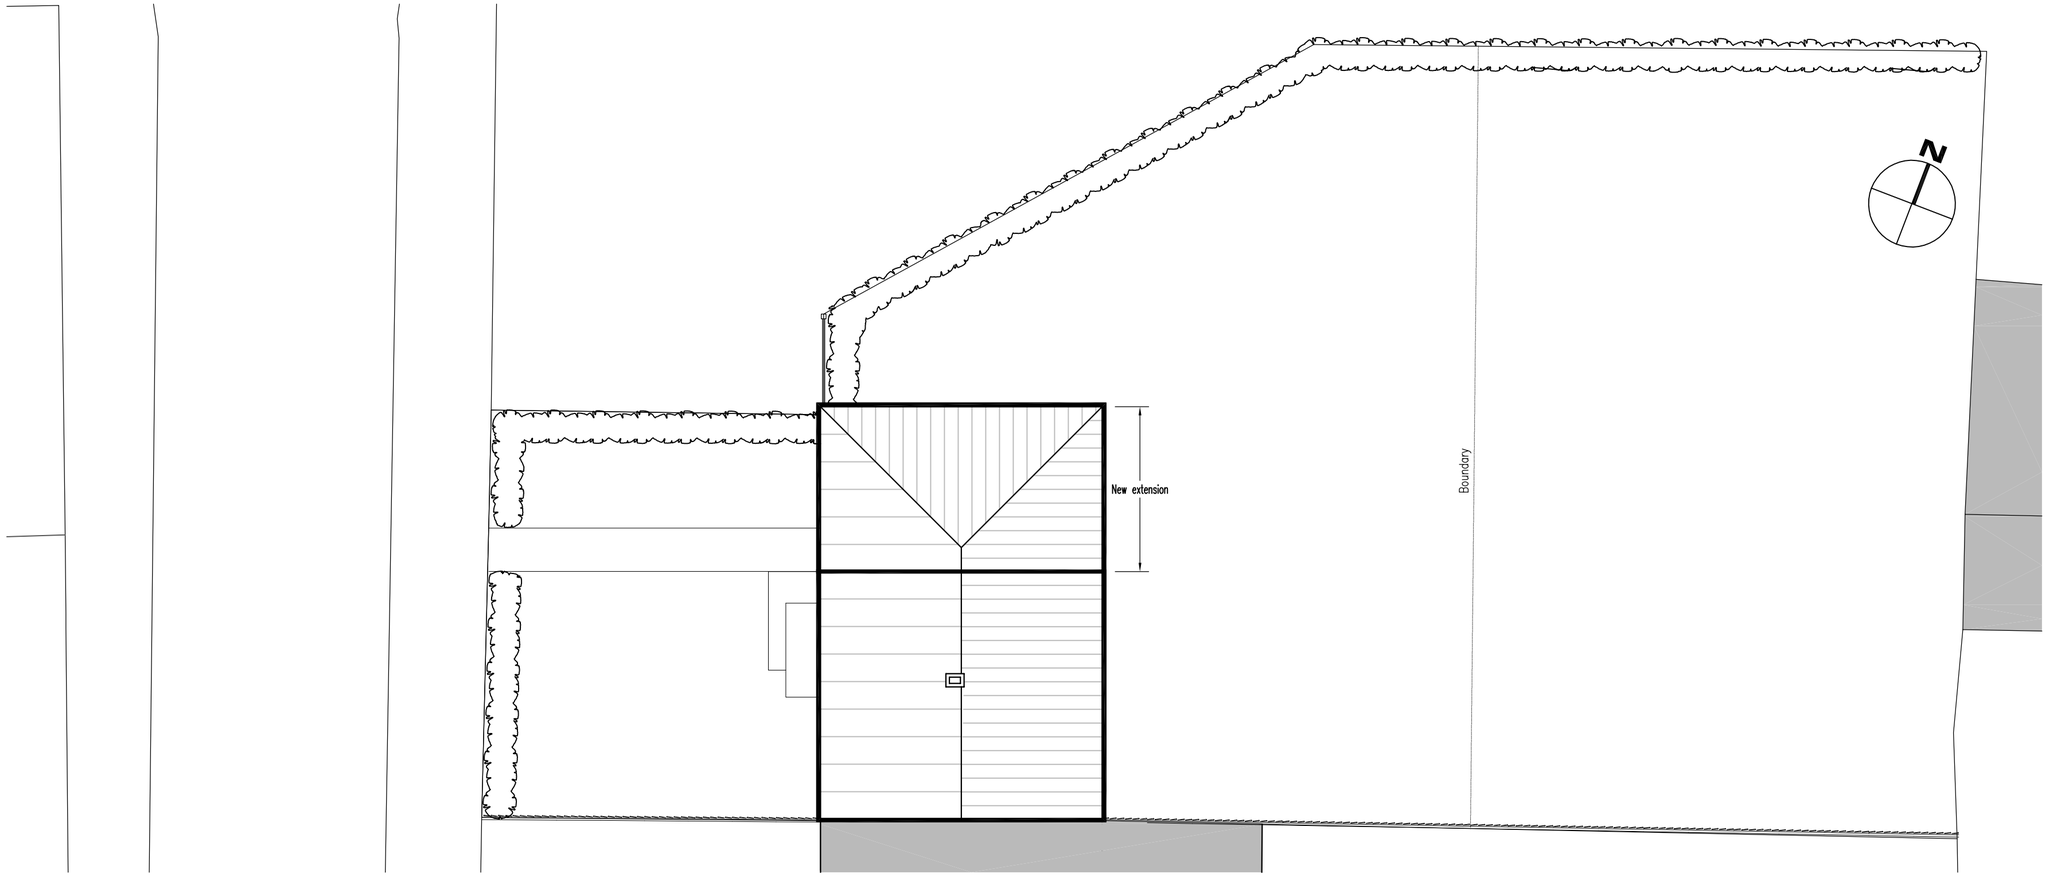

SITE PLAN AS PROPOSED

1:100 scale

0 2.5m 5m 10m

Scale 1:100



Ordnance Survey, (c) Crown Copyright 2018. All rights reserved. Licence number 100022432

LOCATION PLAN

1:1250 scale

0 50m 100m

Scale 1:1250

THIS DRAWING IS A PRINT AND MUST NOT BE SCALED. ANY QUERIES REGARDING DIMENSIONS TO BE TAKEN UP WITH PENTANGLE DESIGN GROUP.

ALL DIMENSIONS OF EXISTING BUILDINGS TO BE VERIFIED ON SITE.

THIS DRAWING IS THE COPYRIGHT OF PENTANGLE DESIGN GROUP AND SHALL NOT BE IN ANY WAY USED OR REPRODUCED WITHOUT THEIR PRIOR WRITTEN CONSENT.

NOTES

PLANNING

PENTANGLE

DESIGN GROUP

SUITE 1, 21 BANCROFT HITCHIN HERTS SG5 1JW

FAX(01462) 420918 TEL(01462) 431133

JOB TITLE

Single Storey Extension to
1 Milestone Road, Hitchin

DRAWING TITLE

Location Plan

Existing & Proposed Site Plan

SCALE	DRAWING NUMBER	REVISION
1:200, 1:100	01	A
DATE: Jan '18		
SHEET: A2		
JOB NUMBER: 3322		

ARCHITECTS & INTERIOR DESIGNERS