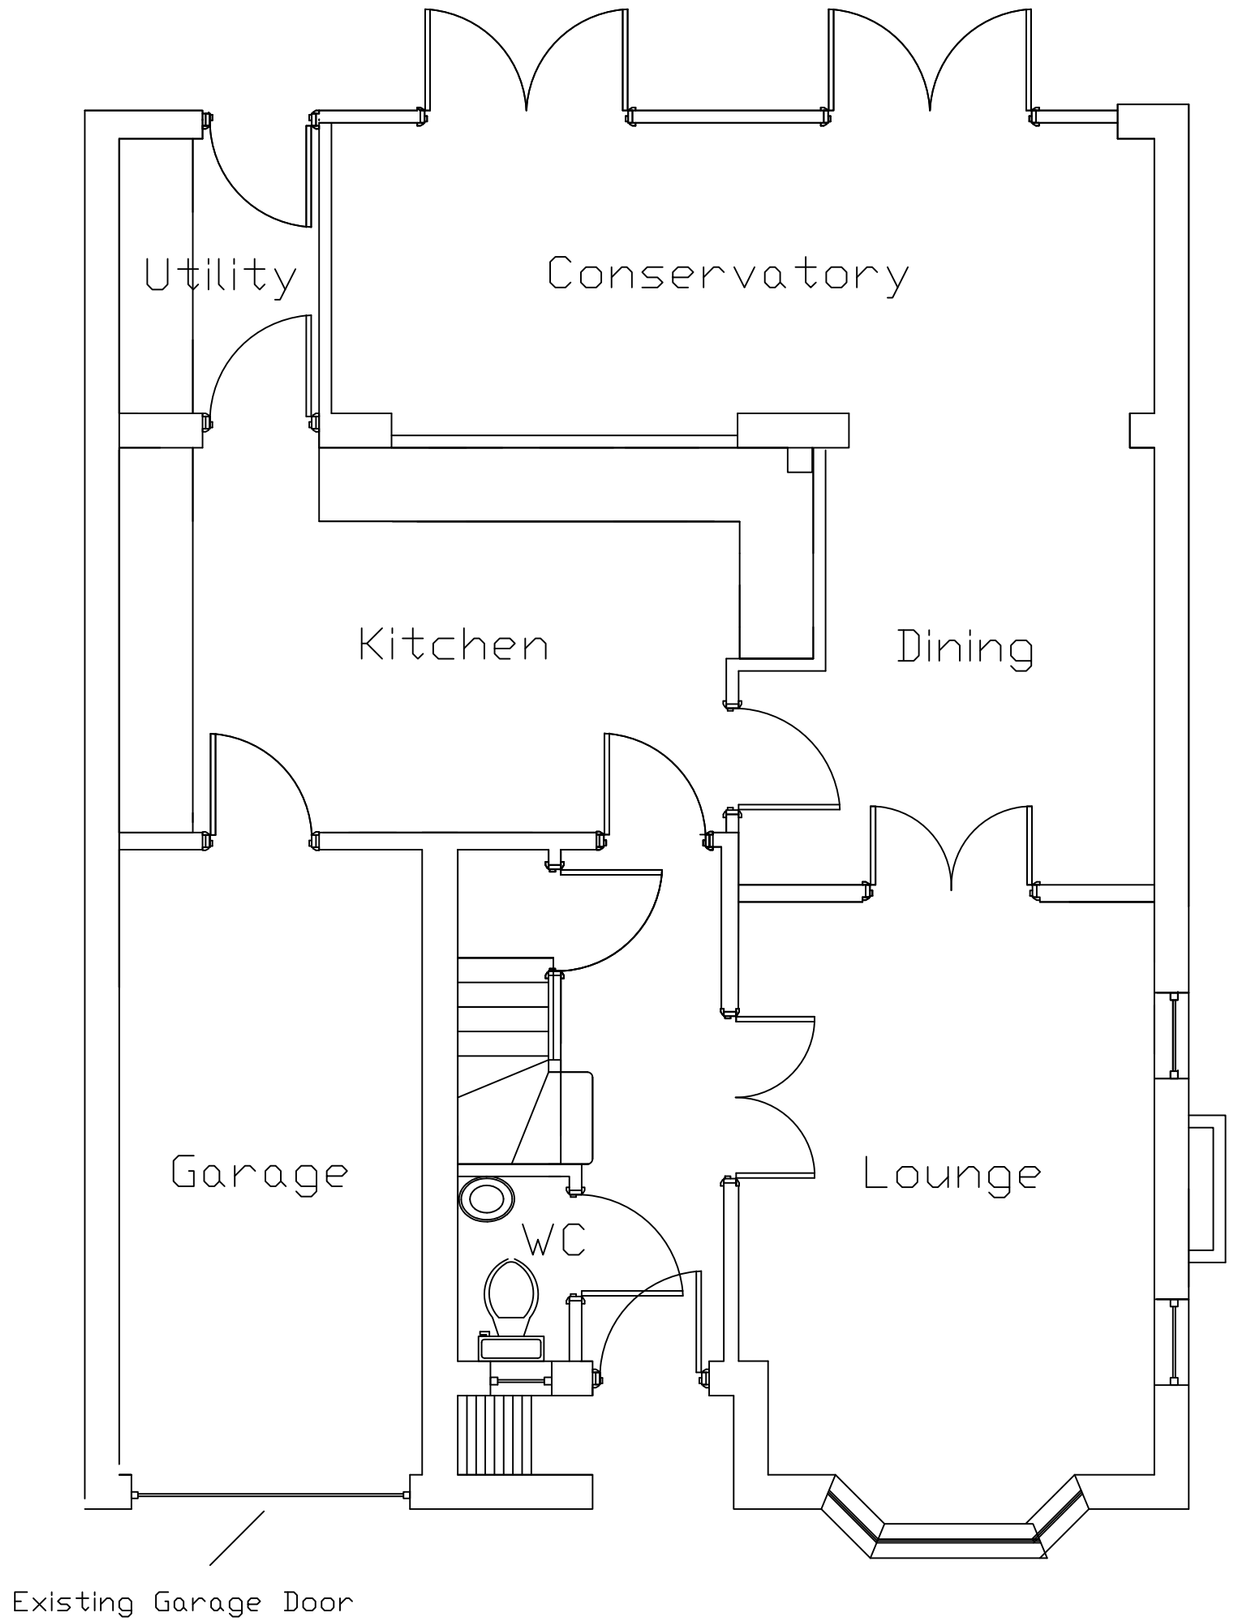


Revision Notes.

- 1st Issue

A Scale Bar Added

1:50 @ A2

0 1m 2m 3m 4m 5m

Project.

Garage Conversion
241 Cleveland Way,
Stevenage, SG1 6BX

Drawing Title.

Existing
Floor plan

Scale.	Drawn By.	Date.
1:50 @ A2	DMc	09/05/2018

Checked By.	Status.
-	Planning

Project No.	Drawing No.	Revision.
120	10-01	A